



EXISTING TREES/SHRUBS

- 1. ROSE
- 2. LUMA APICULATA
- 3. ESCALLONIA ILLICIFOLIA
- 4. ROSE
- 5. ROSE
- 6. LUMA APICULATA
- 7. ACTINIDIA - removed
- 8. ROSE SINGLE PINK
- 9. ROSE
- 10. DRIMYS
- 11. ROSE
- 12. ROSE
- 13. MYRTLE LEICHLERIANA

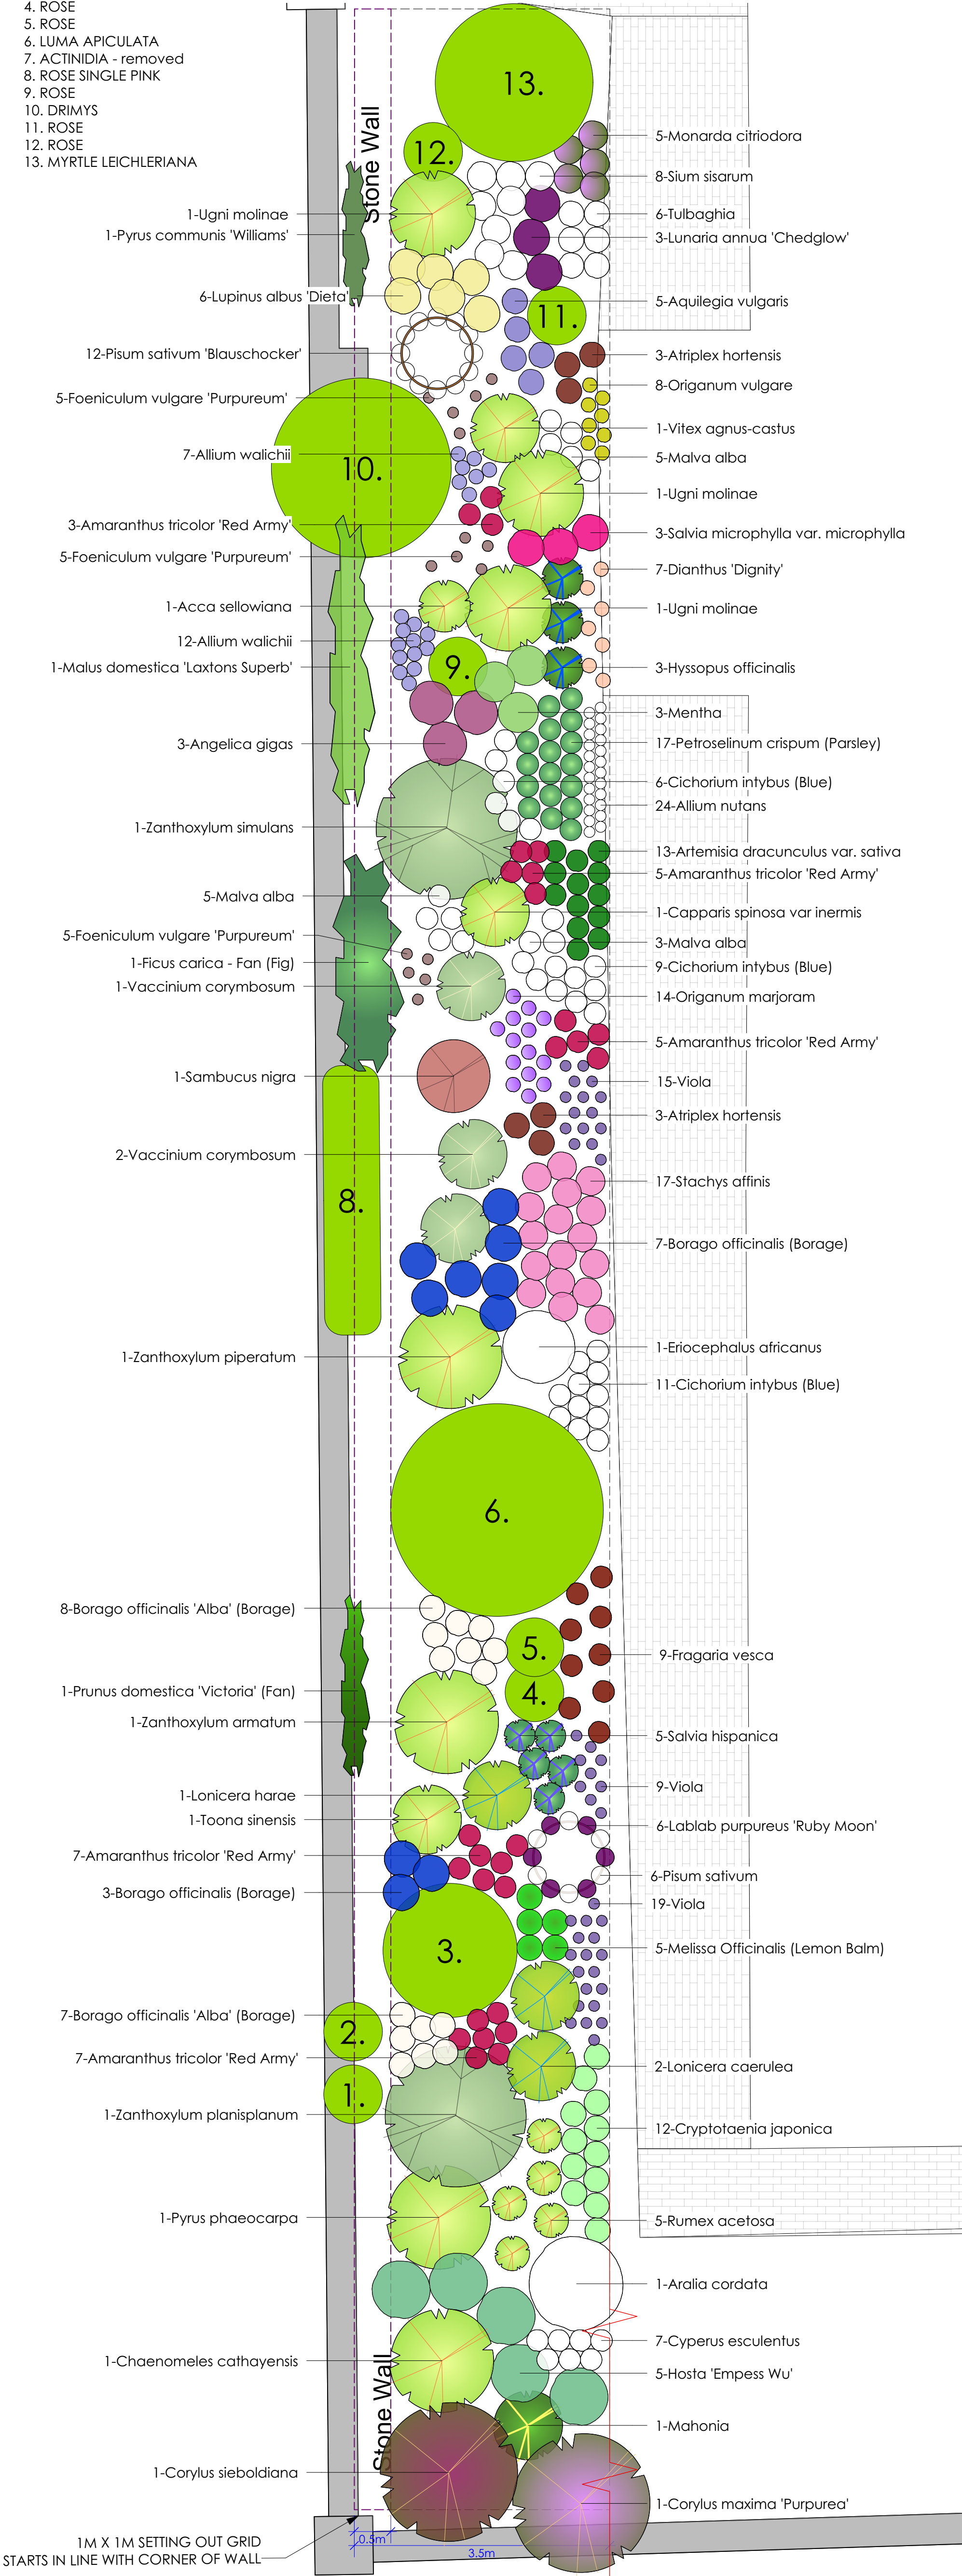


1 BORDER BED Zone 13
Scale: 1:50

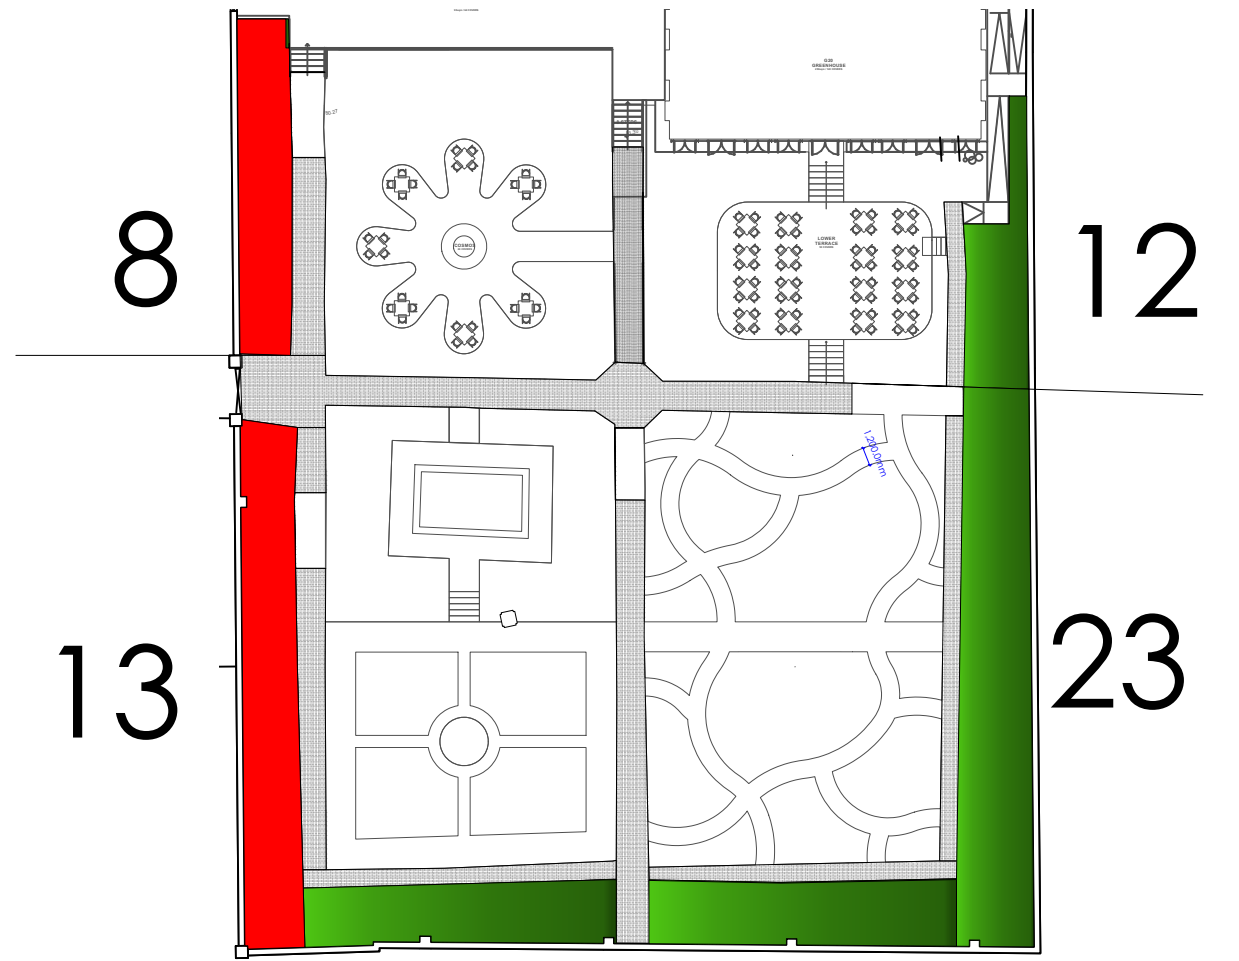

16A 16B
Location Plan

EXISTING TREES/SHRUBS

- 1A. LUMA
- 1B. DEUTZIA
- 2. ROSA
- 3A. BROUSSONETIA PAPYRIFERA
- 3B. LUMA APICULATA
- 4. MENTHA SUAVEOLENS
- 5. DRIMYS
- 6. BROUSSONETIA PAPYRIFERA

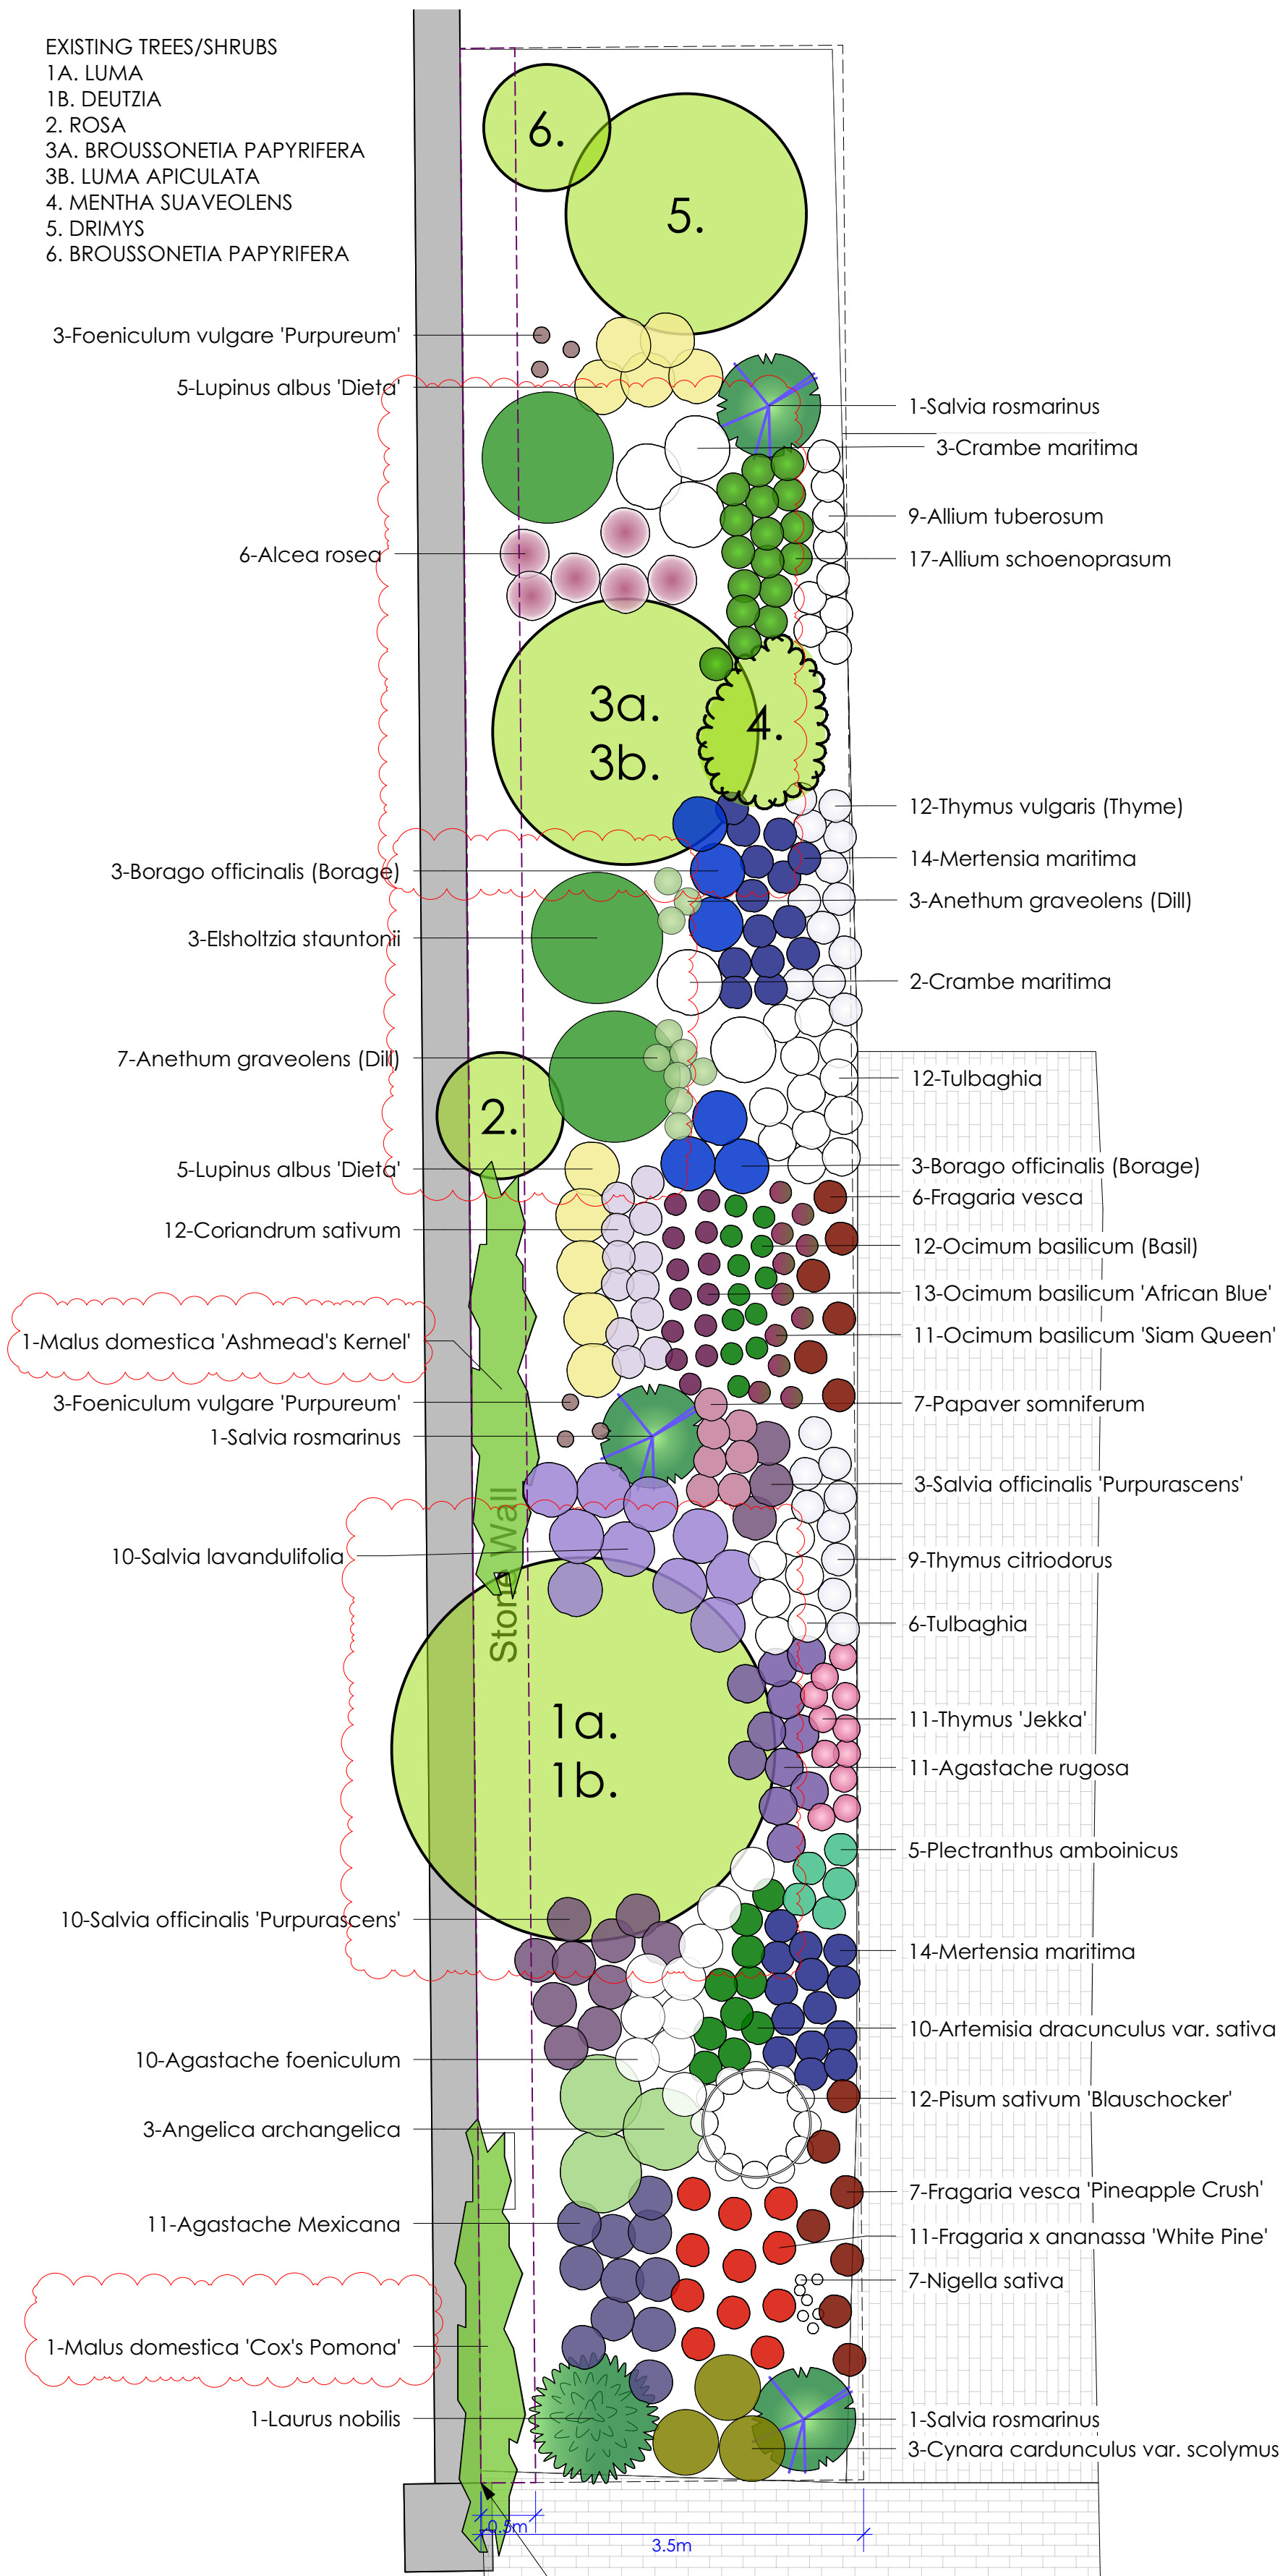

2 BORDER BED Zone 8
Scale: 1:50

Design by: JILL SLIGHAM
OCTOBER 2023

No.	Date	Revision Notes
E	2024.01.25	UPDATED ZONE 13 (BED D) & LOCATION KEY
F	2024.02.02	UPDATED IN ACCORDANCE WITH JB COMMENTS

Ann-Marie Powell
GARDENS

Ann-Marie Powell Gardens Ltd.
Heath Farm, Heath Road East
Petersfield, Hampshire
GU31 4HT
01730 825 650

Project Name
BORDE HILL - STABLES/WALLED GARDEN

Client
Borde Hill Garden
Borde Hill Lane
Haywards Heath
West Sussex
RH16 1XP

Sheet Title
Planting Plan Zone 13 and 8

File Name
1033 BH Planting Plans 2024.01.02.vvwx

Drawn By
JB/PW

Scale
1:50 @ ISO A1

Revision Date
2024.02.02

Sheet No.
1033-PP-14-F

Date
15/11/2023

INDICATIVE DRAWINGS ONLY. NOT TO BE USED FOR COSTING OR DIMENSIONING