


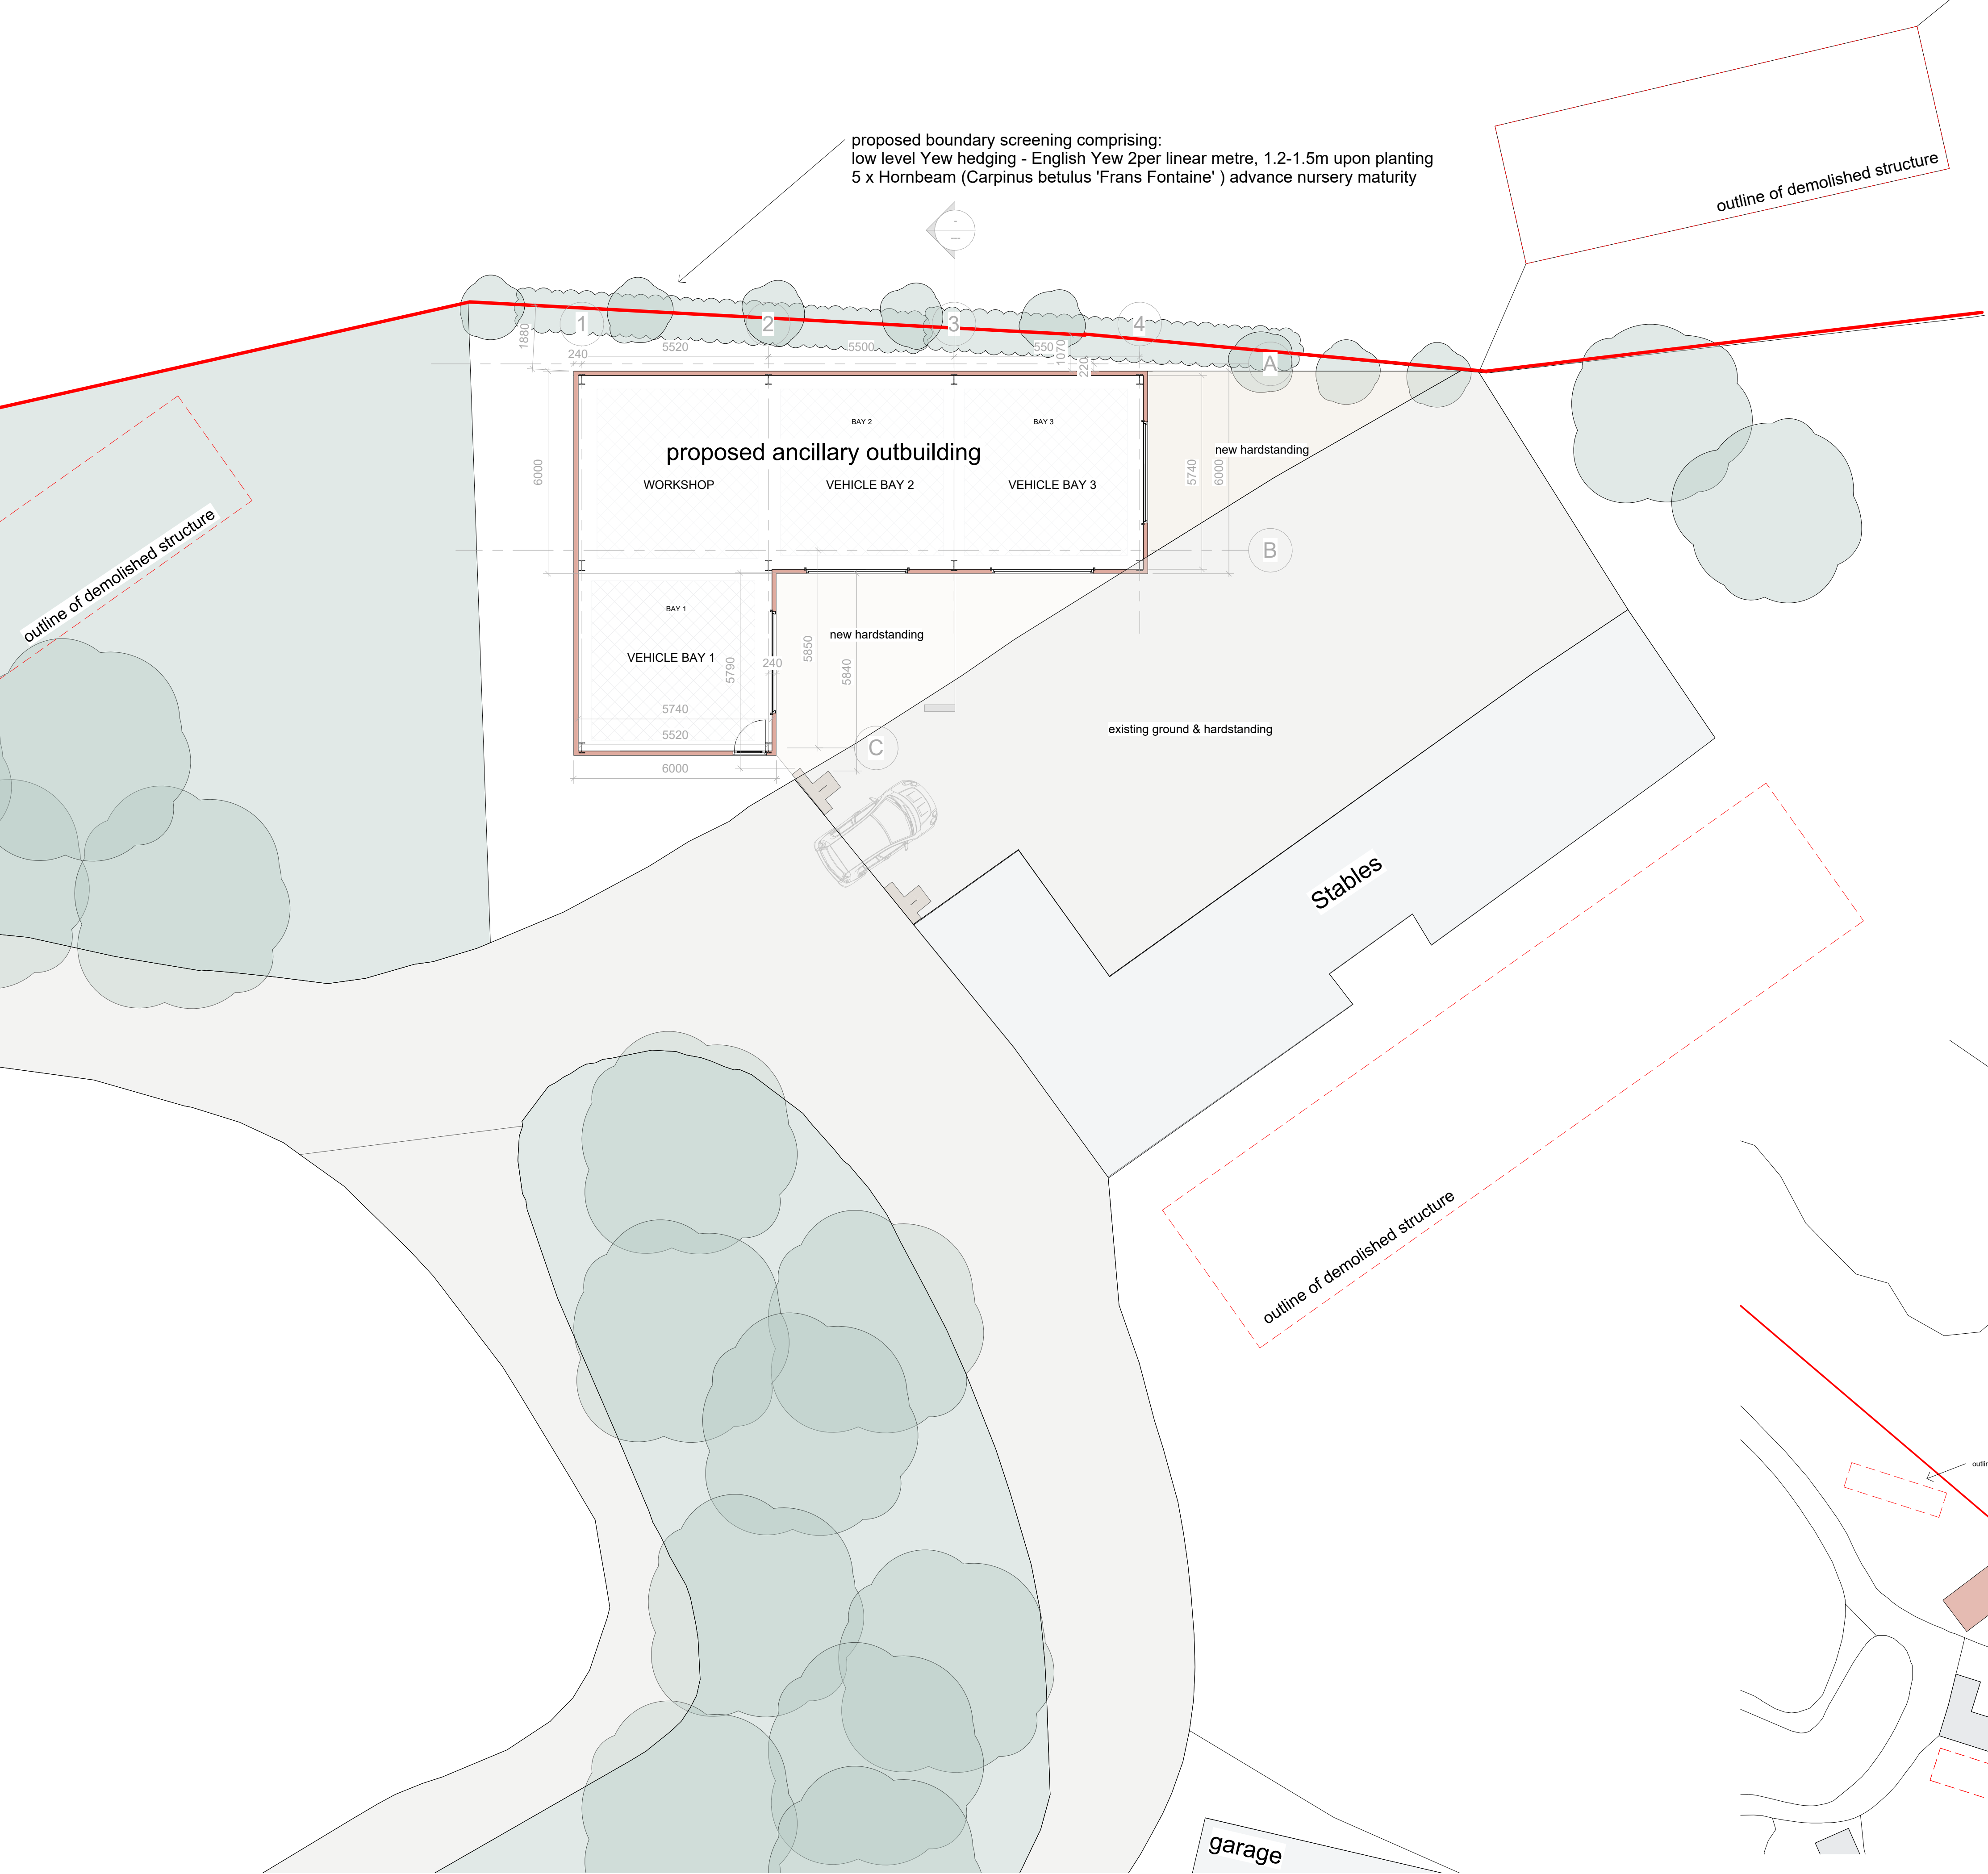


Hornbeam (Carpinus betulus 'Frans Fontaine')



English Yew

This drawing is the copyright of Rubix Planning Ltd. Dimensions must not be relied upon except for planning purposes and all dimensions and content contained must be checked on site & prior to construction, manufacture or other related services. Rubix Planning Ltd assumes no responsibility or liability arising from misuse or reliance on these drawings for anything other than their intended purpose.

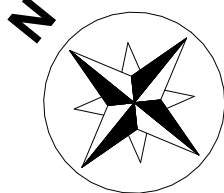

0 0.4 m 2.0 m 4.0 m
SCALE: 1:100

0 2.0 m 10.0 m 20.0 m
SCALE: 1:500

B	11/02/26	Updated
A	10/02/26	Updated
Revision Number	Revision Date	Revision Description
Revision Schedule		
Rubix Planning		
info@rubixplanning.com Call Us: 0333 444 0208 www.rubixplanning.com Registered Company in England & Wales. Company Number: 1615434 Registered Office: Marina House 151 Western Road, Haywards Heath, West Sussex RH16 3LH		
client:	Mr & Mrs Altendorff	
project:	Ancillary Store Building	
site:	Awbrook House Slugwash Lane Haywards Heath RH17 7TB	
drawing:	Drawings as Proposed	
scale:	As indicated	size: A1 by: TC
project:	2424	dwg: 02 rev: B

Ground Floor as Proposed
1 : 100

Block Plan as Proposed
1 : 500