


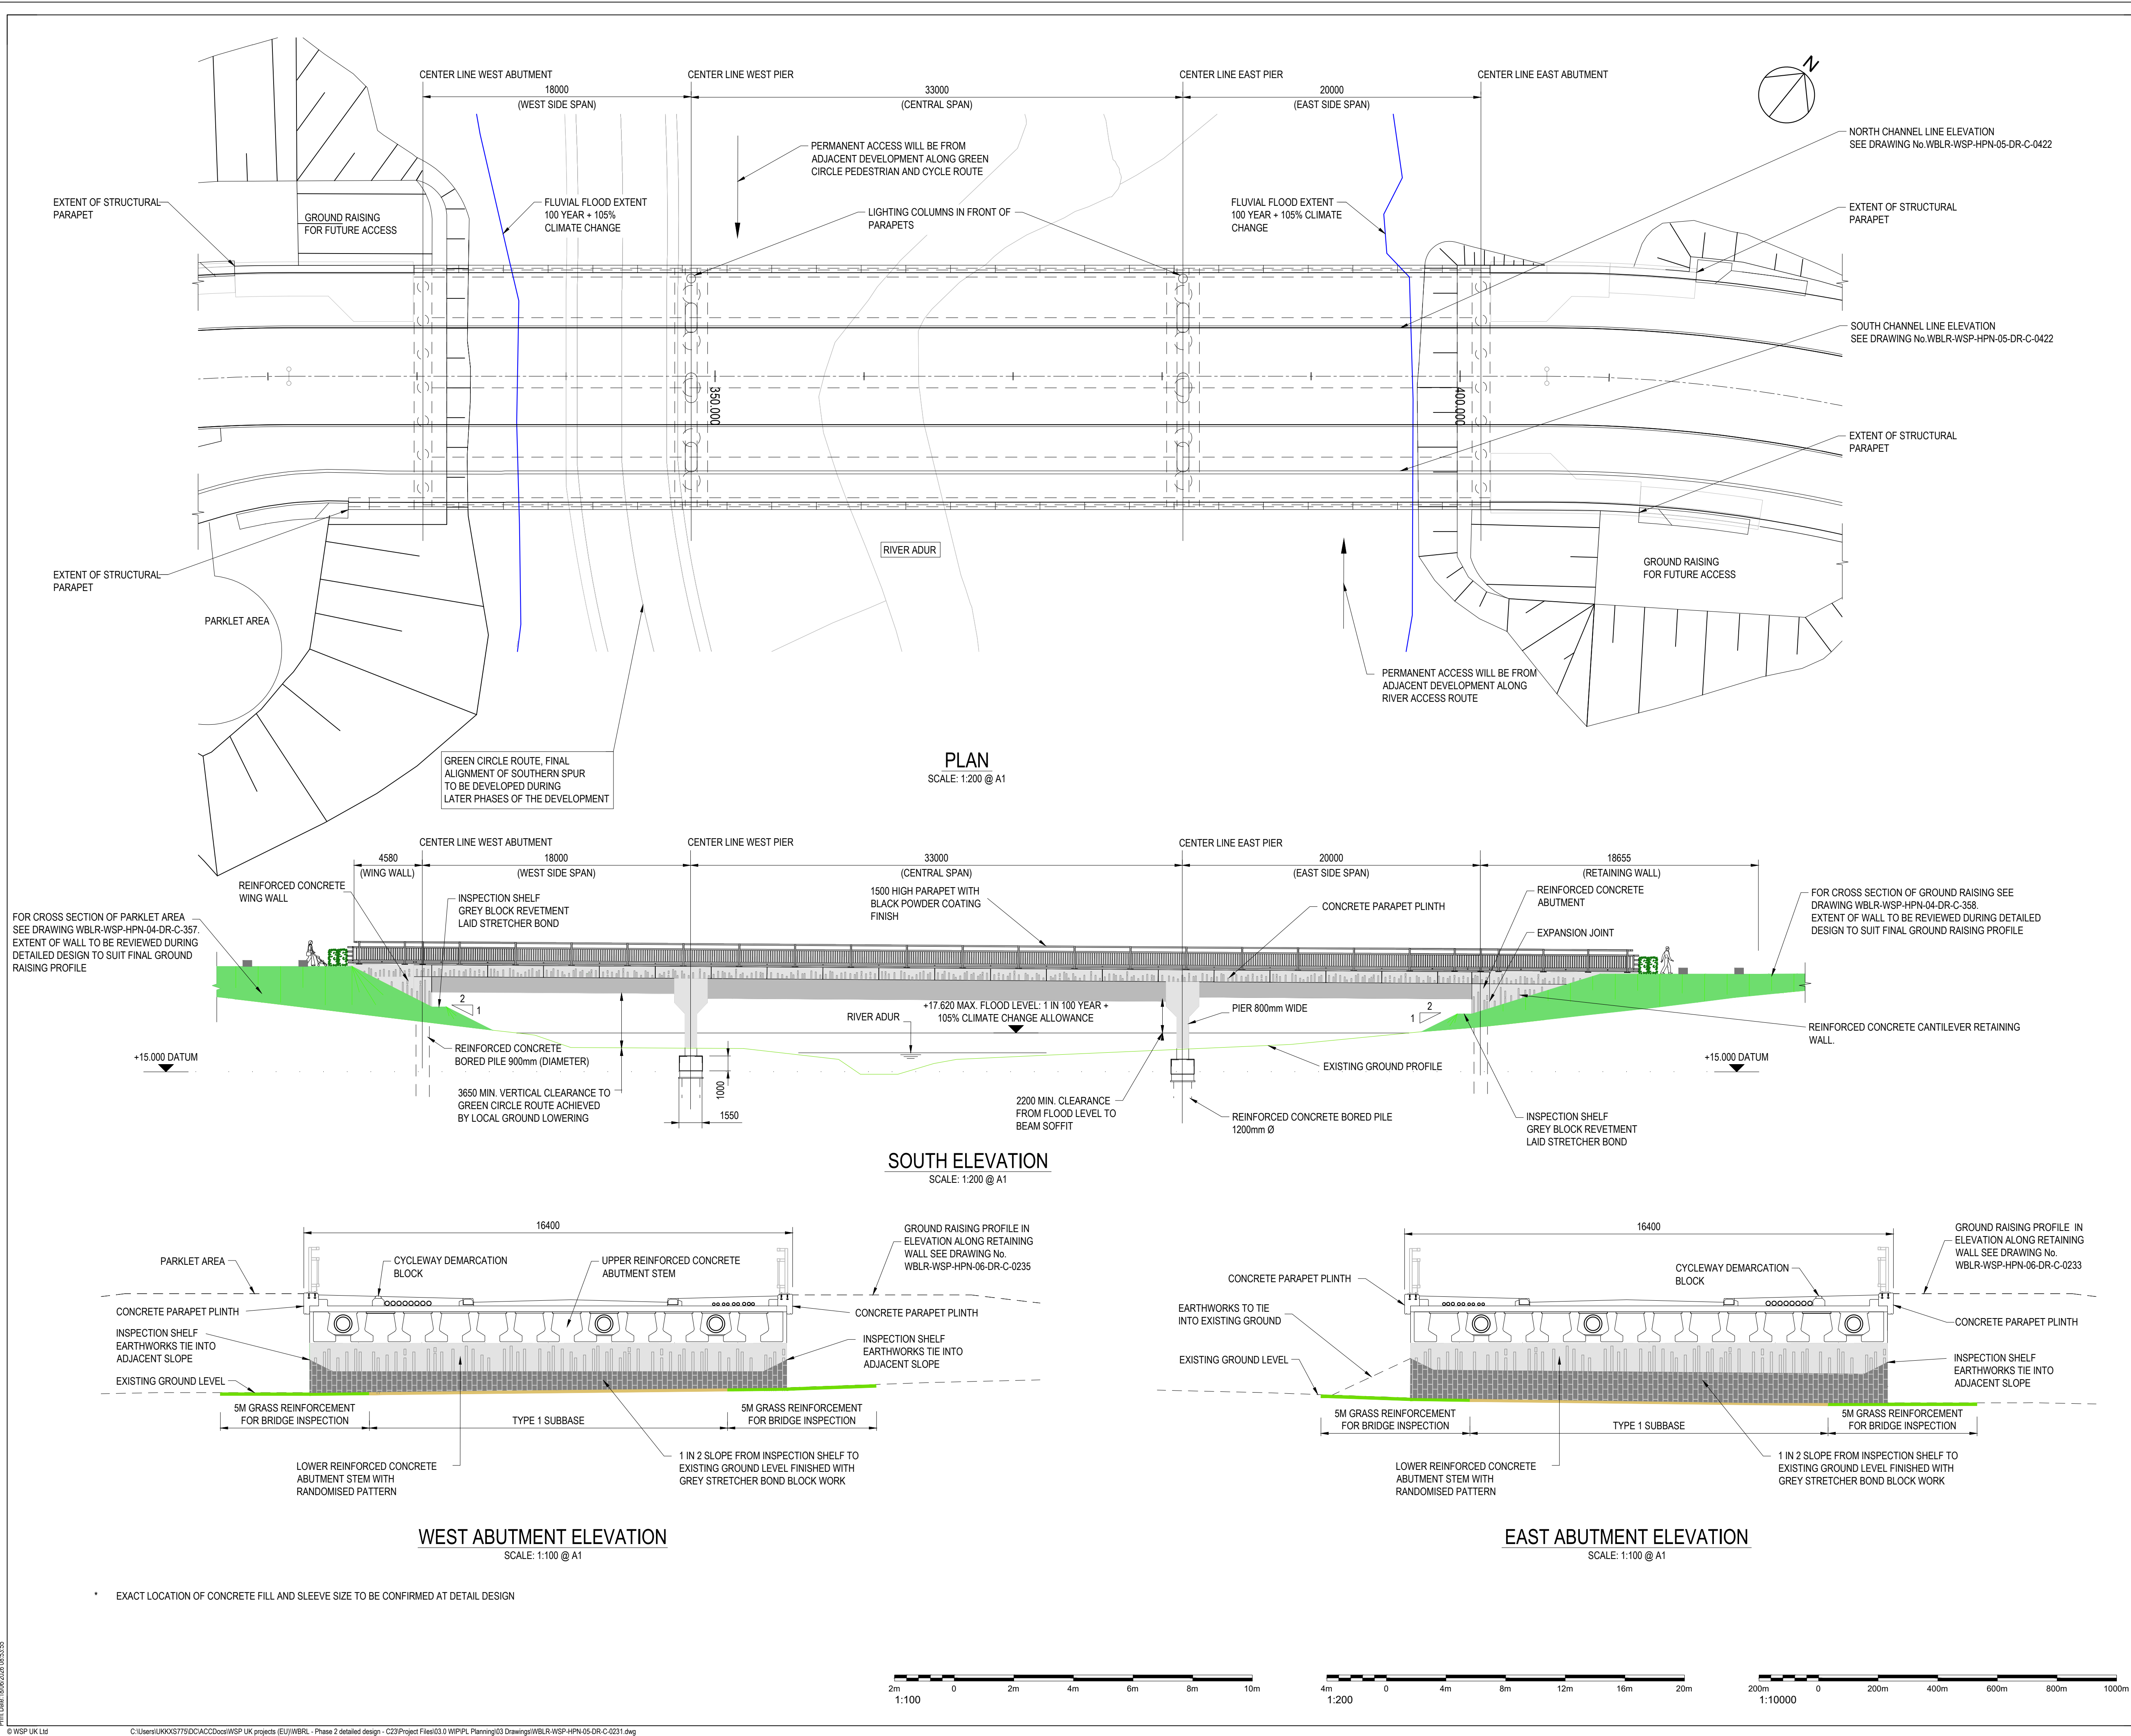

NOTES:

- ALL DIMENSIONS ARE IN MILLIMETRES UNLESS NOTED OTHERWISE.
- ALL LEVELS ARE IN METRES ABOVE ORDNANCE DATUM.
- THIS DRAWING SHOULD BE READ IN CONJUNCTION WITH DRAWING Nos. WBLR-WSP-HPN-05-DR-C-0232 AND WBLR-WSP-HPN-05-DR-C-0422.
- ALL EXPOSED CONCRETE ARRISSES TO BE CHAMFERED 25 x 25mm UNLESS NOTED OTHERWISE.
- ARCHITECTURAL PATTERN TO HAVE 5MM CHAMFERS, INDIVIDUAL INDENT TO BE 30MM DEEP AND 75MM WIDE, HEIGHTS VARY TO SUIT.

WESTERN BRIDGE

A200

A275

Burgess Hill

**LOCATION PLAN**

SCALE: 1:10,000 @ A1

|     |    |    |     |                                             |            |
|-----|----|----|-----|---------------------------------------------|------------|
| P07 | AS | KS | AJB | EXTENT OF PARAPET REDUCED. NOTES AMENDED.   | 17/06/2025 |
| P06 | AS | KS | AJB | WEST ABUTMENT ELEVATION ADDED               | 28/10/2025 |
| P05 | AS | GL | AJB | PARAPET ELEVATION AMENDED                   | 23/07/2025 |
| P04 | JM | GL | AJB | GROUND RAISING ADDED                        | 01/04/2025 |
| P03 | AS | GL | AJB | PIER COLUMNS REVISED                        | 24/03/2025 |
| P02 | JM | GL | AJB | PRE-PLANNING APPLICATION COMMENTS ADDRESSED | 07/10/2024 |
| P01 | AS | KS | AJB | PRE-PLANNING APPLICATION COMMENTS ADDRESSED | 15/02/24   |

| Rev | Drawn | Checked | App'd | Description | Date |
|-----|-------|---------|-------|-------------|------|
|     |       |         |       |             |      |

Purpose of Issue

**For Planning**

Classification

**Public**

Client

Project

**Western Bridge Link Road**

**Burgess Hill**

Drawing

**Phase 2 Planning**

**Bridge General Arrangement**

**Sheet 1 of 3**

|            |       |         |          |
|------------|-------|---------|----------|
| Scale @ A1 | Drawn | Checked | Approved |
| AS SHOWN   | AS    | KS      | AJB      |

|             |          |
|-------------|----------|
| Project No. | Date     |
| CS100377    | 23.06.23 |

Drawing Identifier

Project - Originator - Zone - Level - File Type - Role - Number

WBLR-WSP-HPN-05-DR-C-0231

BS1192 Compliant

revision

P07

3rd Floor  
Westferry House  
11 Westferry Circus  
London  
E14 4HD  
WSP.com

EXACT LOCATION OF CONCRETE FILL AND SLEEVE SIZE TO BE CONFIRMED AT DETAIL DESIGN

2m 1:100

4m 1:200

200m 1:10000