


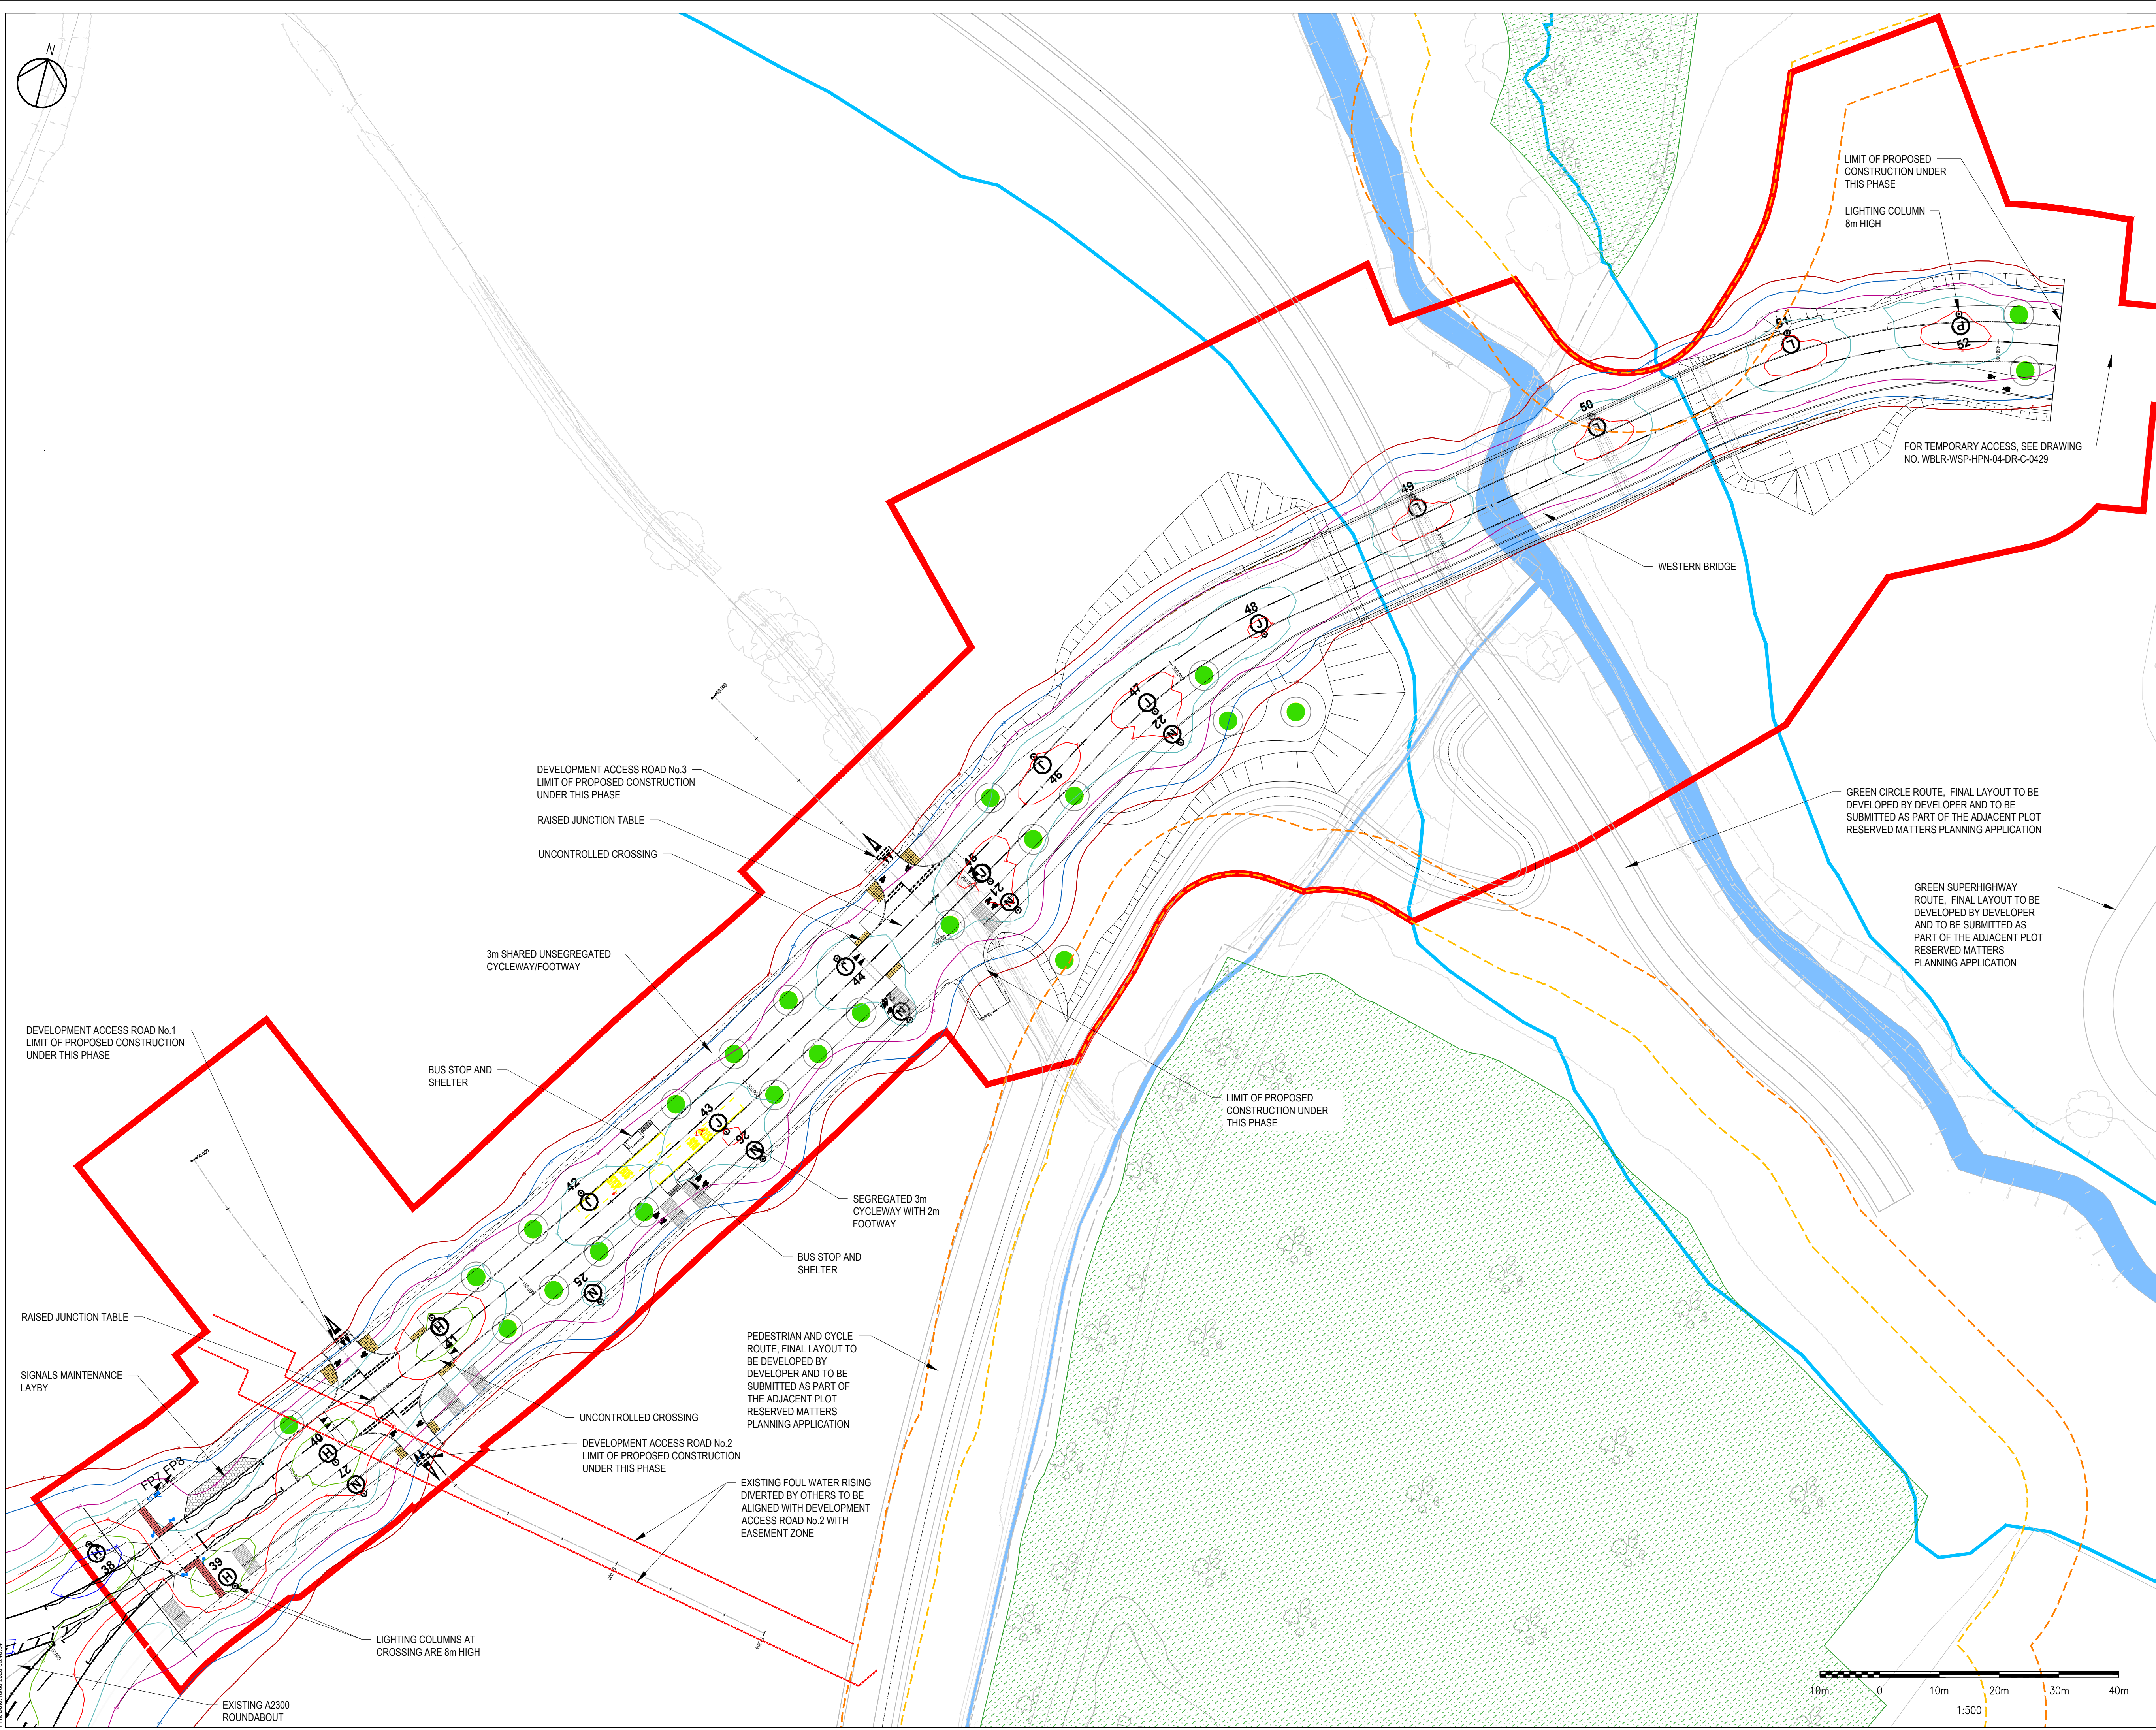

NOTES:

1. ALL DIMENSIONS ARE IN METRES UNLESS OTHERWISE STATED.

KEY:

PROPOSED SCHEME RED LINE BOUNDARY

ANCIENT WOODLAND AREA

ANCIENT WOODLAND 15m OFFSET

ANCIENT WOODLAND 25m OFFSET

FLOOD EXTENT OUTLINE (100 YEAR +105% CC)

WATERCOURSE

BUFF COLOURED BLISTER STYLE TACTILE PAVING

RED COLOURED BLISTER STYLE TACTILE PAVING

GREY COLOURED TRAMLINE/LADDER STYLE TACTILE PAVING. TRAMLINES LAID PARALLEL TO DIRECTION OF TRAVEL ON CYCLEWAY. TRAMLINES LAID PERPENDICULAR TO DIRECTION OF TRAVEL ON FOOTPATH

GREY COLOURED CORDUROY STYLE TACTILE PAVING.

SPECIMEN TREES (INDICATIVE LOCATIONS, APPROX 5m HIGH WITH 2.5m CLEAR STEM TO MAINTAIN VISIBILITY)

LIGHTING COLUMN, BLACK, (6m HIGH UNLESS OTHERWISE LABELLED)

HORIZONTAL ILLUMINANCE KEY

1 LUX

2 LUX

5 LUX

10 LUX

15 LUX

20 LUX

COLUMN TYPE/ID	COUNT	LUMINAIRE	OPTIC DETTING	OUTPUT (lumens)	COLOR	TEMPERATURE
H	4	Philips BCSP03	DW60	10	Warm White	
J	7	Philips BCSP03	DW60	6	Warm White	
L	5	Philips BCSP03	DW60	7.5	Warm White	
N	6	Philips BCSP03	DW60	2	Warm White	
P	1	Philips BCSP03	DW60	7.5	Warm White	

Rev

Drwn

Chkd

Appd

Description

Date

P06

KS

GL

AB

LABELS AMENDED. RED LINE BOUNDARY UPDATED FOR TEMPORARY ACCESS

17.06.2026

P05

AS

GL

AB

BRIDGE EARTHWORKS AMENDED

31.03.2025

P04

PD

GL

AB

PRE-PLANNING APPLICATION COMMENTS ADDRESSED

04.10.2024

P03

ARS

GL

AB

LUMINAIRE INFORMATION ADDED

19.07.2024

P02

KP

KS

AB

GSH EXTENDED ON THE EAST TO TIE IN WITH PHASE 1. WITH LIGHTING COLUMNS REVISED

15.02.2024

P01

AS

KS

AB

FIRST ISSUE

25.10.2023

Purpose of Issue

For Planning

S0

Classification

Public

Client

Homes England

Jackson

Project

Western Bridge Link Road Burgess Hill

Drawing

LIGHTING PLAN WITH CONTOURS SHEET 1 of 1 PHASE 2

Scale @ A1

1:500

Drawn

AS

Checked

KS

Approved

AB

Project No.

CS100377

Date

22.06.2023

Drawing Identifier

Project - Originator - Zone - Level - File Type - Role - Number

WBLR-WSP-PLN-04-DR-C-0227

BS1192 Compliant revision

P06

wsp

3rd Floor Westferry House 11 Westferry Circus London E14 4HD WSP.com

Print Date: 19/06/2026 09:48:04