


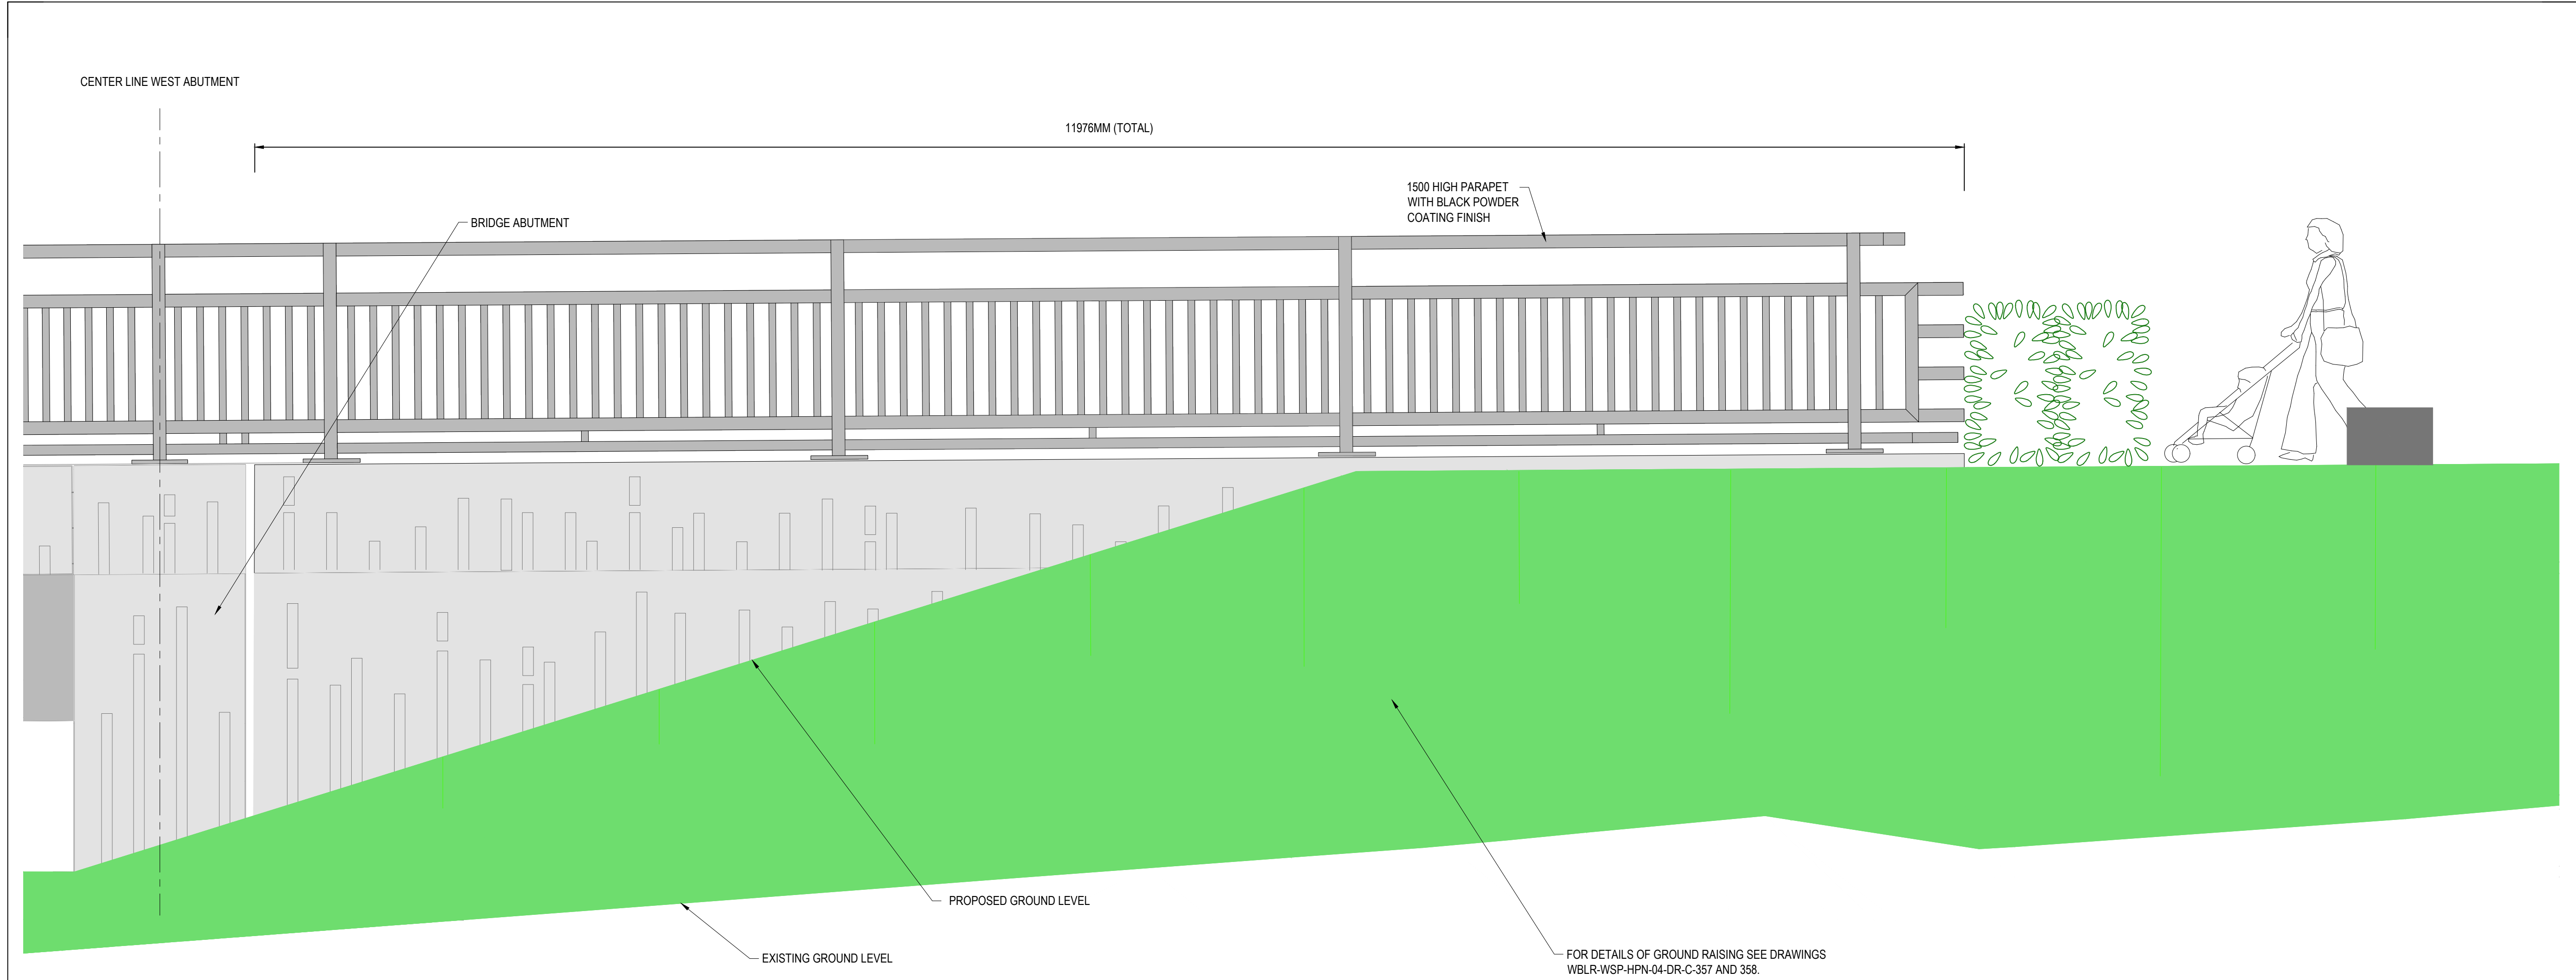


- NOTES:
1. ALL DIMENSIONS ARE IN MILLIMETRES UNLESS NOTED OTHERWISE.
 2. ALL LEVELS ARE IN METRES ABOVE ORDNANCE DATUM.
 3. THIS DRAWING SHOULD BE READ IN CONJUNCTION WITH DRAWING No. WBLR-CAP-HPN-05-DR-C-0231, 0232, 0422 & WBLR-CAP-HPN-06-DR-C-0233, 0234, 0424.
 4. ALL EXPOSED CONCRETE ARRISSES TO BE CHAMFERED 25 x 25mm UNLESS NOTED OTHERWISE.
 5. ARCHITECTURAL PATTERN TO HAVE 5MM CHAMFERS, INDIVIDUAL INDENT TO BE 30MM DEEP AND 75MM WIDE, HEIGHTS VARY TO SUIT.

+18.000 DATUM

ELEVATION ON NORTH WEST RETAINING WALL


SCALE: 1:25 @ A1

+18.000 DATUM

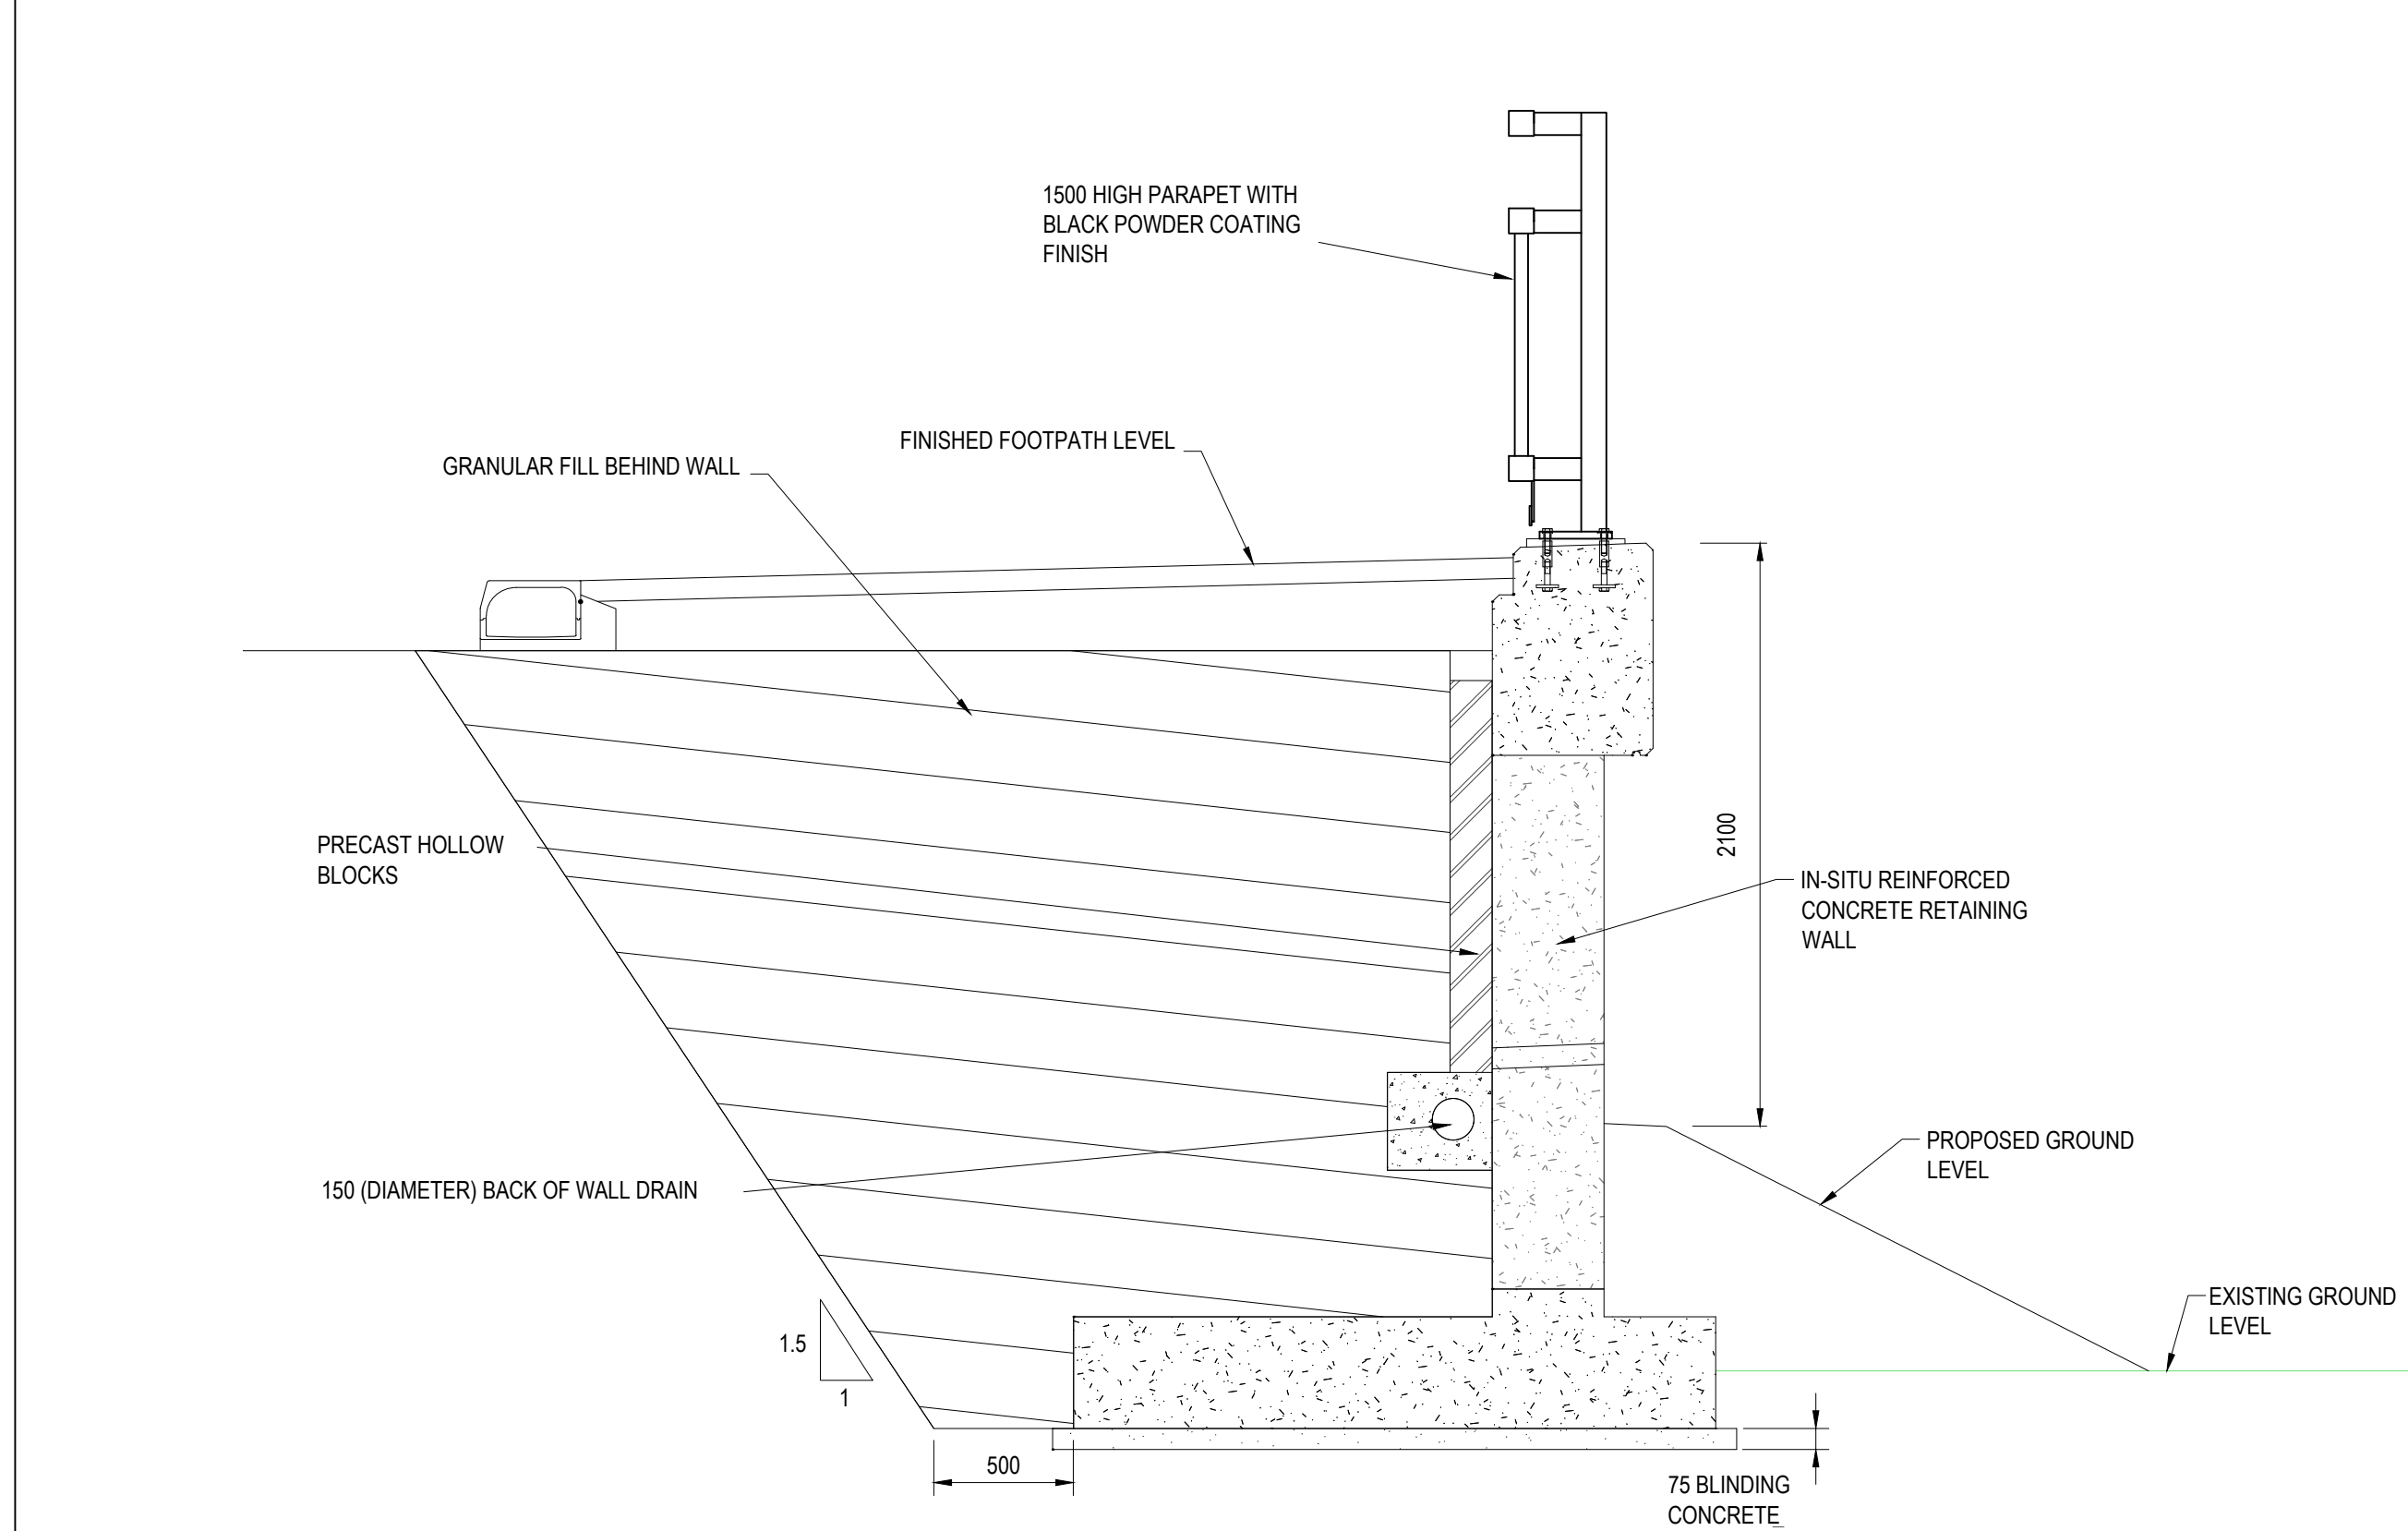


TYPICAL SECTION

SCALE: 1:25 @ A1

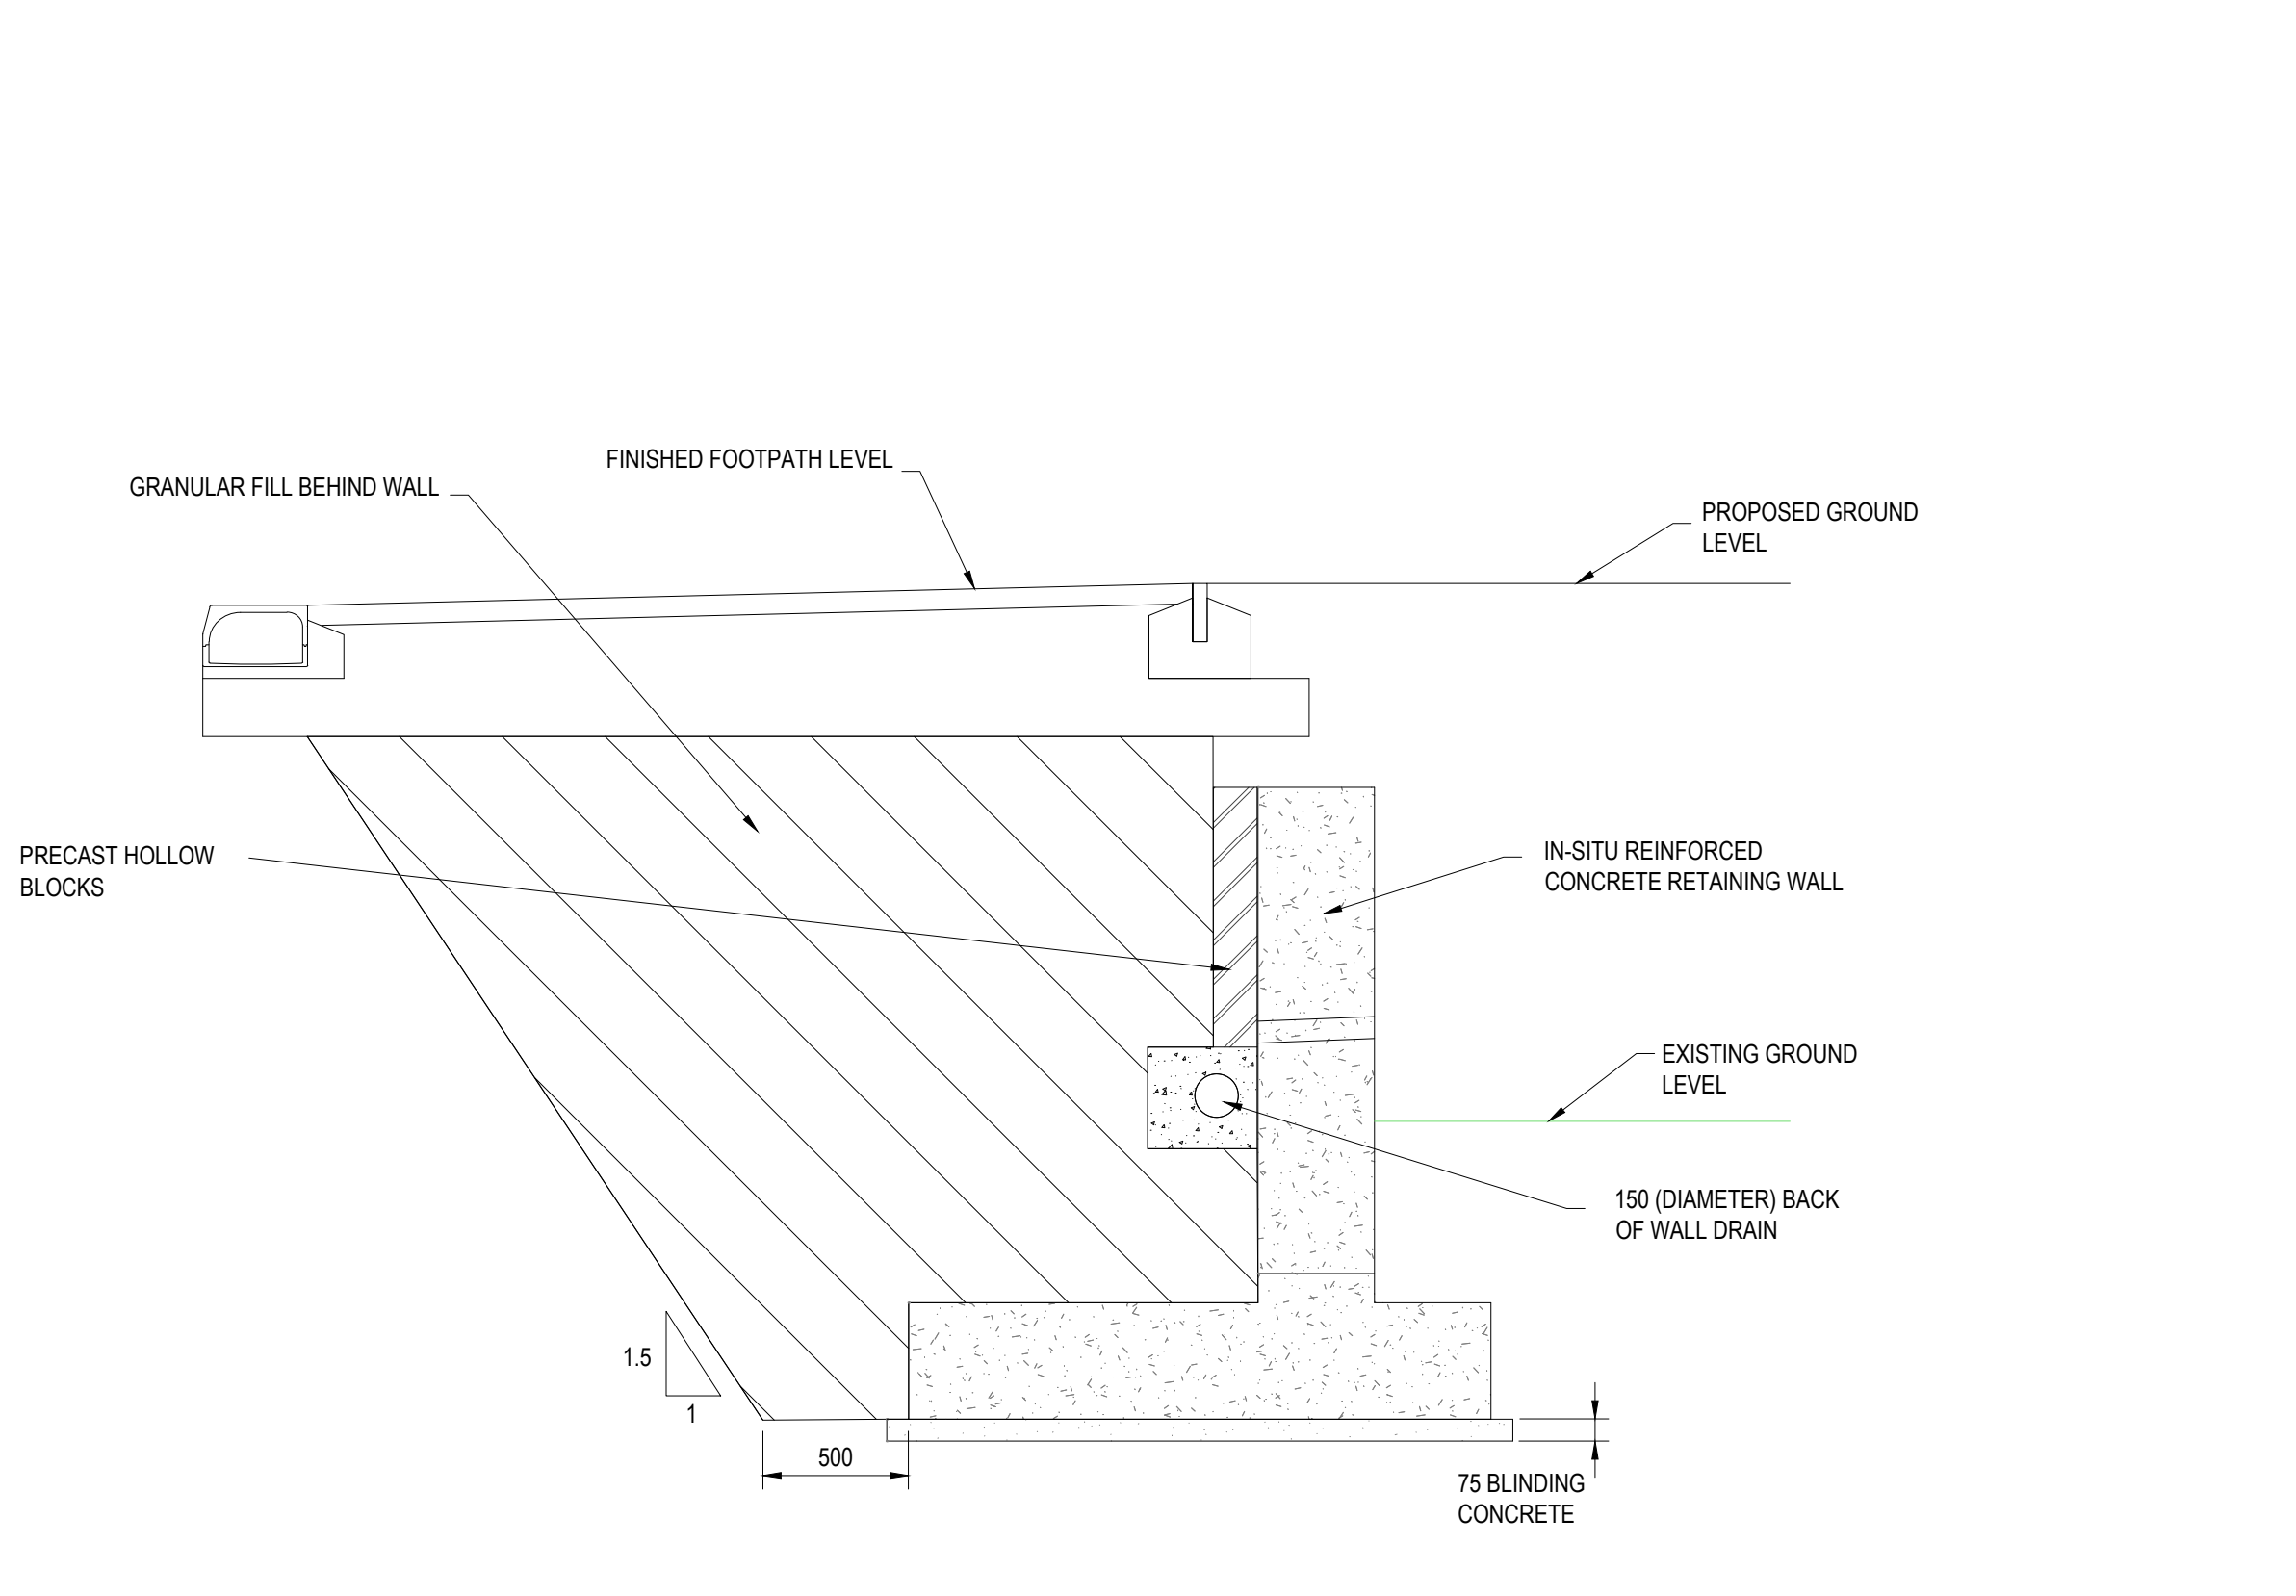

TYPICAL SECTION (WITHOUT PARAPET)

SCALE: 1:25 @ A1

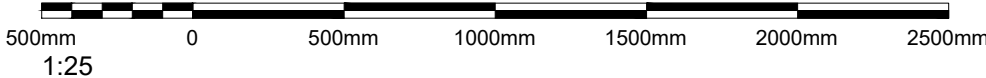

Rev	Drawn	Chkd	App'd	Description	Date
P05	AS	GL	AJB	EXTENT OF PARAPET REDUCED. NOTES AMENDED	17/06/2026
P04	AS	GL	AJB	PARAPET ELEVATION AMENDED	23/07/2025
P03	JM	GL	AJB	GROUND RAISING ADDED	01/04/2025
P02	JM	GL	AJB	PRE-PLANNING APPLICATION COMMENTS ADDRESSED	07/10/2024
P01	AS	KS	AJB	FIRST ISSUE	15/02/2024

Purpose of Issue

For Planning

S0

Classification

Public



Project

Western Bridge Link Road

Burgess Hill

Drawing

Phase 2 Planning

Retaining Walls

General Arrangement

Sheet 3 of 3

Scale @ A1	Drawn	Checked	Approved
1:25	ARS	KS	AJB

Project No.	Date
CS100377	01-AUG-23

Drawing Identifier	BS1192 Compliant
Project - Originator - Zone - Level - File Type - Role - Number	revision
WBLR-WSP-HPN-06-DR-C-0235	P05

