


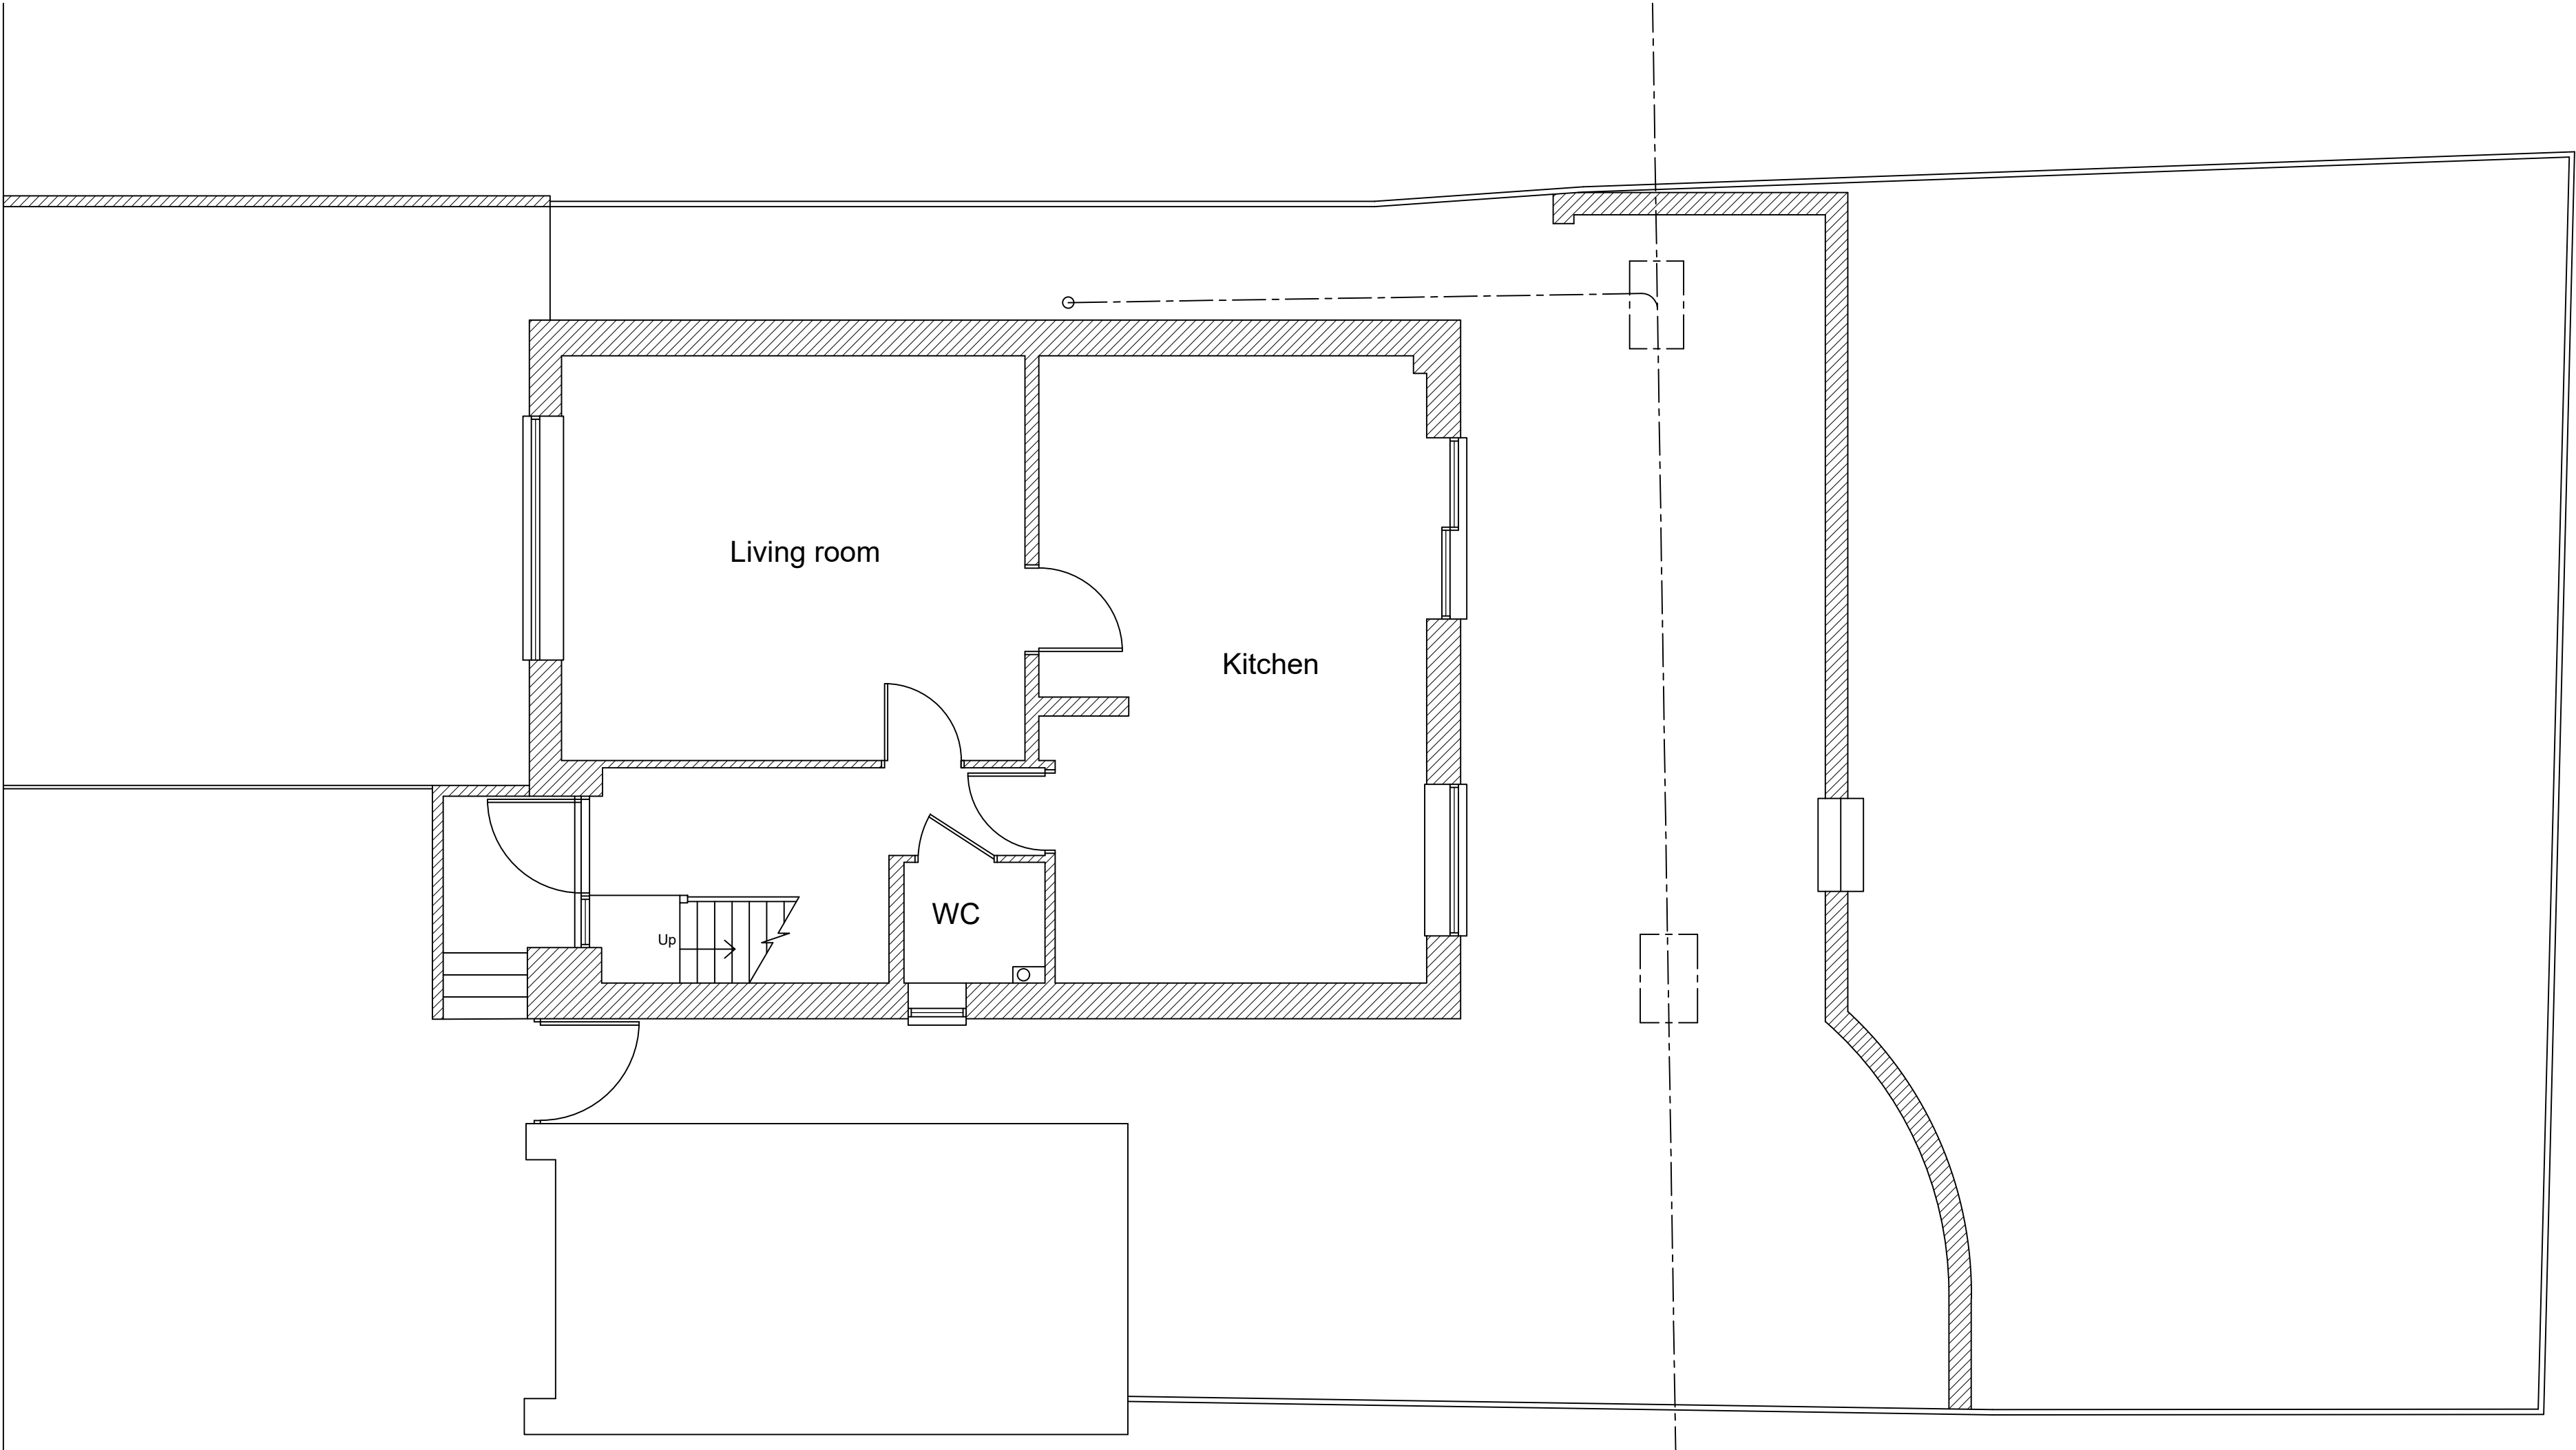

Downlands Architectural
Design & Surveying



RICS

Downlands
Framfield
Uckfield
East Sussex TN22 5PN
Tel: 01825 890222
E-mail: cad@downlandsds.co.uk

Job:

5 Court Close,
East Grinstead,
West Sussex, RH19 3YQ

Title:

Plans As Existing
Ground Flr Plan

Date:	DEC 2025	Drwg No:	2666/100	Rev:
Scale:	1:50 @ A2	Drawn:	MB/AMJ	

Client:

Mr & Mrs D Sharp

Drawings are the copyright of the above practice. Contractor to check all dimensions and details before commencement, construction or fabrication and report any deviation to the Surveyor. Figured dimensions are not to be relied upon without site accuracy checking. All work to comply with current Building Regulations, BS's/CoP's & NHBC Reg.'s where applicable. Specification and Drawing contradictions must be referred to the surveyor before being acted upon.