



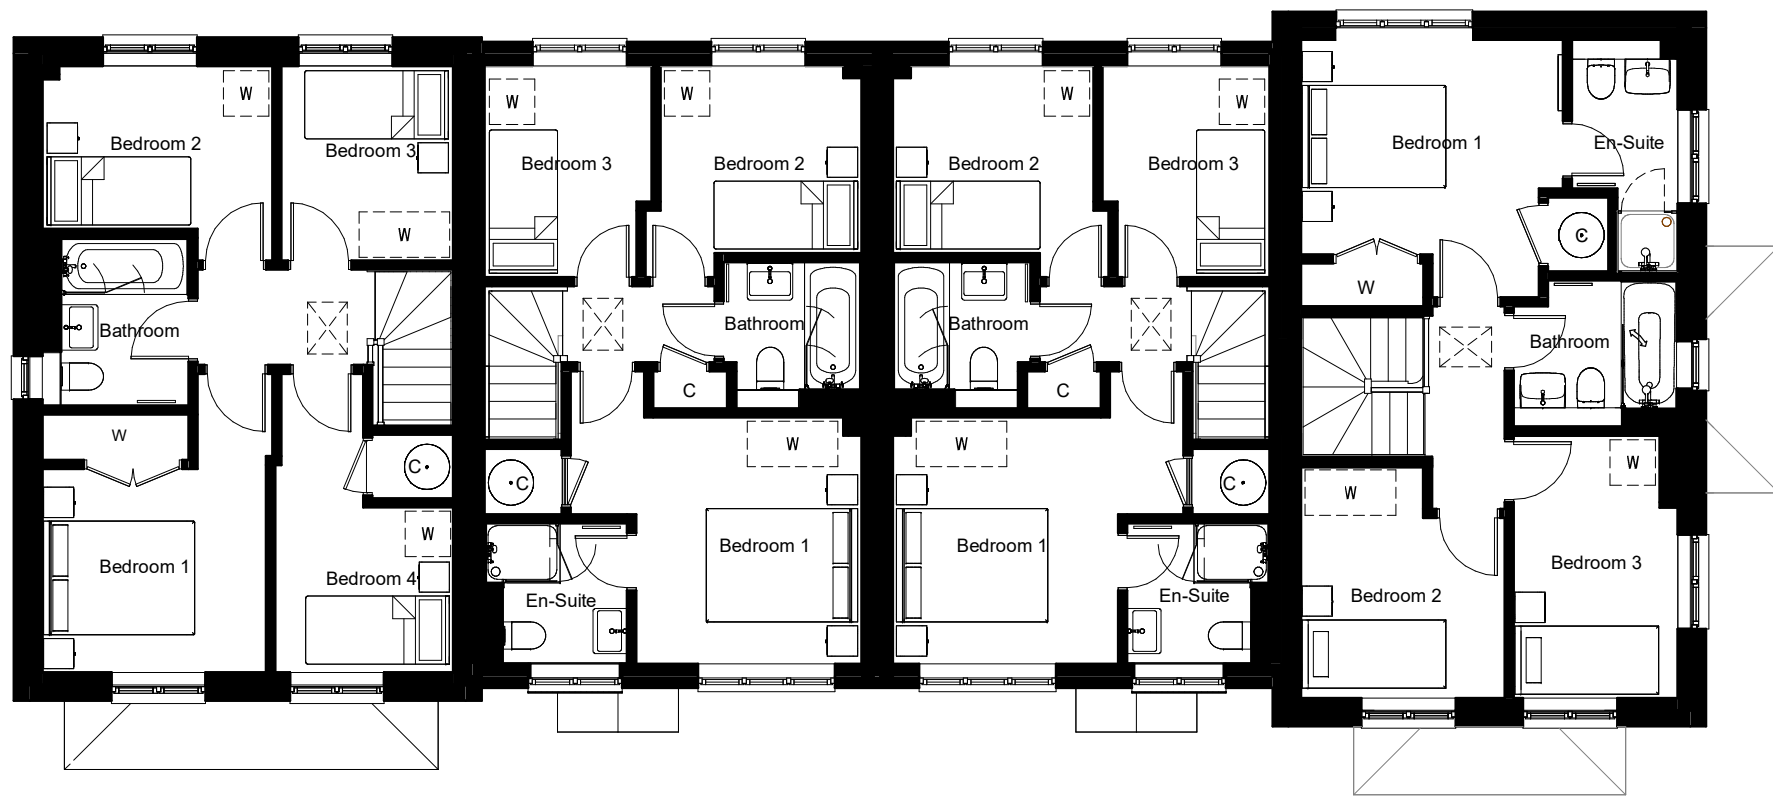

First Floor

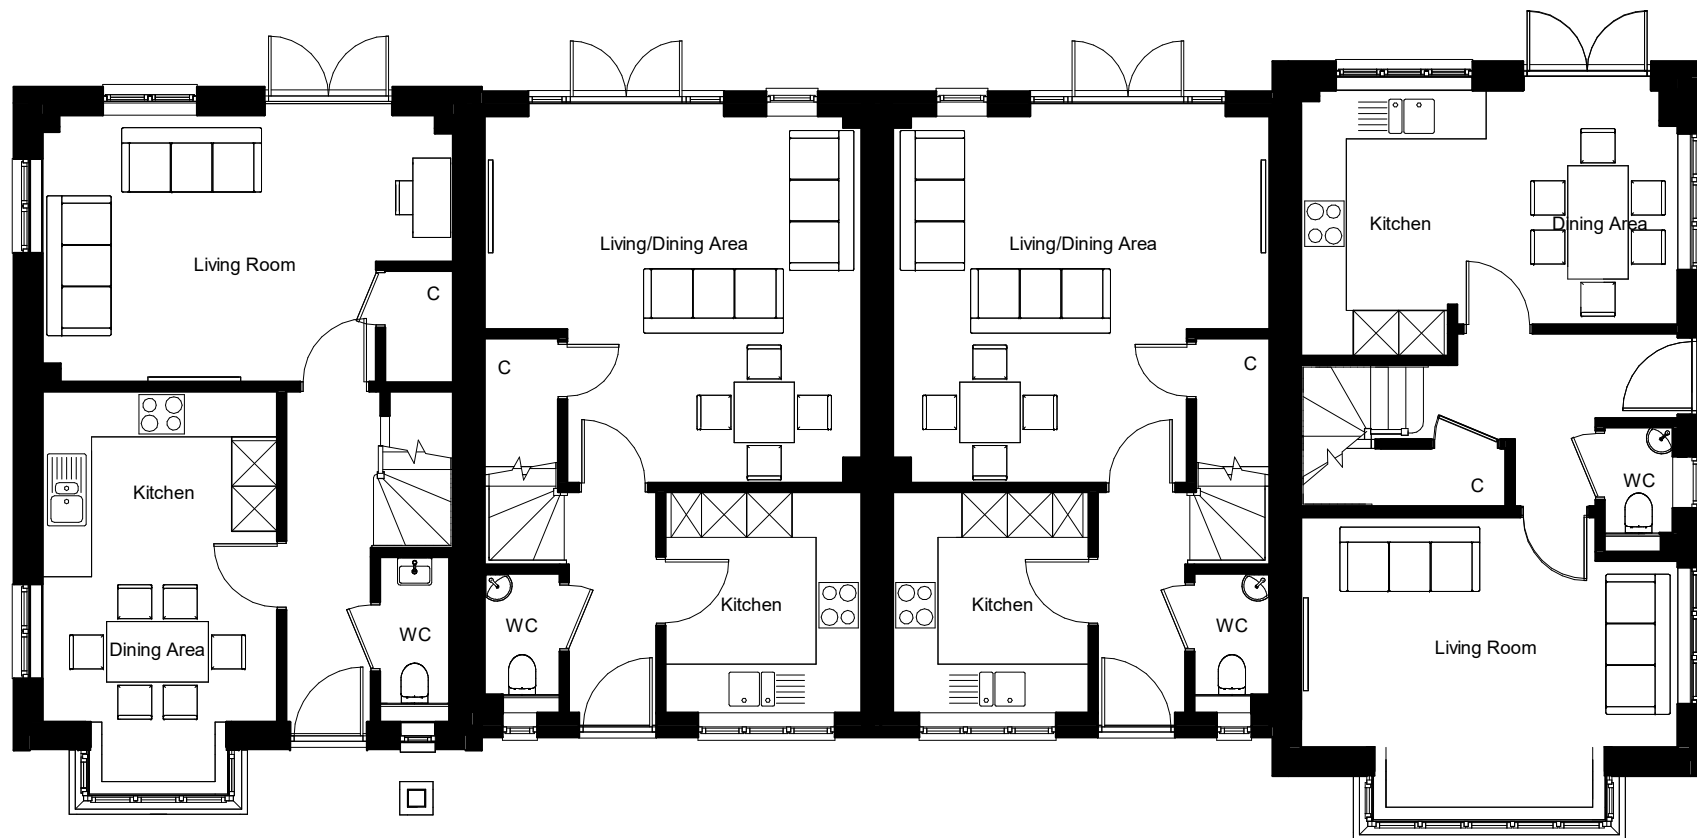

Ground Floor

Plot 85

Plot 84

Plot 83

Plot 82

D 26.08.26 Updated house type details DS CA