

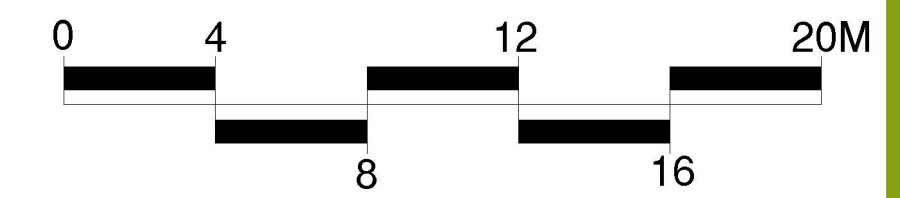



Stadia AGP

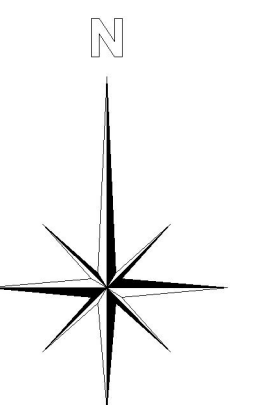

1. DO NOT SCALE FROM DRAWING UNLESS FOR PLANNING PURPOSES ONLY. ALL DIMENSIONS TO BE CHECKED ON SITE PRIOR TO COMMENCEMENT OF WORKS.
2. THIS DRAWING IS COPYRIGHT TO SURFACING STANDARDS LTD
3. ALL PERSONNEL SHOULD BE AWARE OF THE HEALTH AND SAFETY PLAN WHICH IS RETAINED IN THE SITE MANAGERS OFFICE

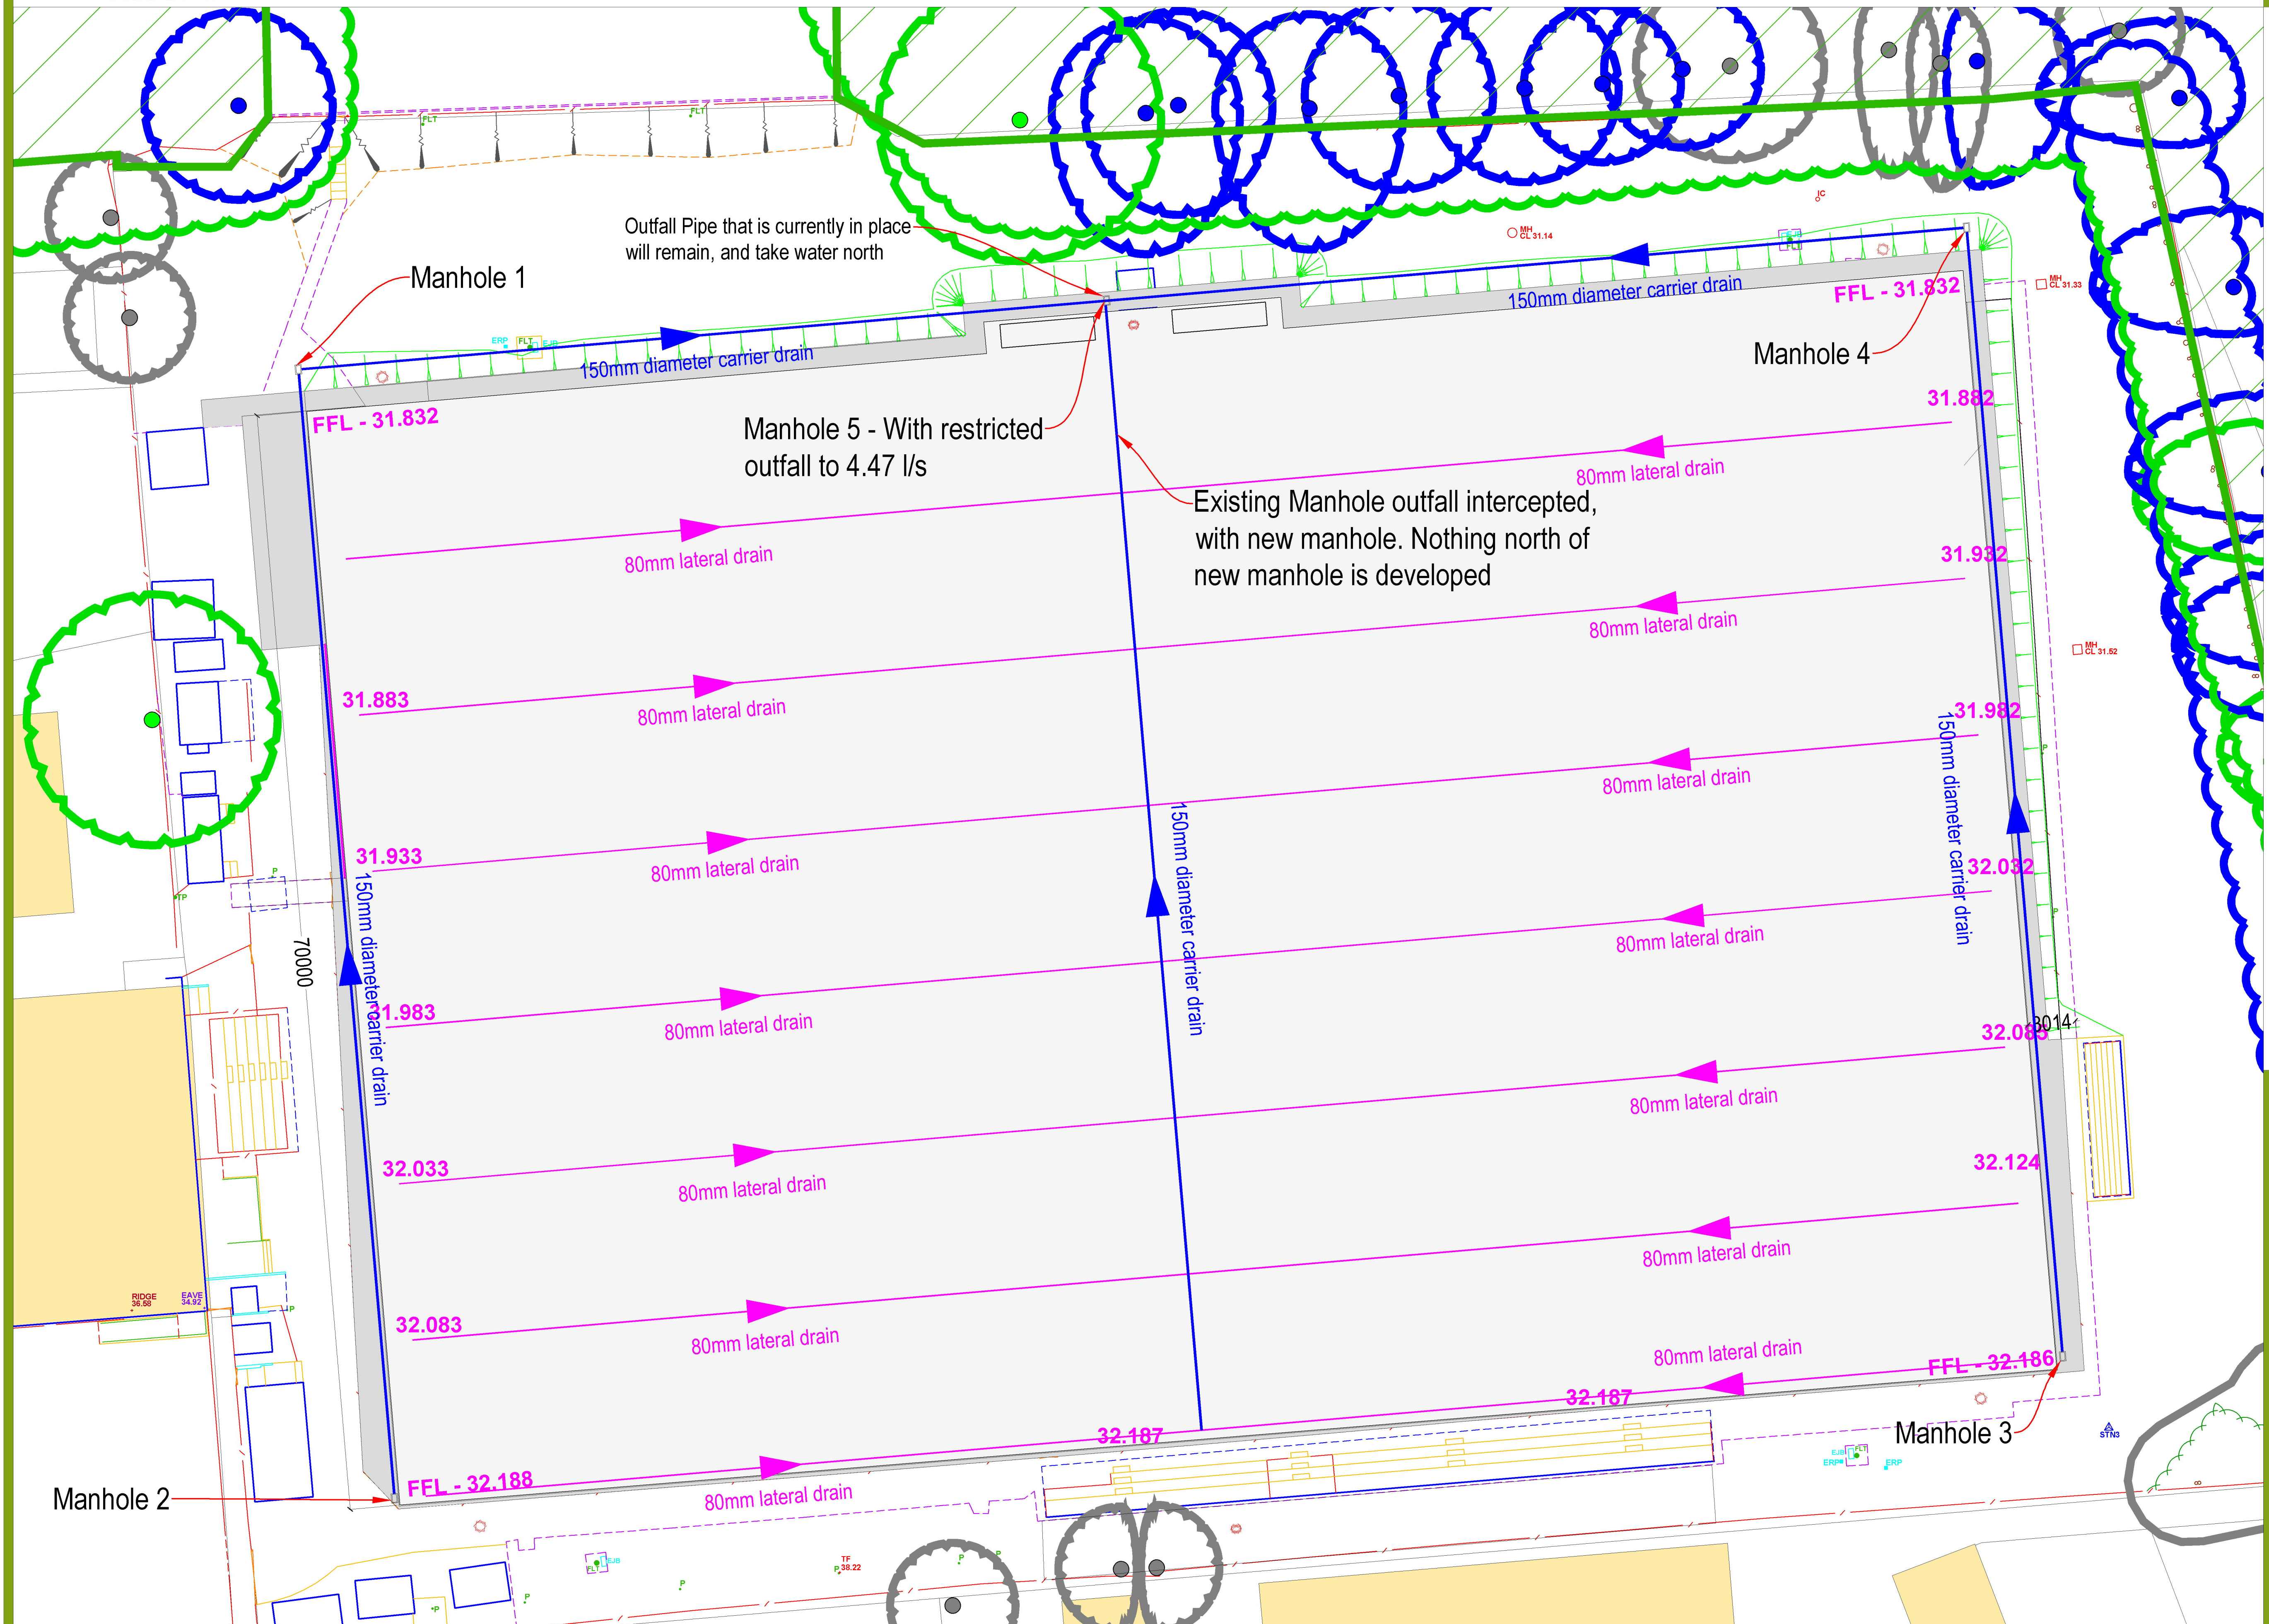

00	PLANNING ISSUE	LS		17.12.24
REV	DESCRIPTION	REV	CK	DATE

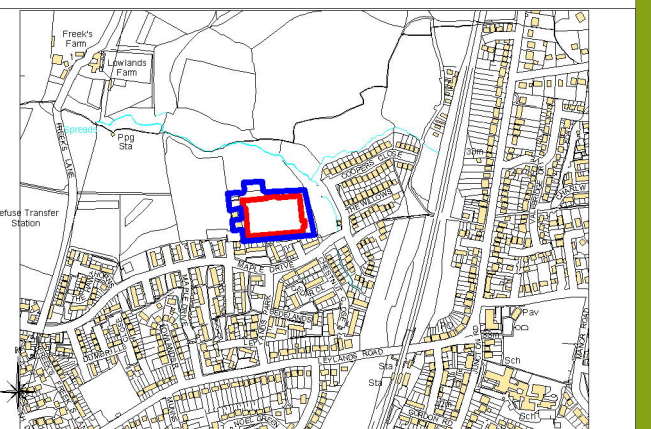

AUTHOR
LS

TITLE
Burgess Hill Town Fc
Stadia AGP
Burgess Hill Town Fc

PROJECT
SSL3402

DRAWING No
07

SCALE 1:200	SIZE A1
	REVISION 00