


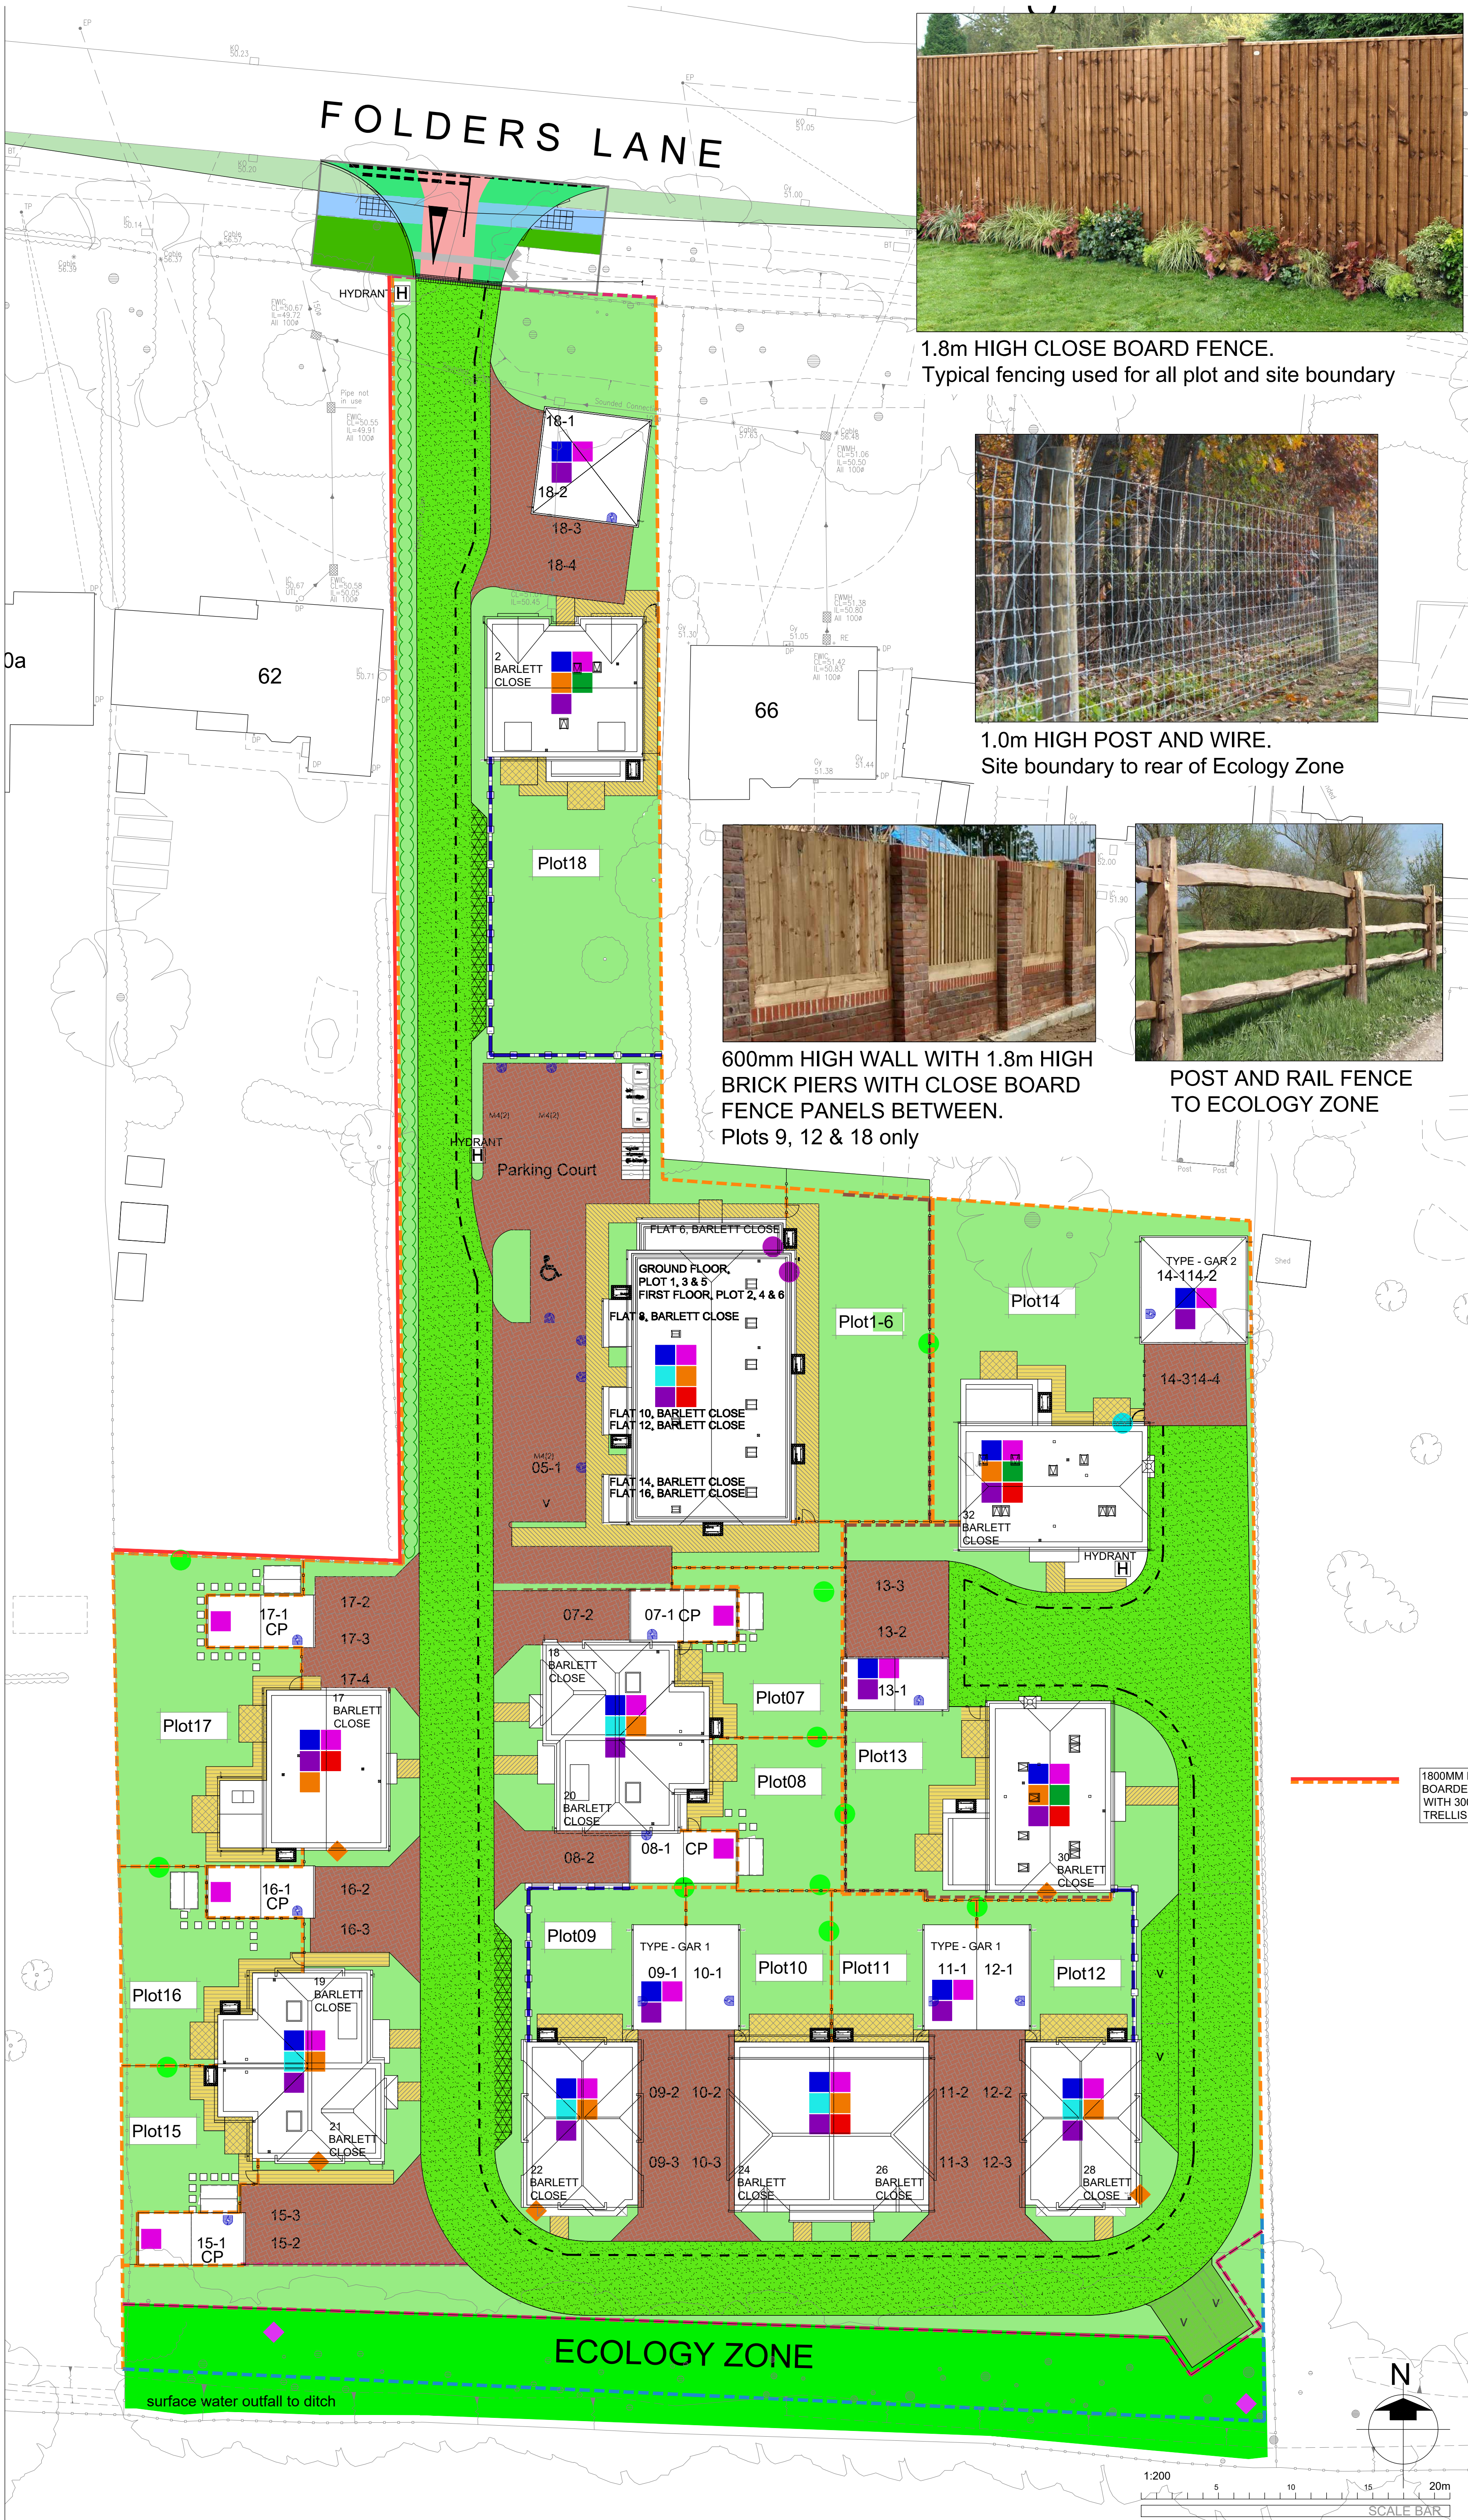

1.8m HIGH CLOSE BOARD FENCE.
Typical fencing used for all plot and site boundary



1.0m HIGH POST AND WIRE.
Site boundary to rear of Ecology Zone



600mm HIGH WALL WITH 1.8m HIGH
BRICK PIERS WITH CLOSE BOARD
FENCE PANELS BETWEEN.
Plots 9, 12 & 18 only



POST AND RAIL FENCE
TO ECOLOGY ZONE

Dimensions:
No dimensions to be scaled from this drawing.
All dimensions to be checked on site.
Copyright reserved.

Specifications
All specifications referred to on this drawing
are subject to relevant legislation and
manufacturer's/supplier's installation/build
requirements.

CDM Regulations 2015
All clients and contractor developers to
familiarise themselves with the above
legislation to ensure that respective
responsibilities in relation to CDM legislation
are fulfilled.

LEGEND	
	SITE BOUNDARY LINE
	CATS EYES TO CIVIL ENGINEERS DESIGN
	C/B FENCE 1.8M HIGH
	1.8M HIGH BRICK WALL
	PLOT NUMBER
	PARKING ALLOCATION
	VISITOR PARKING
	ELECTRIC VEHICLE CHARGING POINT - ROLEC EV WALLPOD HOMESMART 32A 7.2KW EVHS2020-WHI-GREEN
	AIR SOURCE HEAT PUMP (ASHP)
	TARMAC
	2400MM X 1800MM PATIO BRETT LANDSCAPING - CHAUCER BUFF - PAVING SLABS
	1200MM WIDE PATH BRETT LANDSCAPING - CHAUCER BUFF - PAVING SLABS
	900MM WIDE PATH BRETT LANDSCAPING - CHAUCER BUFF - PAVING SLABS
	DRIVES - MARSHALLS KEYBLOK BRINDLE CONCRETE BLOCK PAVING 200MM X 100MM X 60MM GRASSCRETE
	GRASS
	INTERGRATED BAT BOX (HABITAT 001)
	BAT BOX ON RETAINED TREE (SCHWEGLER 2F)
	HABITAT SPARROW TERRACE
	IBSTOCK SWIFT BOX
	BIRD BOX ON RETAINED TREE (SCHWEGLER 1B)
	HEDGEHOG FENCE CUT-OUT
	LOG PILE

BOUNDARY TREATMENTS KEY	
	1800MM HIGH CLOSE BOARDED FENCE
	CONCRETE RETAINING GRAVEL BOARDS TO STRUCTURAL ENGINEERS DESIGN
	1800MM HIGH BRICK WALL PIERS WITH LOW LEVEL WALL INBETWEEN @ 600MM HIGH - CLOSEBOARDED INFILL FENCE BETWEEN PIERS
	EXISTING 1800MM HIGH CLOSE BOARDED FENCE
	POST AND WIRE FENCING
	POST & RAIL FENCING
	CONCRETE RETAINING GRAVEL BOARDS TO STRUCTURAL ENGINEERS DESIGN WITH 1800MM HIGH CLOSE BOARDED FENCE SET IN ON HIGH SIDE

CLIENT
RIVERDALE DEVELOPMENTS LIMITED

PROJECT
FOLDERS LANE
BURGESS HILL
WEST SUSSEX
RH15 0DX

DRAWING TITLE
BOUNDARY TREATMENTS

SCALE	SIZE	DATE	DRAWN
1:200	A1	Nov 2024	KS

R156 - TN - KS - 001

