


SCALE: 1/10

0 10 20 30 40 50 60cm

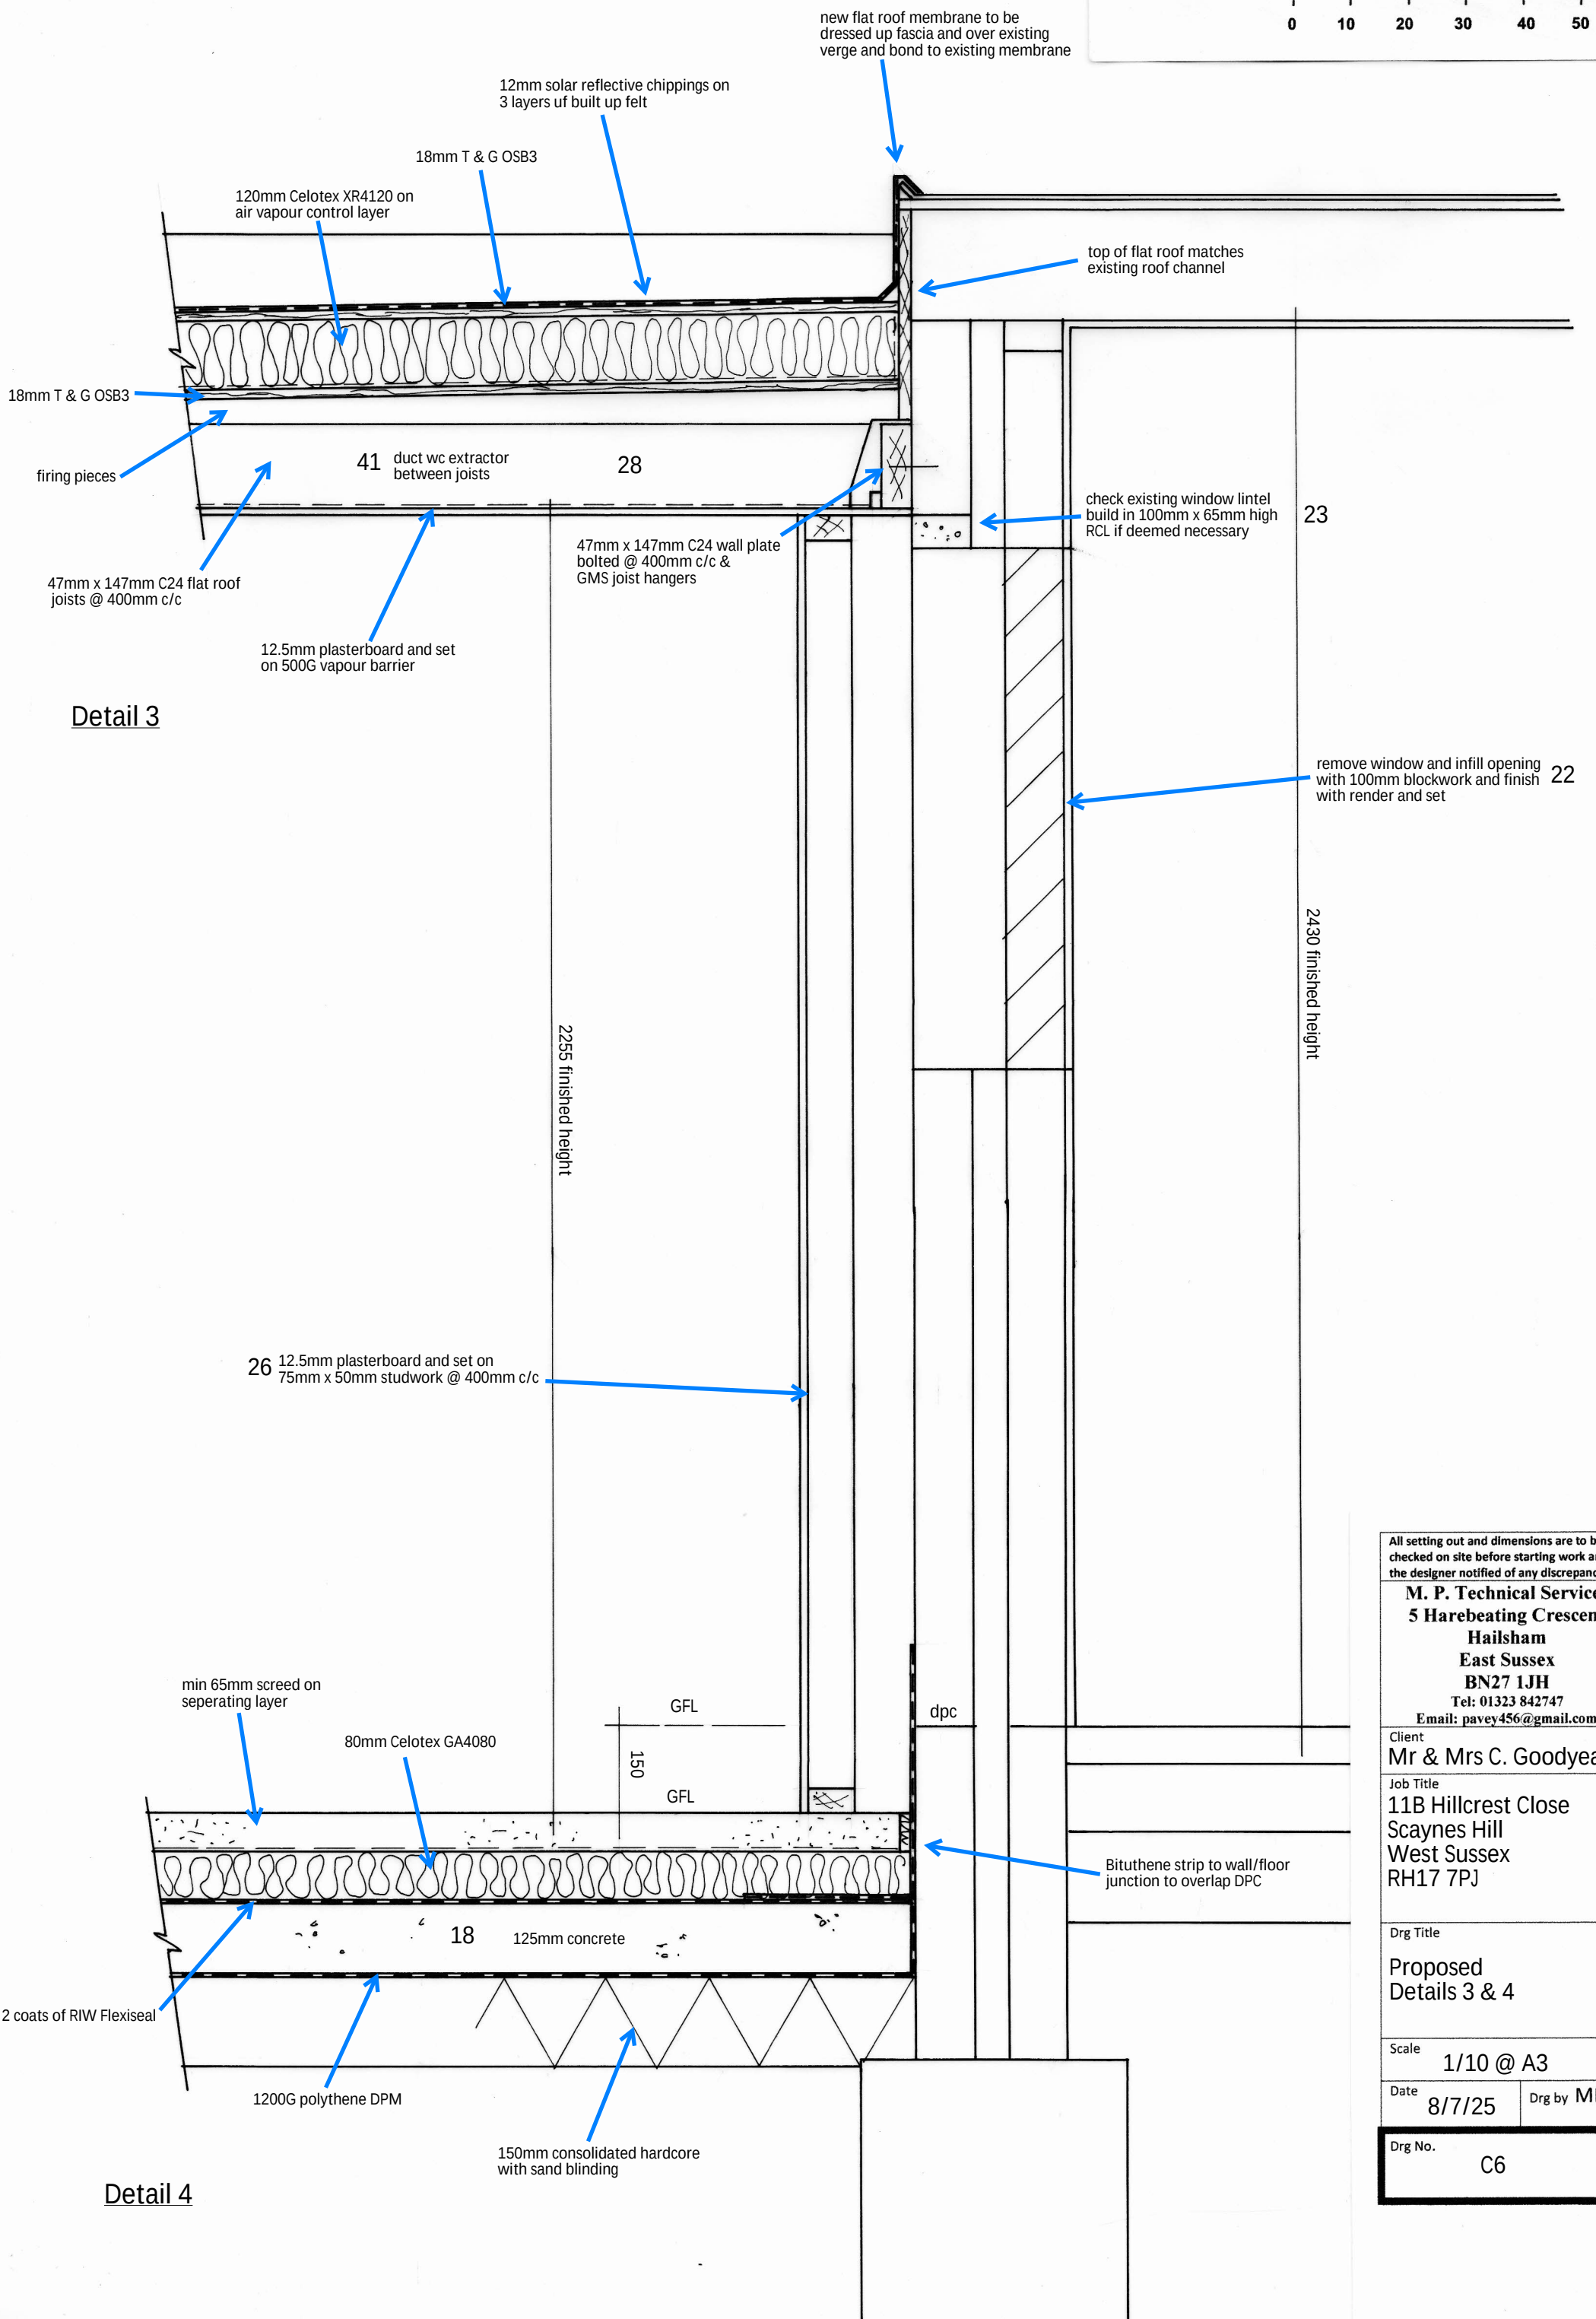

Detail 3

Detail 4

All setting out and dimensions are to be checked on site before starting work and the designer notified of any discrepancies

M. P. Technical Services
5 Harebeating Crescent
Hailsham
East Sussex
BN27 1JH
 Tel: 01323 842747
 Email: pavey456@gmail.com

Client
Mr & Mrs C. Goodyear
 Job Title
11B Hillcrest Close
Scaynes Hill
West Sussex
RH17 7PJ

Drg Title
Proposed
Details 3 & 4

Scale
1/10 @ A3

Date
8/7/25 Drg by **MP**

Drg No.
C6