


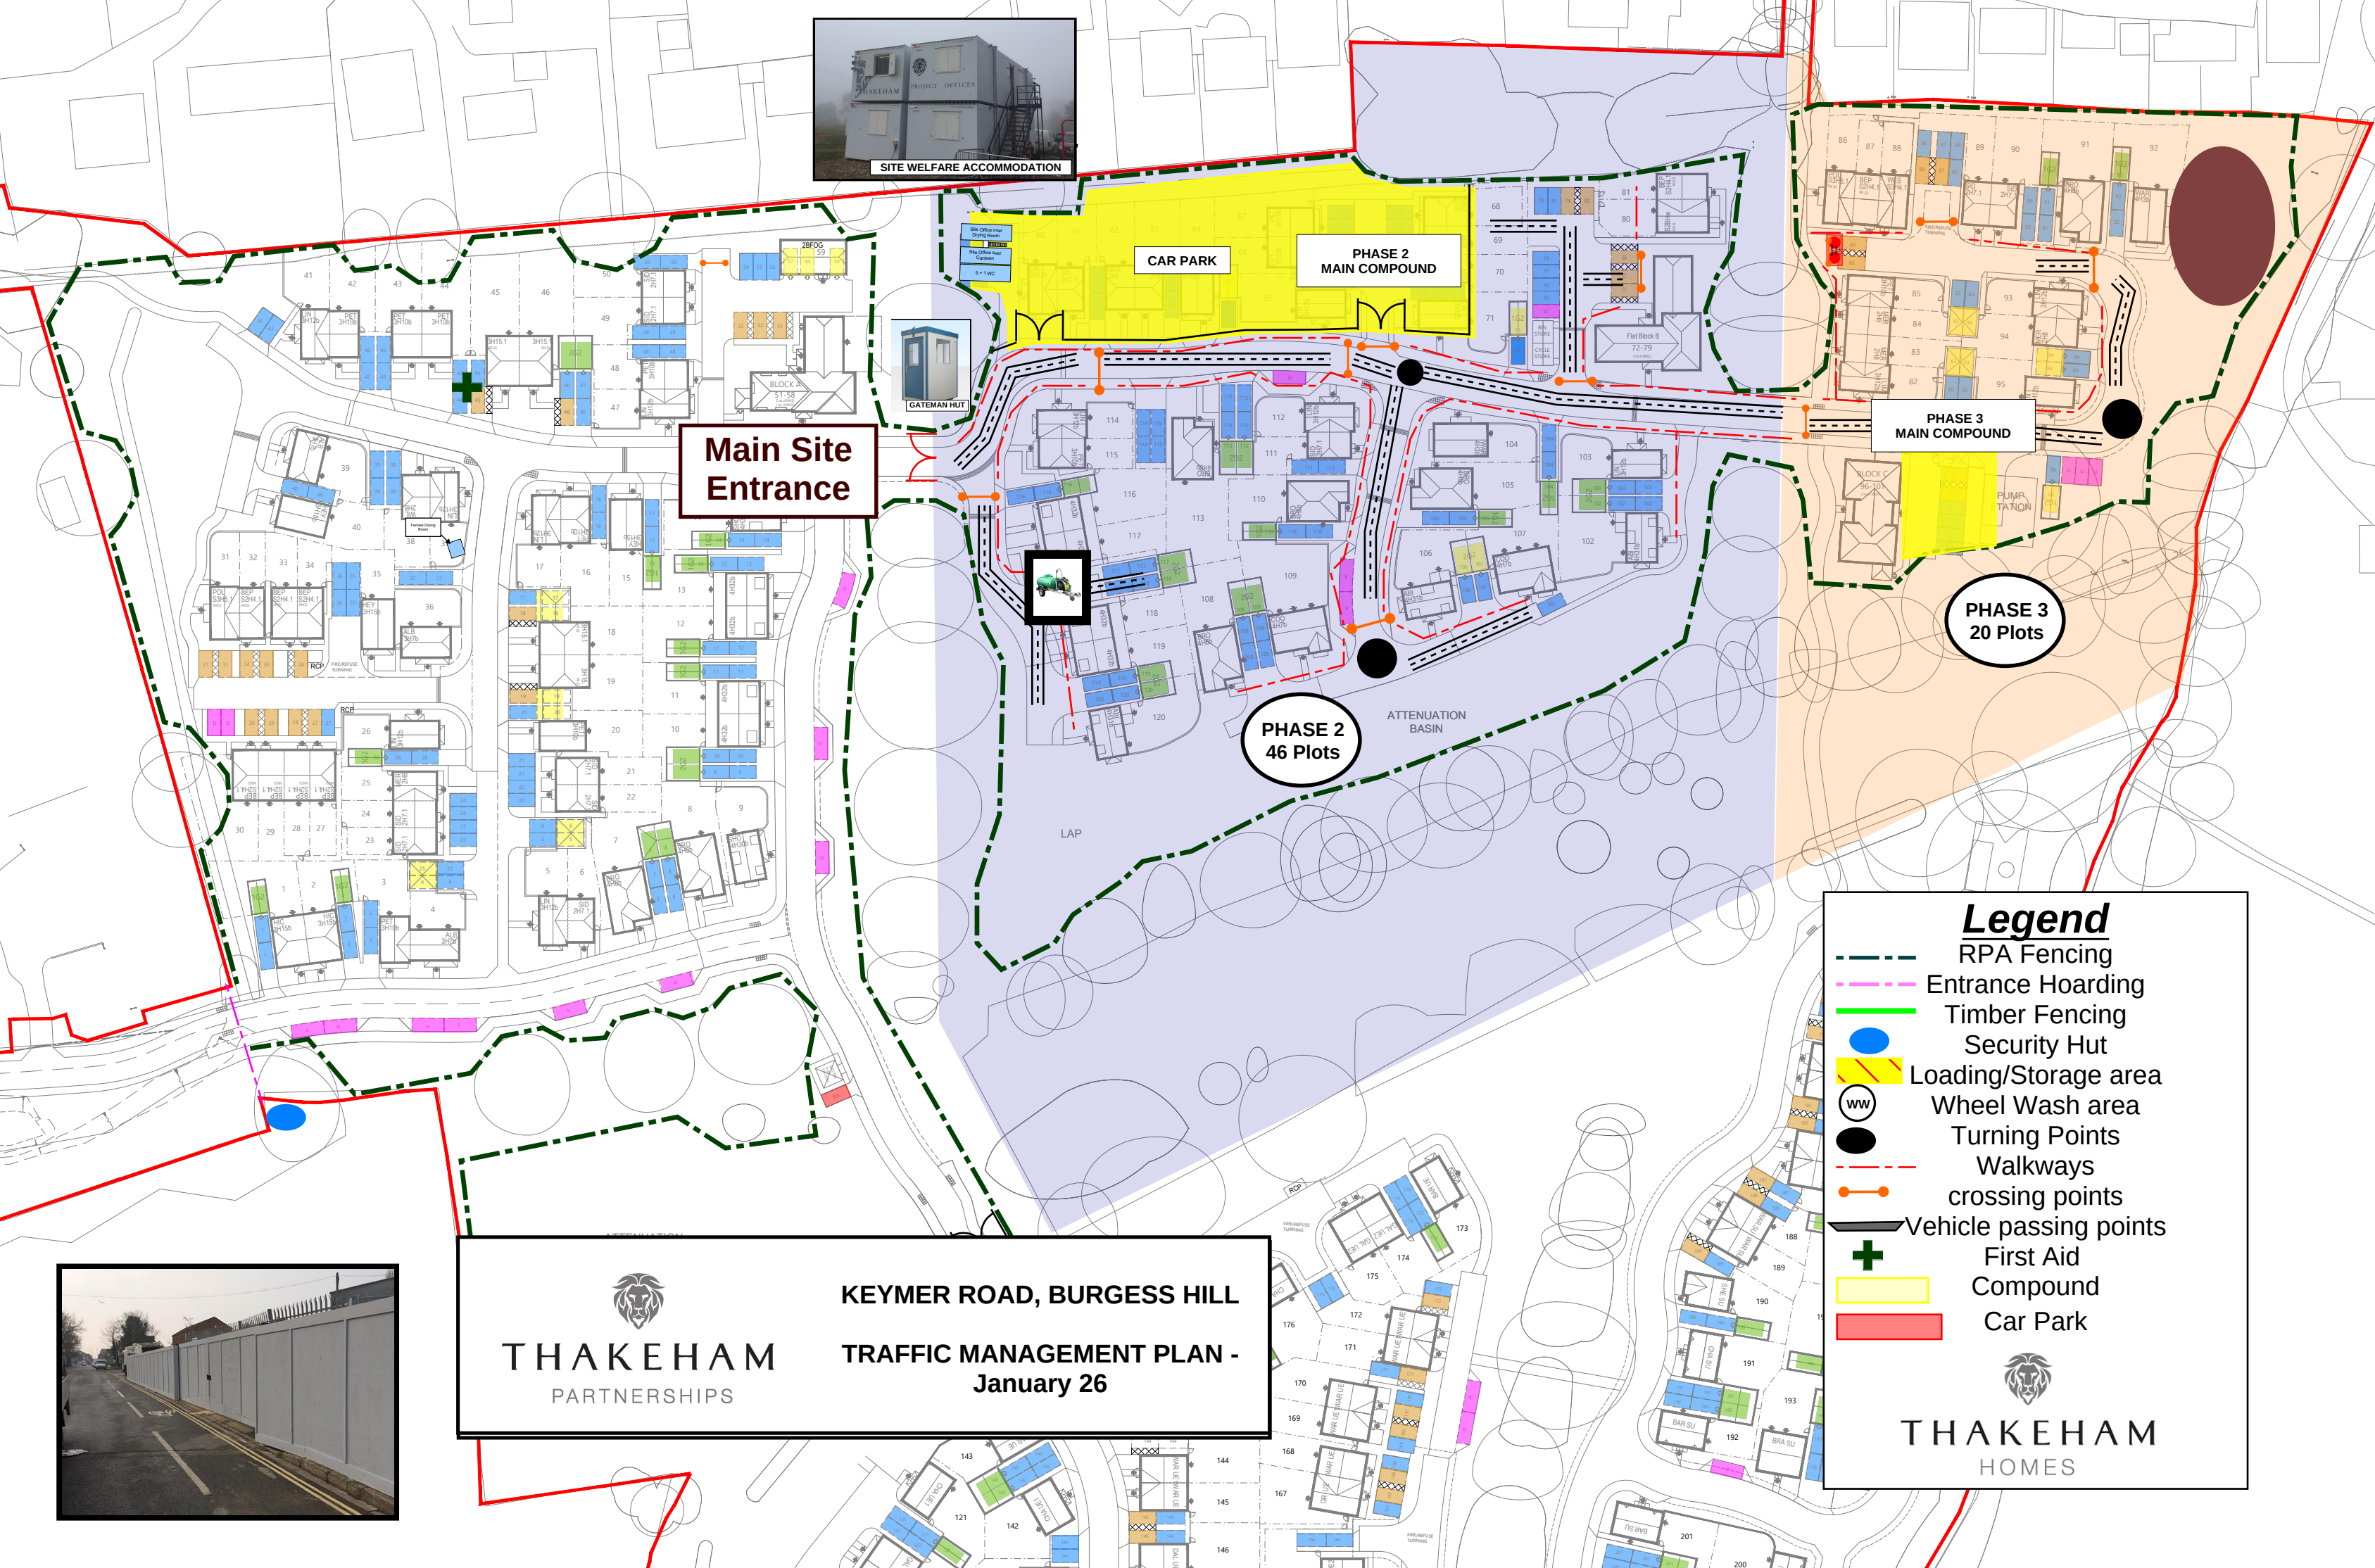

SITE WELFARE ACCOMMODATION



GATEMAN HUT

Main Site Entrance



PHASE 2
46 Plots

PHASE 3
20 Plots

Legend

- RPA Fencing
- Entrance Hoarding
- Timber Fencing
- Security Hut
- Loading/Storage area
- ⊙ Wheel Wash area
- Turning Points
- Walkways
- crossing points
- Vehicle passing points
- + First Aid
- Compound
- Car Park

THAKEHAM
HOMES



THAKEHAM
PARTNERSHIPS

KEYMER ROAD, BURGESS HILL

TRAFFIC MANAGEMENT PLAN -
January 26