

124710N


124700N

124690N

124680N


124670N

124660N

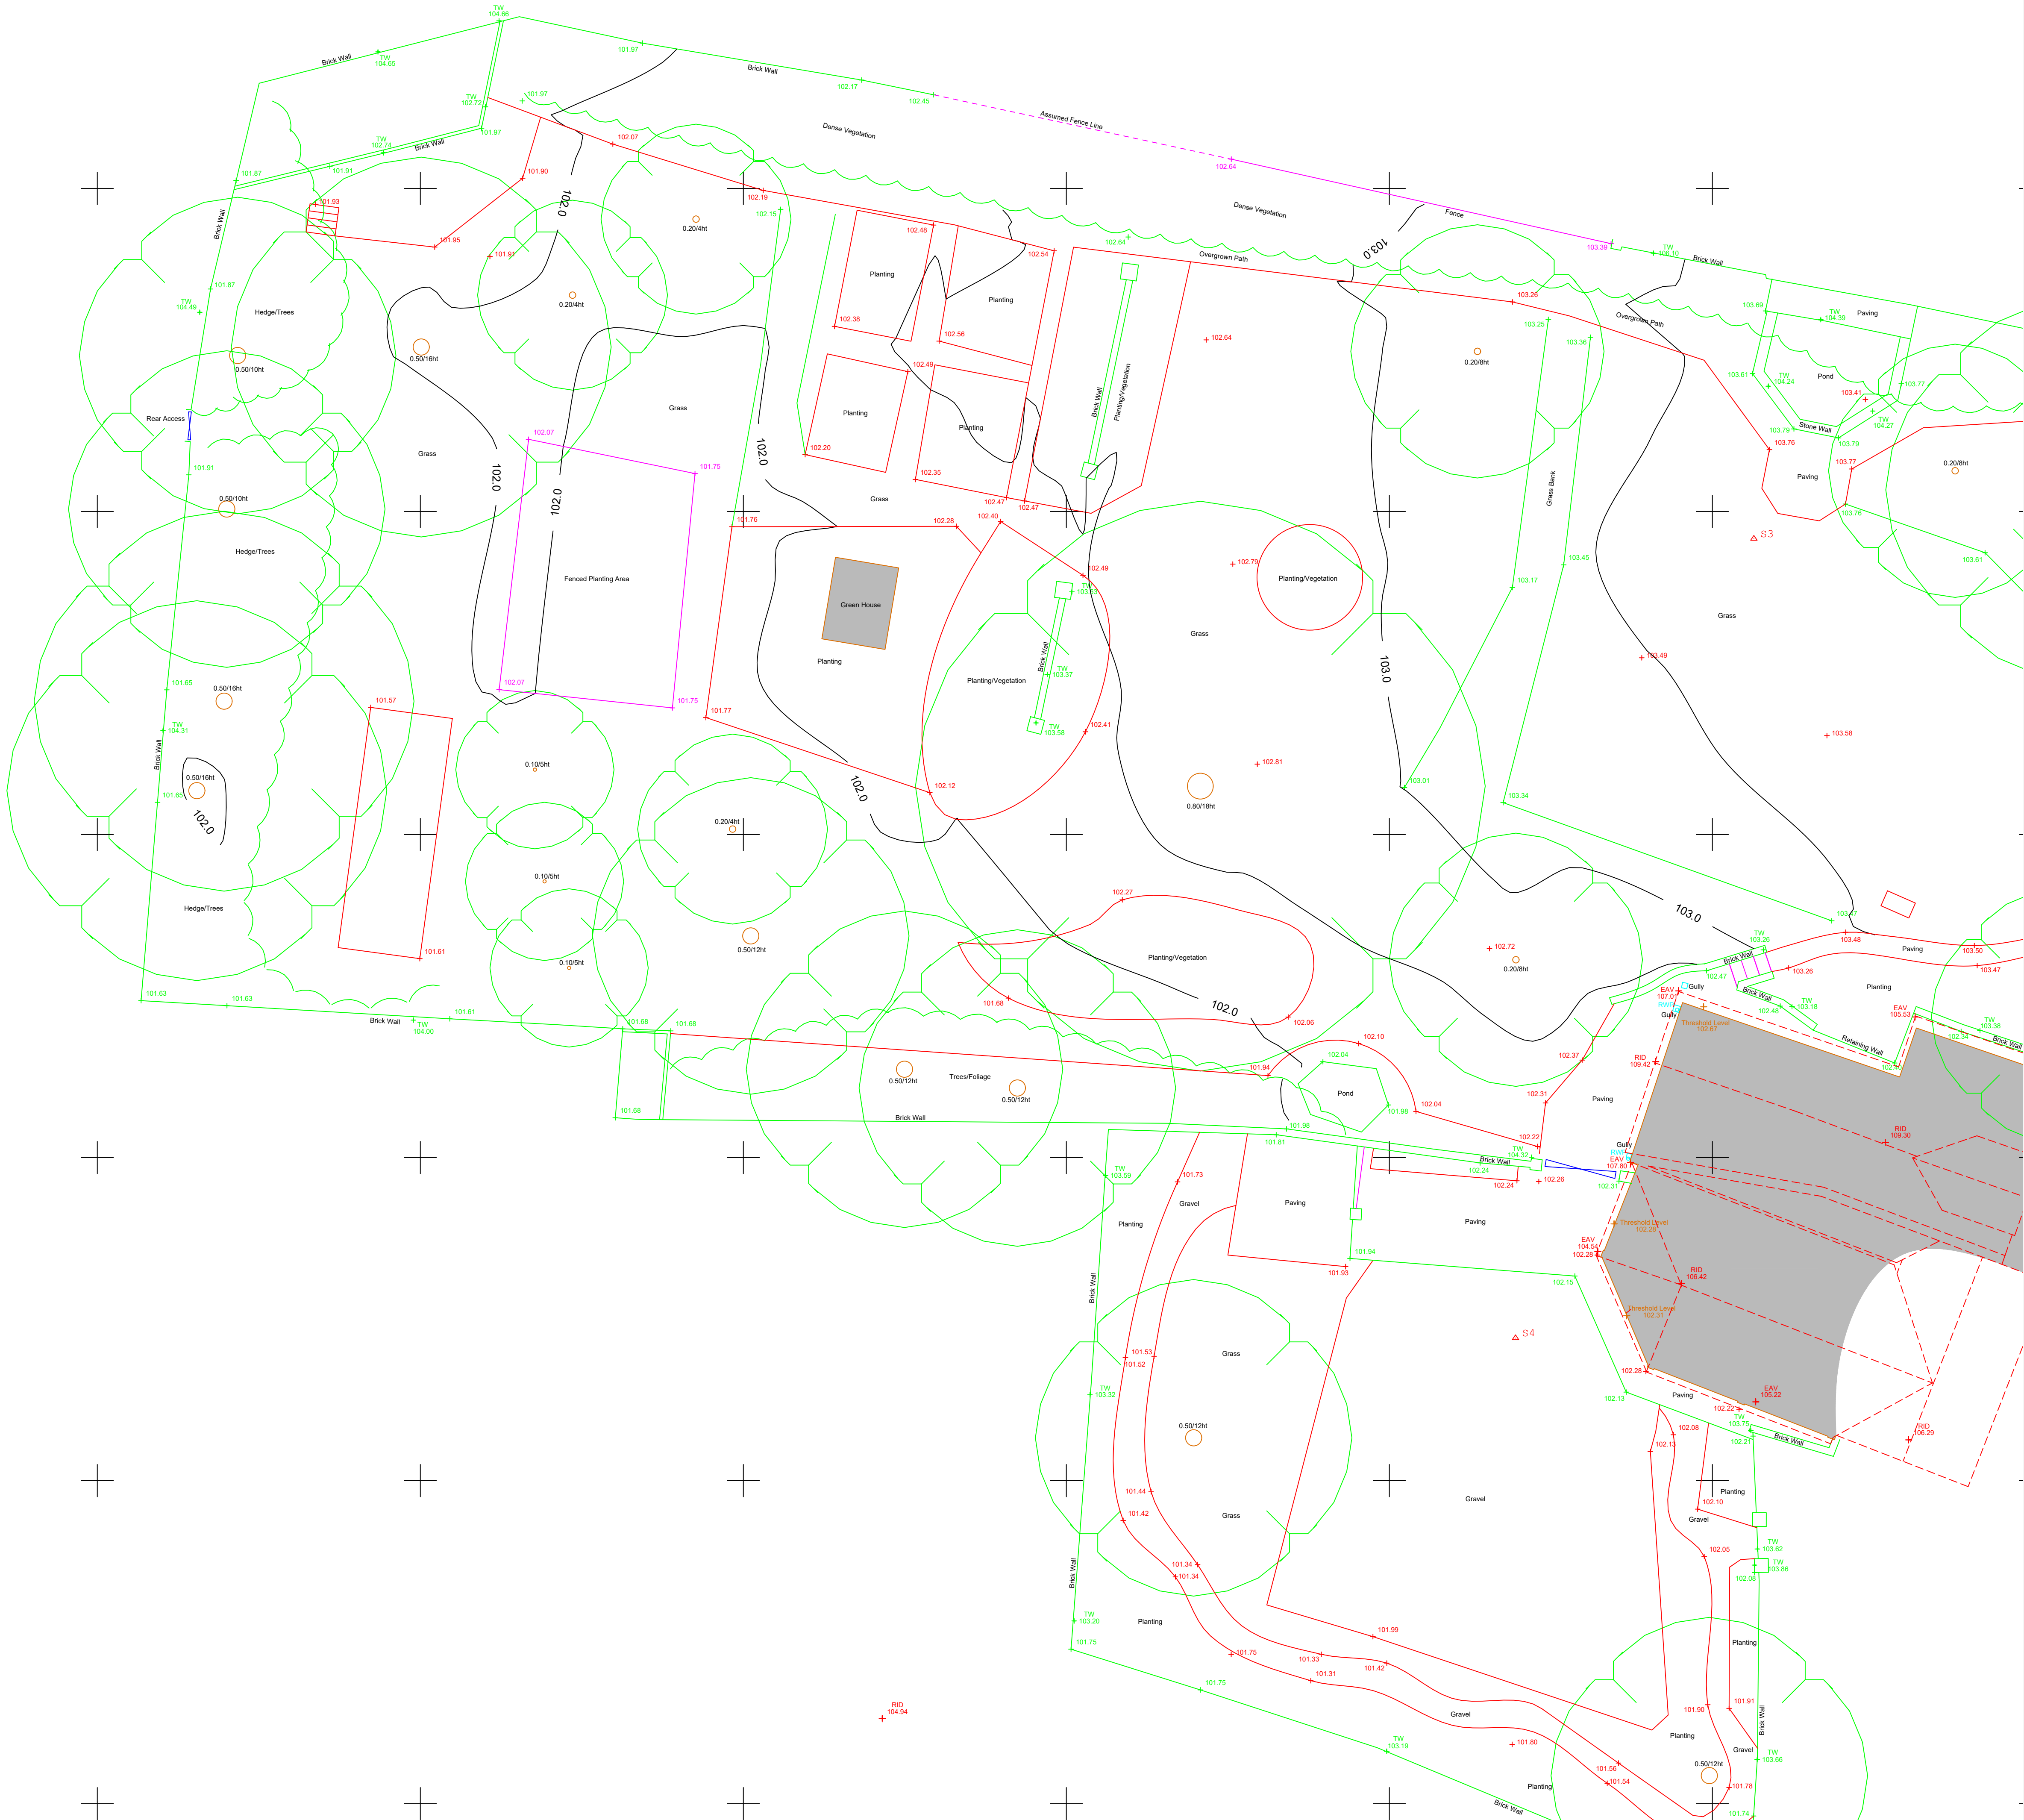

NOTES


1. The Grid and Levels are orientated to OS Active Grid using OSTN 15.
2. Please request any survey control information if required.

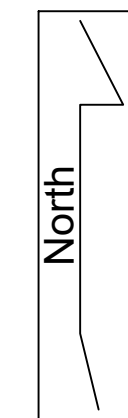

LEGEND

- B - Bollard
- CL - Cover Level
- EAV - Eaves Level
- FH - Fire Hydrant
- FPO - Fence Post
- GV - Gas Valve
- IC - Inspection Cover
- IL - Invert Level
- LP - Lamp Post
- MT - Multi Trunk
- RID - Ridge Level
- RS - Road Sign
- SC - Stop Cock
- SV - Sluice Valve
- TK - Top of Kerb
- TW - Top of Wall
- WM - Water Meter
- WO - Wash Out

KEYPLAN

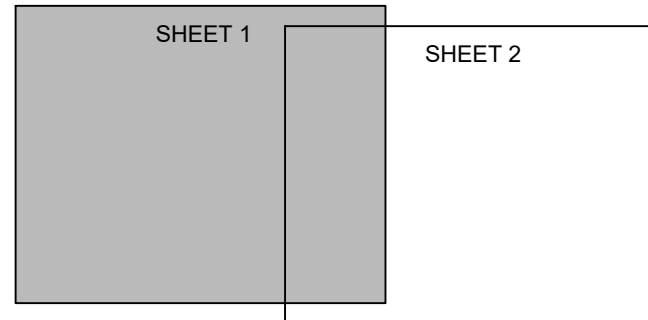


Rev	Revised By	Date	Revision
-----	------------	------	----------

Project
**MARSHALLS MANOR
HIGH STREET, CUCKFIELD
WEST SUSSEX**

Drawing Title
TOPOGRAPHIC SURVEY

16 Allcard Close
Horsham
RH12 5AJ
Tel No: 07867411903
www.incosurveys.co.uk

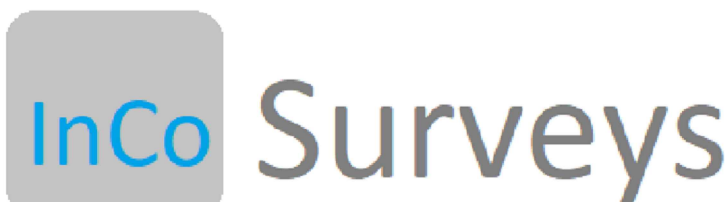

Surveyed: M.Jones Sept 2022
Checked: M.Jones Sept 2022

Project No.	Drawing Status	Scale (@ A1)
S22615	INFORMATION	1:100

**TOPOGRAPHIC
SURVEY
Sheet 1 of 2**