


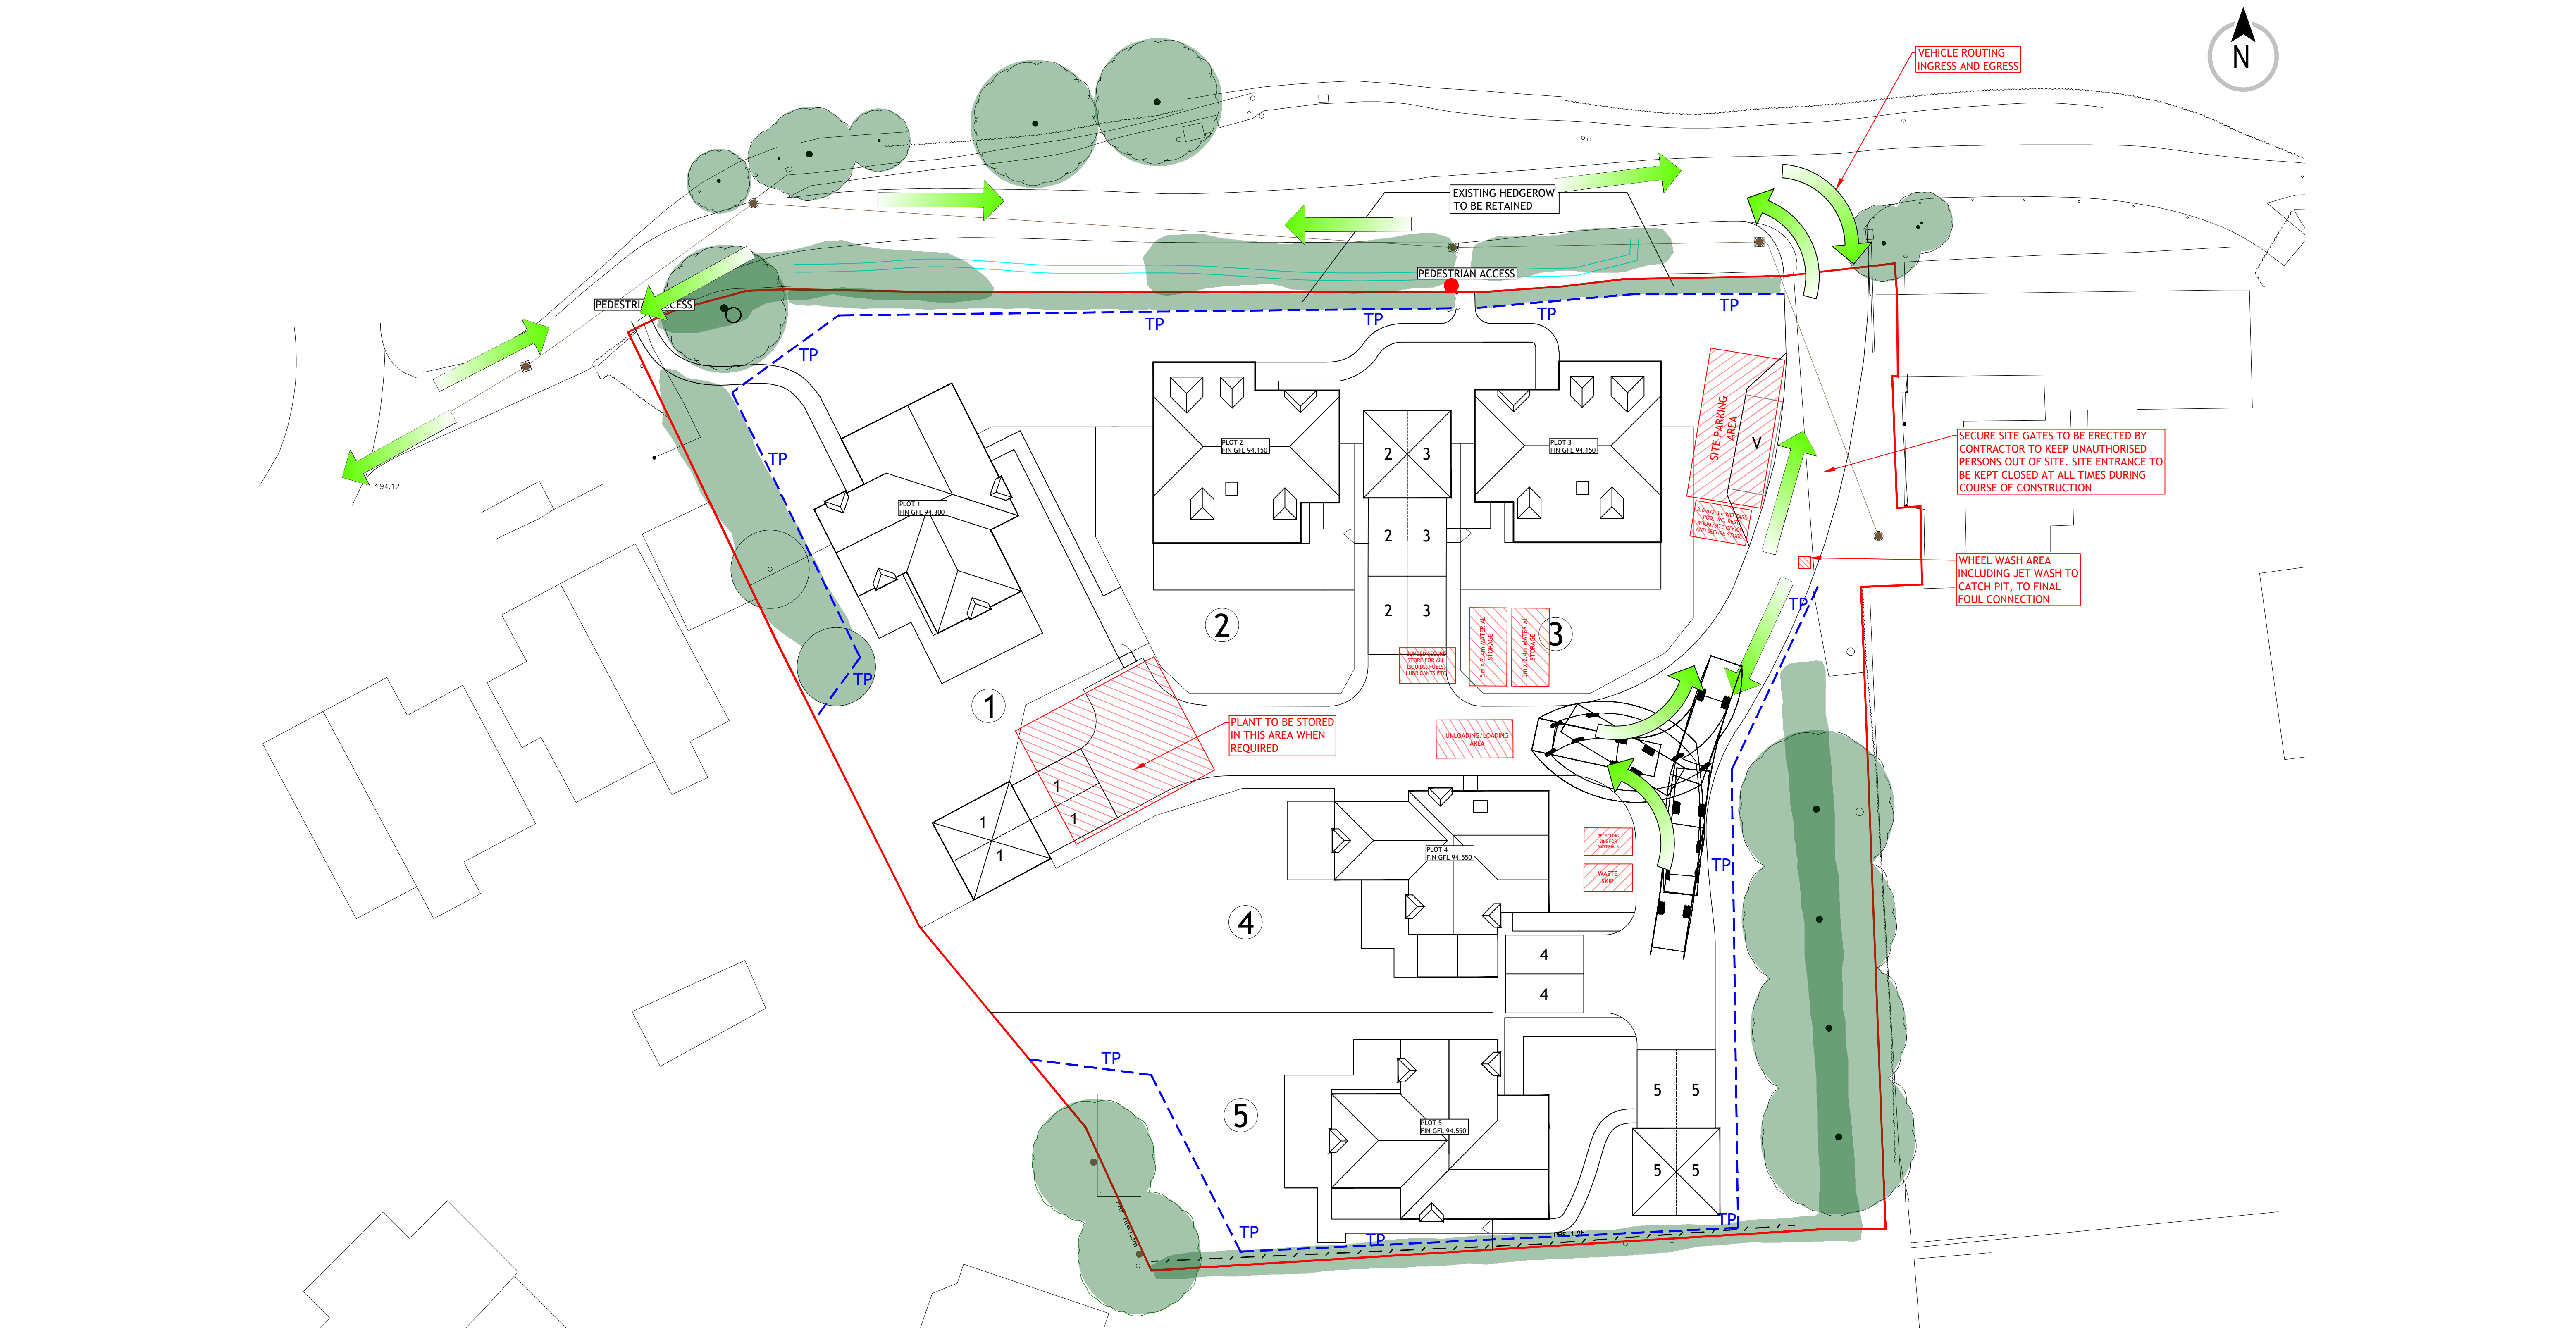

TREE PROTECTION AND SPECIAL WORKS

TREE PROTECTION FENCING

AS MARKED TP ON PLAN

PROVIDE AND MAINTAIN 2400mm HIGH RIGID CLOSE STEEL MESH FENCING ON FULLY PINNED SUPPORTS BASES AND BRACING TO CREATE A CONTINUOUS IMMOVABLE BARRIER. PROVIDE APPROVED SIGNAGE AT 10 METRE INTERVALS ALONG FENCE "PROTECTED TREES - KEEP OUT" ALL IN ACCORDANCE WITH BS5837 TREES IN RELATION TO CONSTRUCTION.

FORM HEAVY DUTY STEEL SECURITY GATES AT SITE ENTRANCES WITH APPROVED STATUTORY SITE SAFETY WARNING NOTICES SUBJECT TO AGREEMENT WITH EMPLOYER FRONTAGE FENCING AND GATES MAY BE IN THE FORM OF 2400mm PAINTED PLY HOARDING.

EXISTING TREES.

EXISTING TREES TO BE REMOVED.