


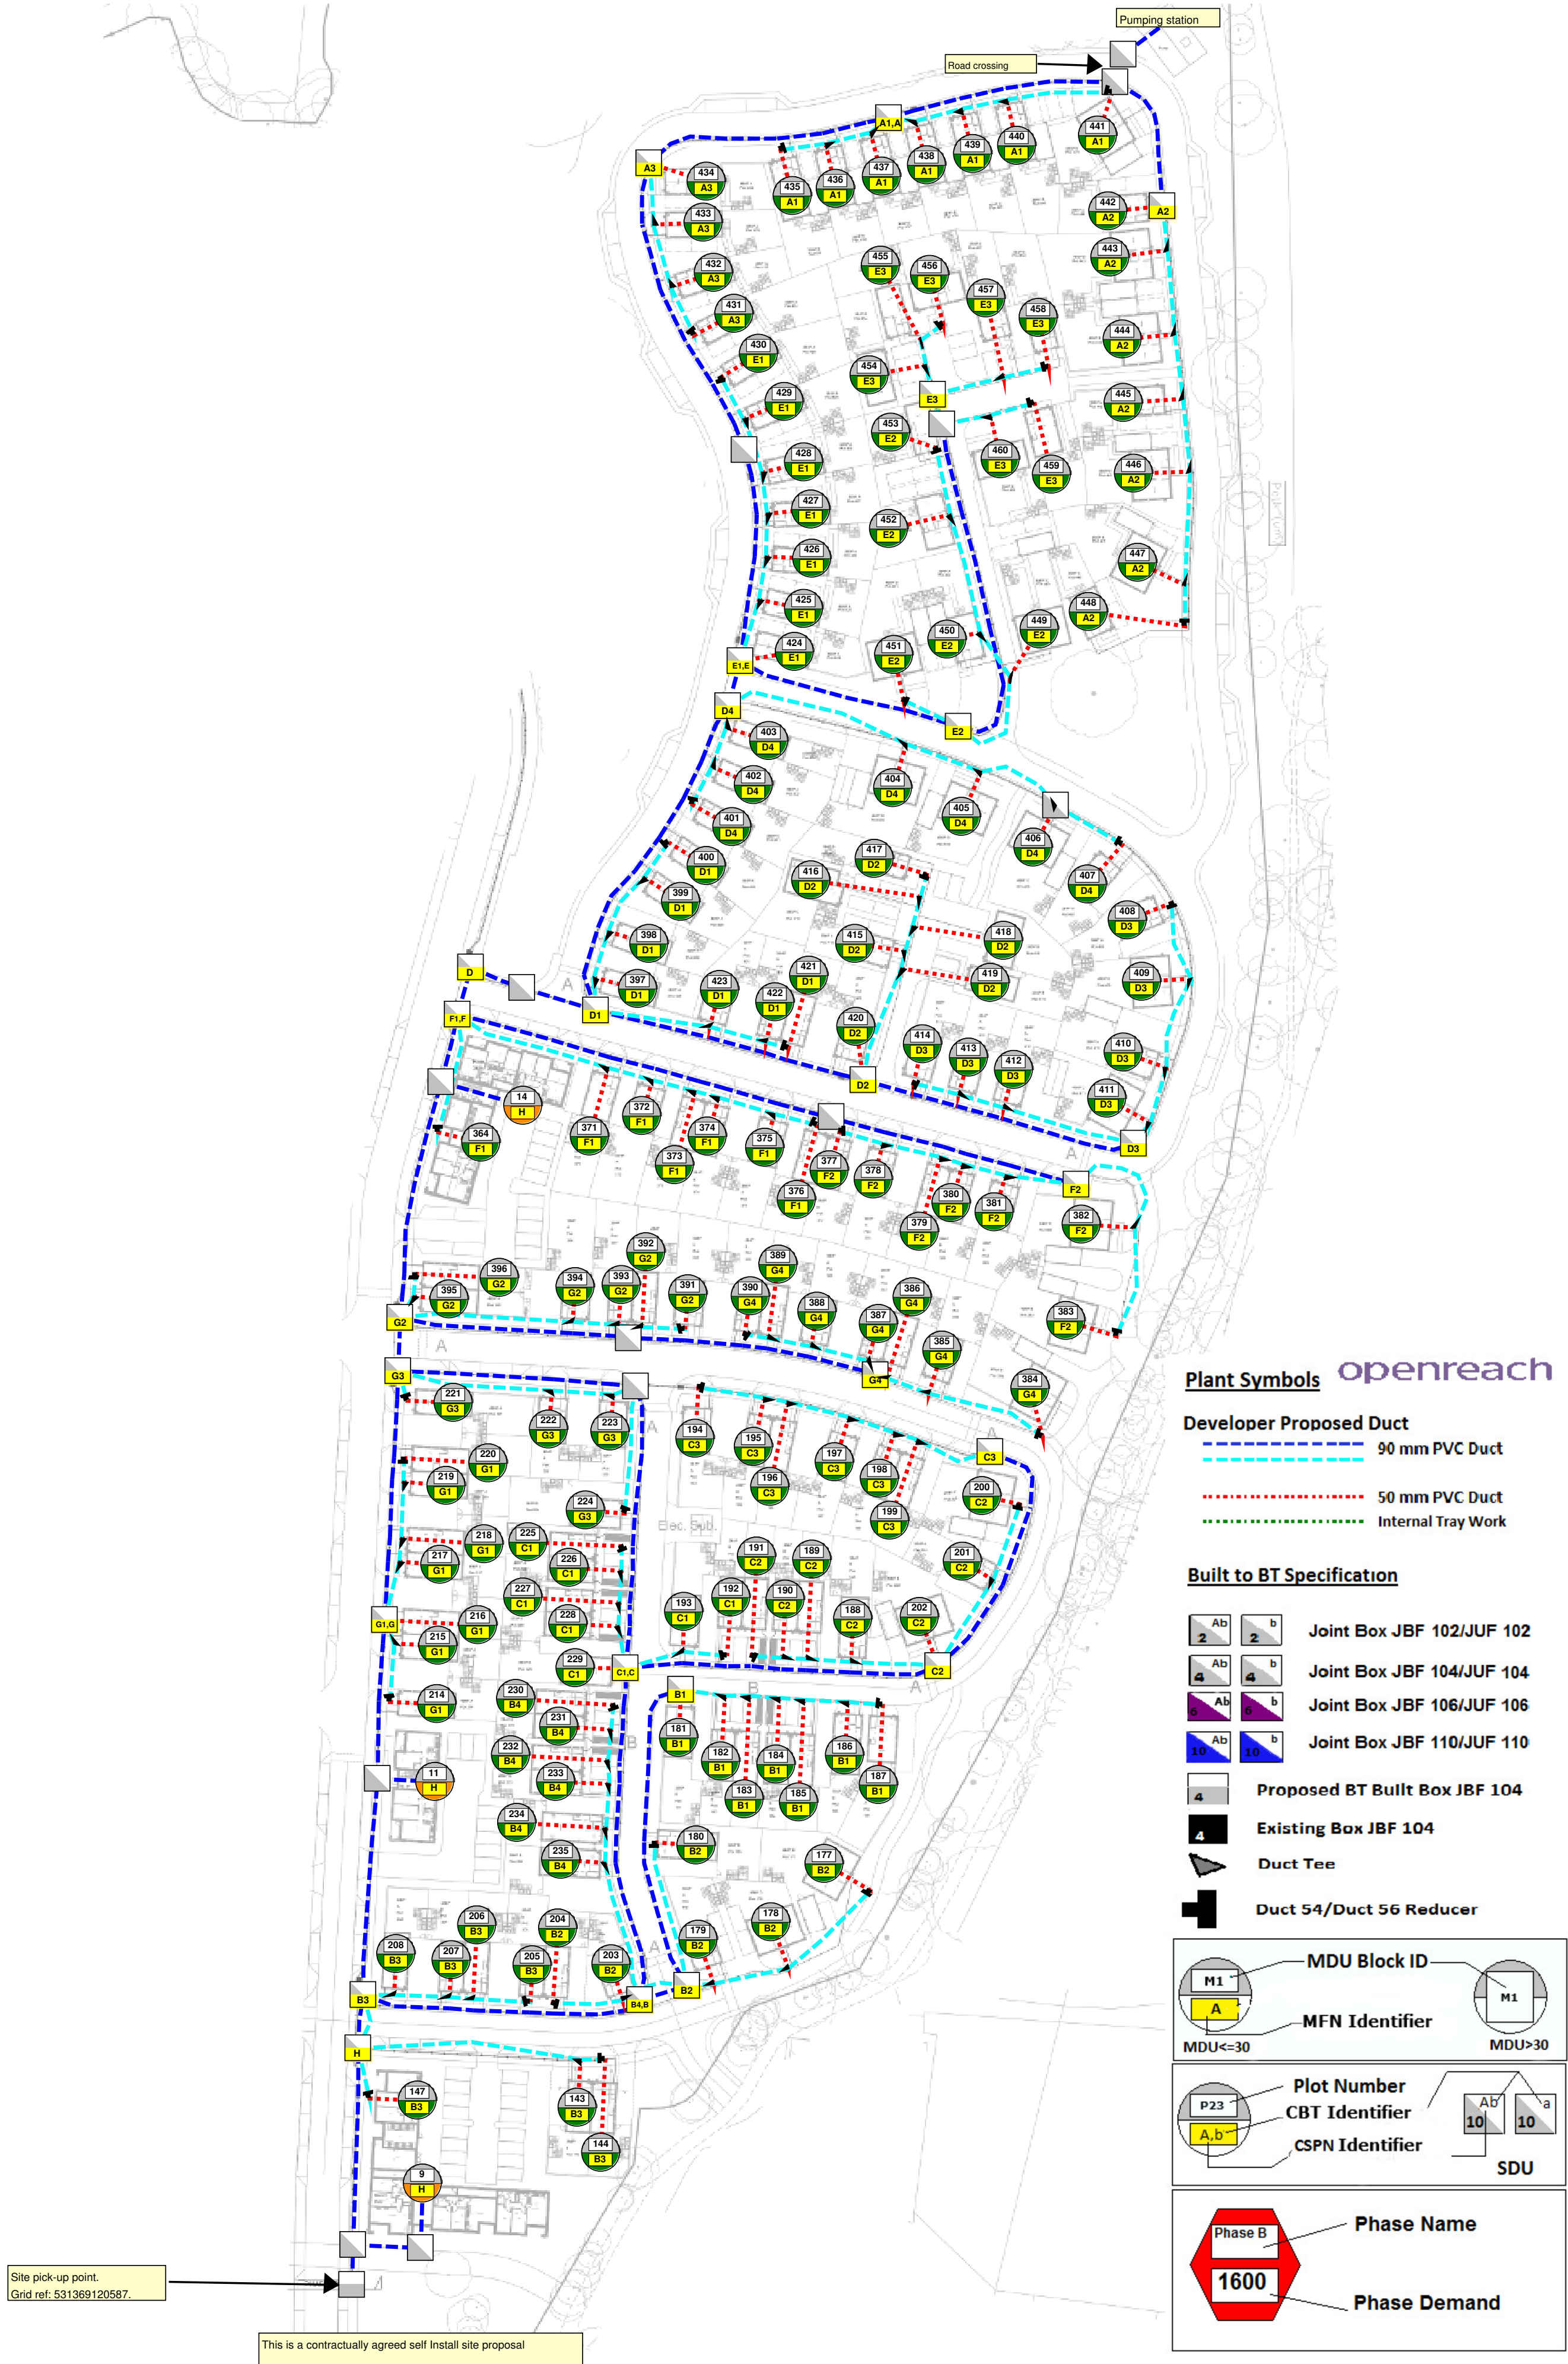

Plant On Map Job Description :Phase 2 Burgess Hill Freeks Lane RH15 8DG

Proposal:OPENREACH CONNECTORISED FIBRE NETWORK

Important Notice - BT's joint boxes (JB and JUF) must be constructed in non carriageway situations only.

If there is any deviation from this please contact your newSite Representative before work commences.

Print not to scale

Certified By:

Date:

Exchange Area: Burgess Hill

Estimate Number:
Planned By: Simon Sansoni

NSI: BTL/730
Issue: 2
Map Ref: 531409120299
Date: 2021-10-08