
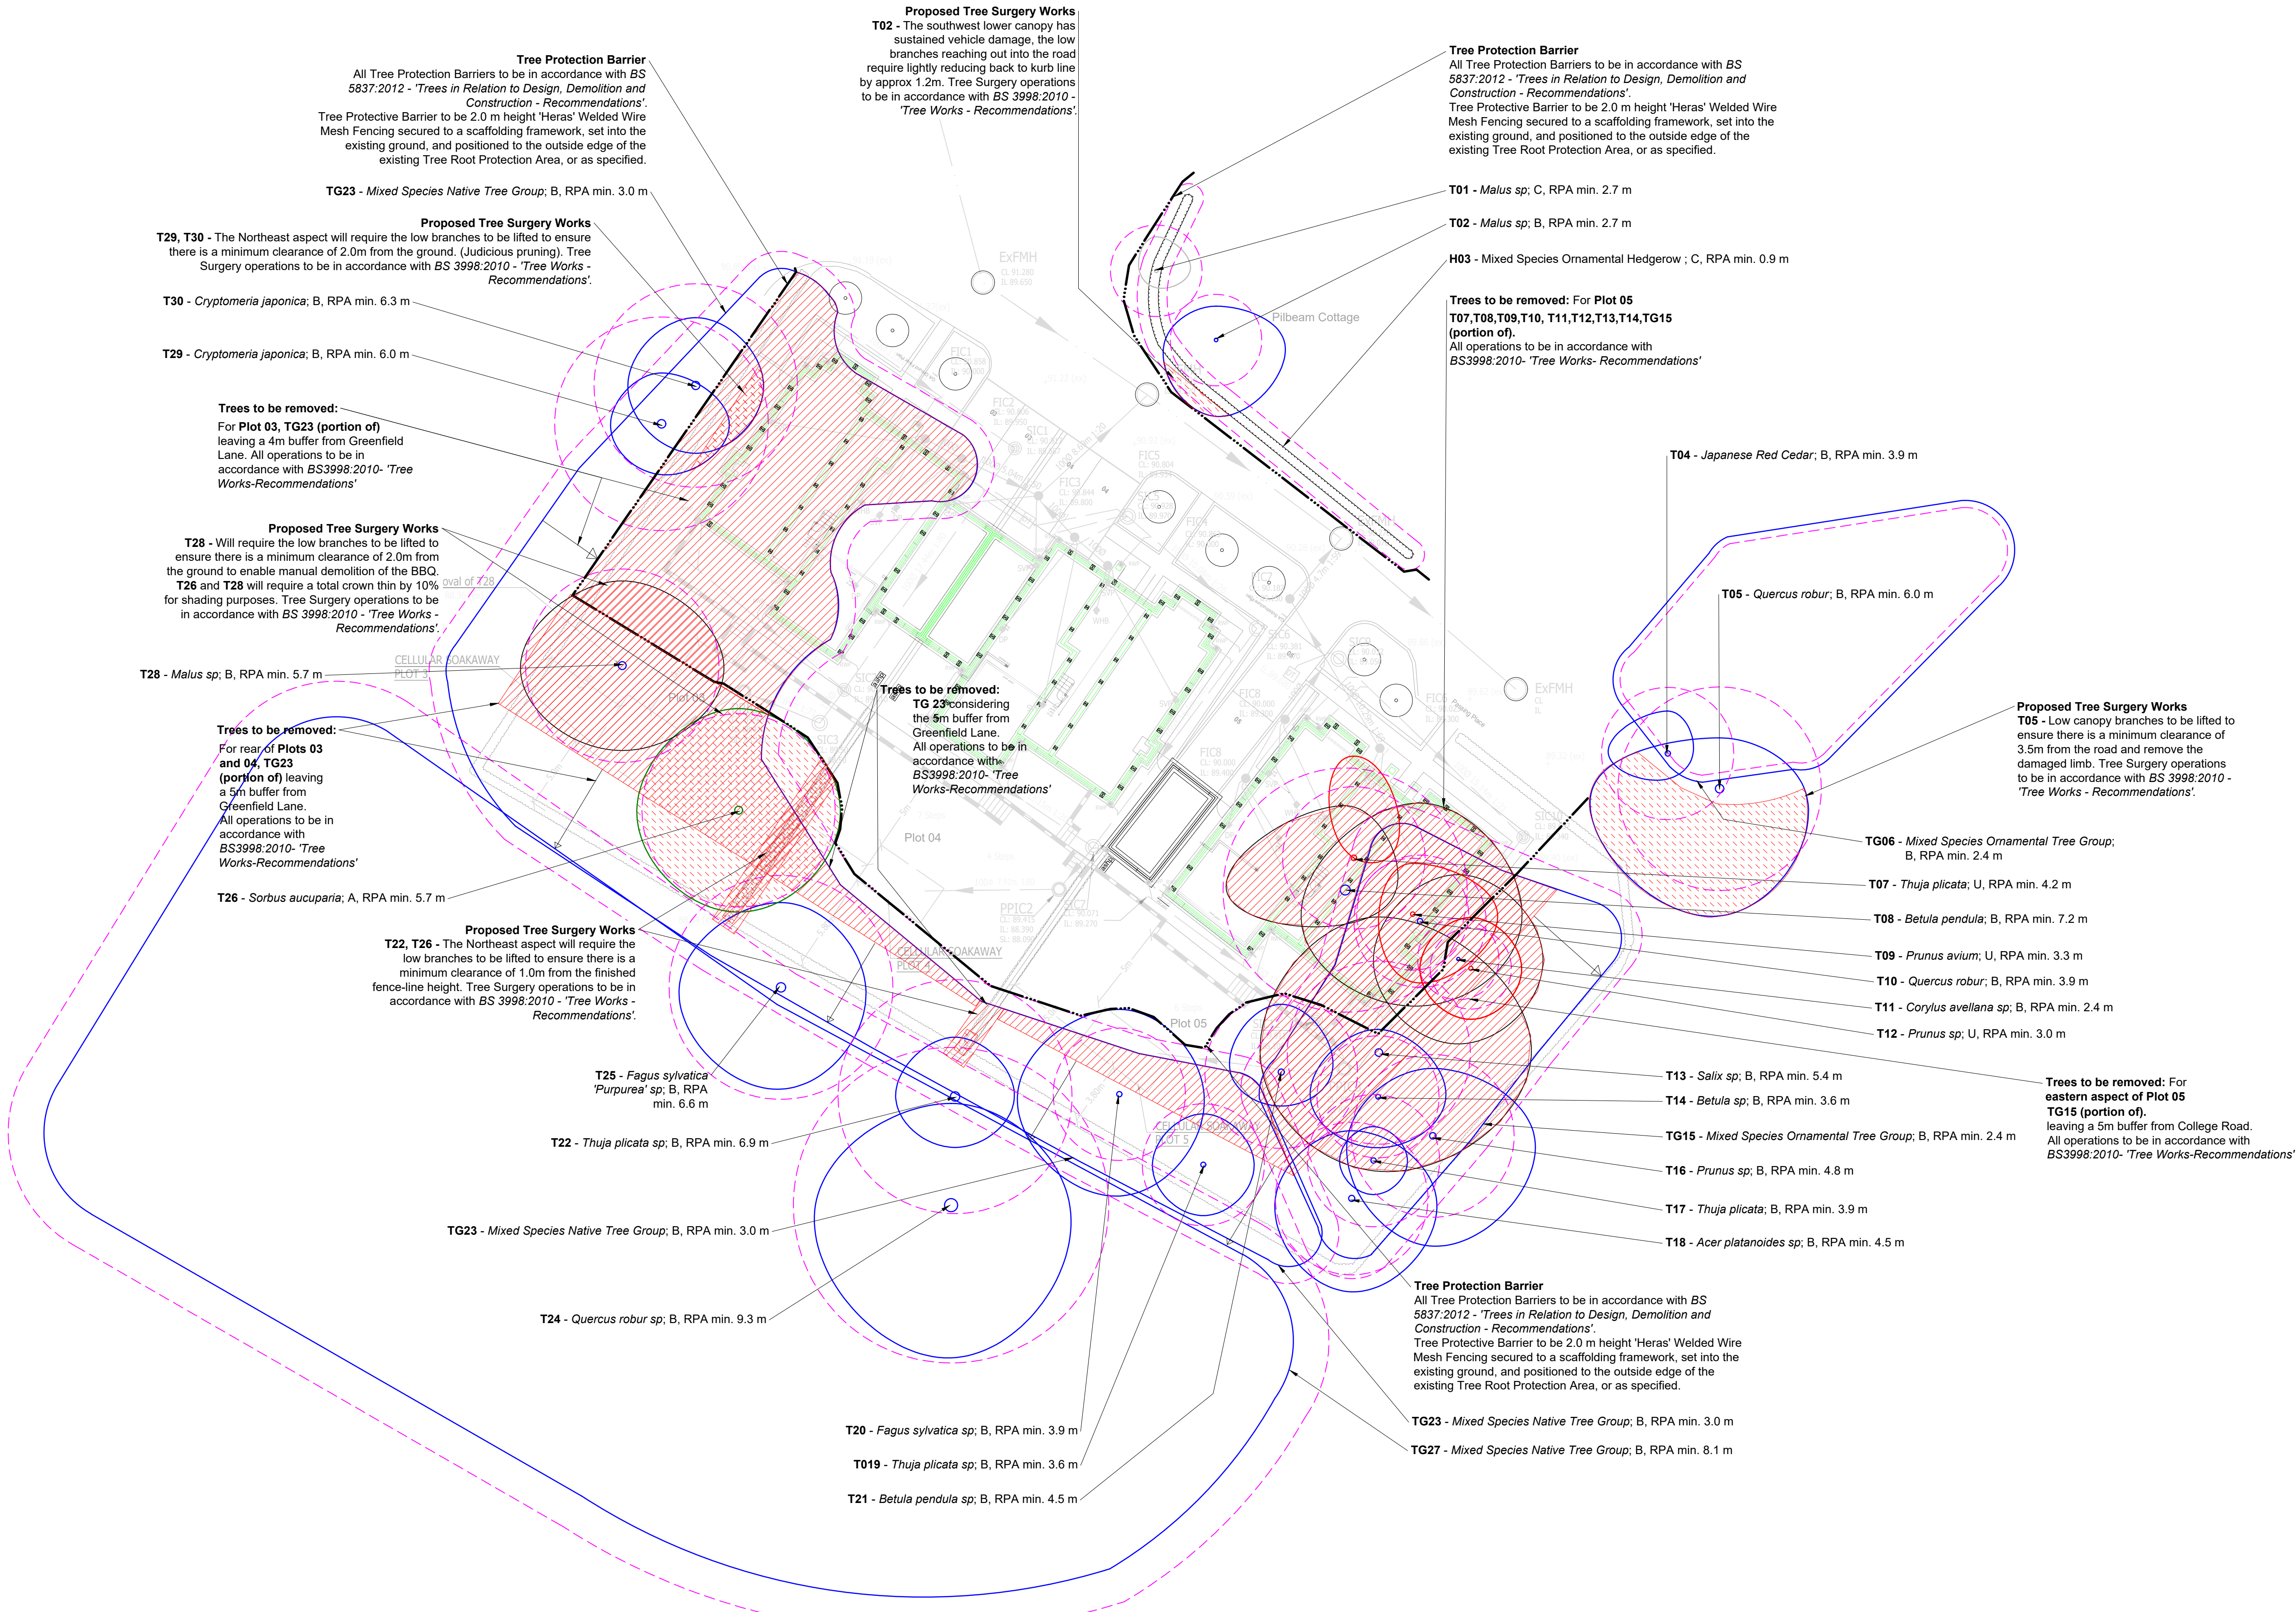


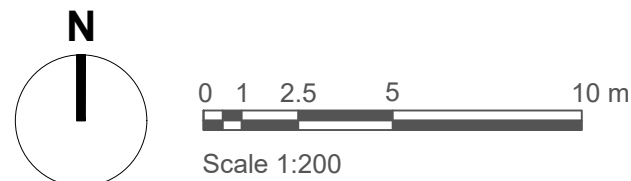


Legend

- T02** Tree, Hedgerow and Shrub Numbers.
- Tree Root Protection Areas**
Specified in accordance with BS 5837:2012 - 'Trees in Relation to Design, Demolition and Construction - Recommendations'.
- Category A Trees**
Trees of High Quality and Value to be Retained.
- Category B Trees**
Trees of Moderate Quality and Value to be Retained.
- Category C Trees**
Trees of Low Quality and Value to be Retained.
- Category U Trees**
Trees unsuitable for long term retention.
- Existing Trees to be Removed**
All operations to be in accordance with BS3998:2010- 'Tree Works- Recommendations'
- Existing Shrubs and Hedges to be Removed**
- Proposed Tree Surgery Works**
Tree Surgery operations to be in accordance with BS 3998:2010 - 'Tree Works - Recommendations'.

- Notes:
- Drawing to be read in colour.
 - For details of existing trees and vegetation refer to: LLD3592-ARB-SCH-100 - Existing Tree Schedule;
 - For assessment of effects of the proposed development on existing trees refer to LLD3592-ARB-REP-100- Arboricultural Impact Assessment and Method Statement.

PLANNING ISSUE

Rev	Description	Date	Initials
02	Planning Issue	18.05.26	LEB
01	Planning Issue	16.04.26	LEB
00	Draft Issue	26.08.25	LEB

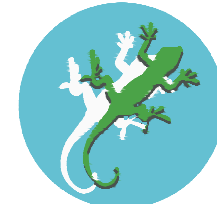 **LIZARD**
Landscape Design and Ecology

The Old Bank, 34 South Street, Tarring, Worthing, West Sussex, BN14 7LH
T. 01903 216033 E. lizardlandscape@btconnect.com W. lizardlandscape.co.uk

Client Remmus Designer Homes Ltd			
Project Title and Location College Road - Phase 2			
Ardingly			
Drawing Title Tree Works and Removals Plan			
Scale 1:200@A1	Drawn LEB	Approved GO	Date 26/08/2025
Drawing No LLD3592-ARB-DWG-200			Revision 02

Tree Works and Removals Plan College Road, Ardingly - Phase 2