
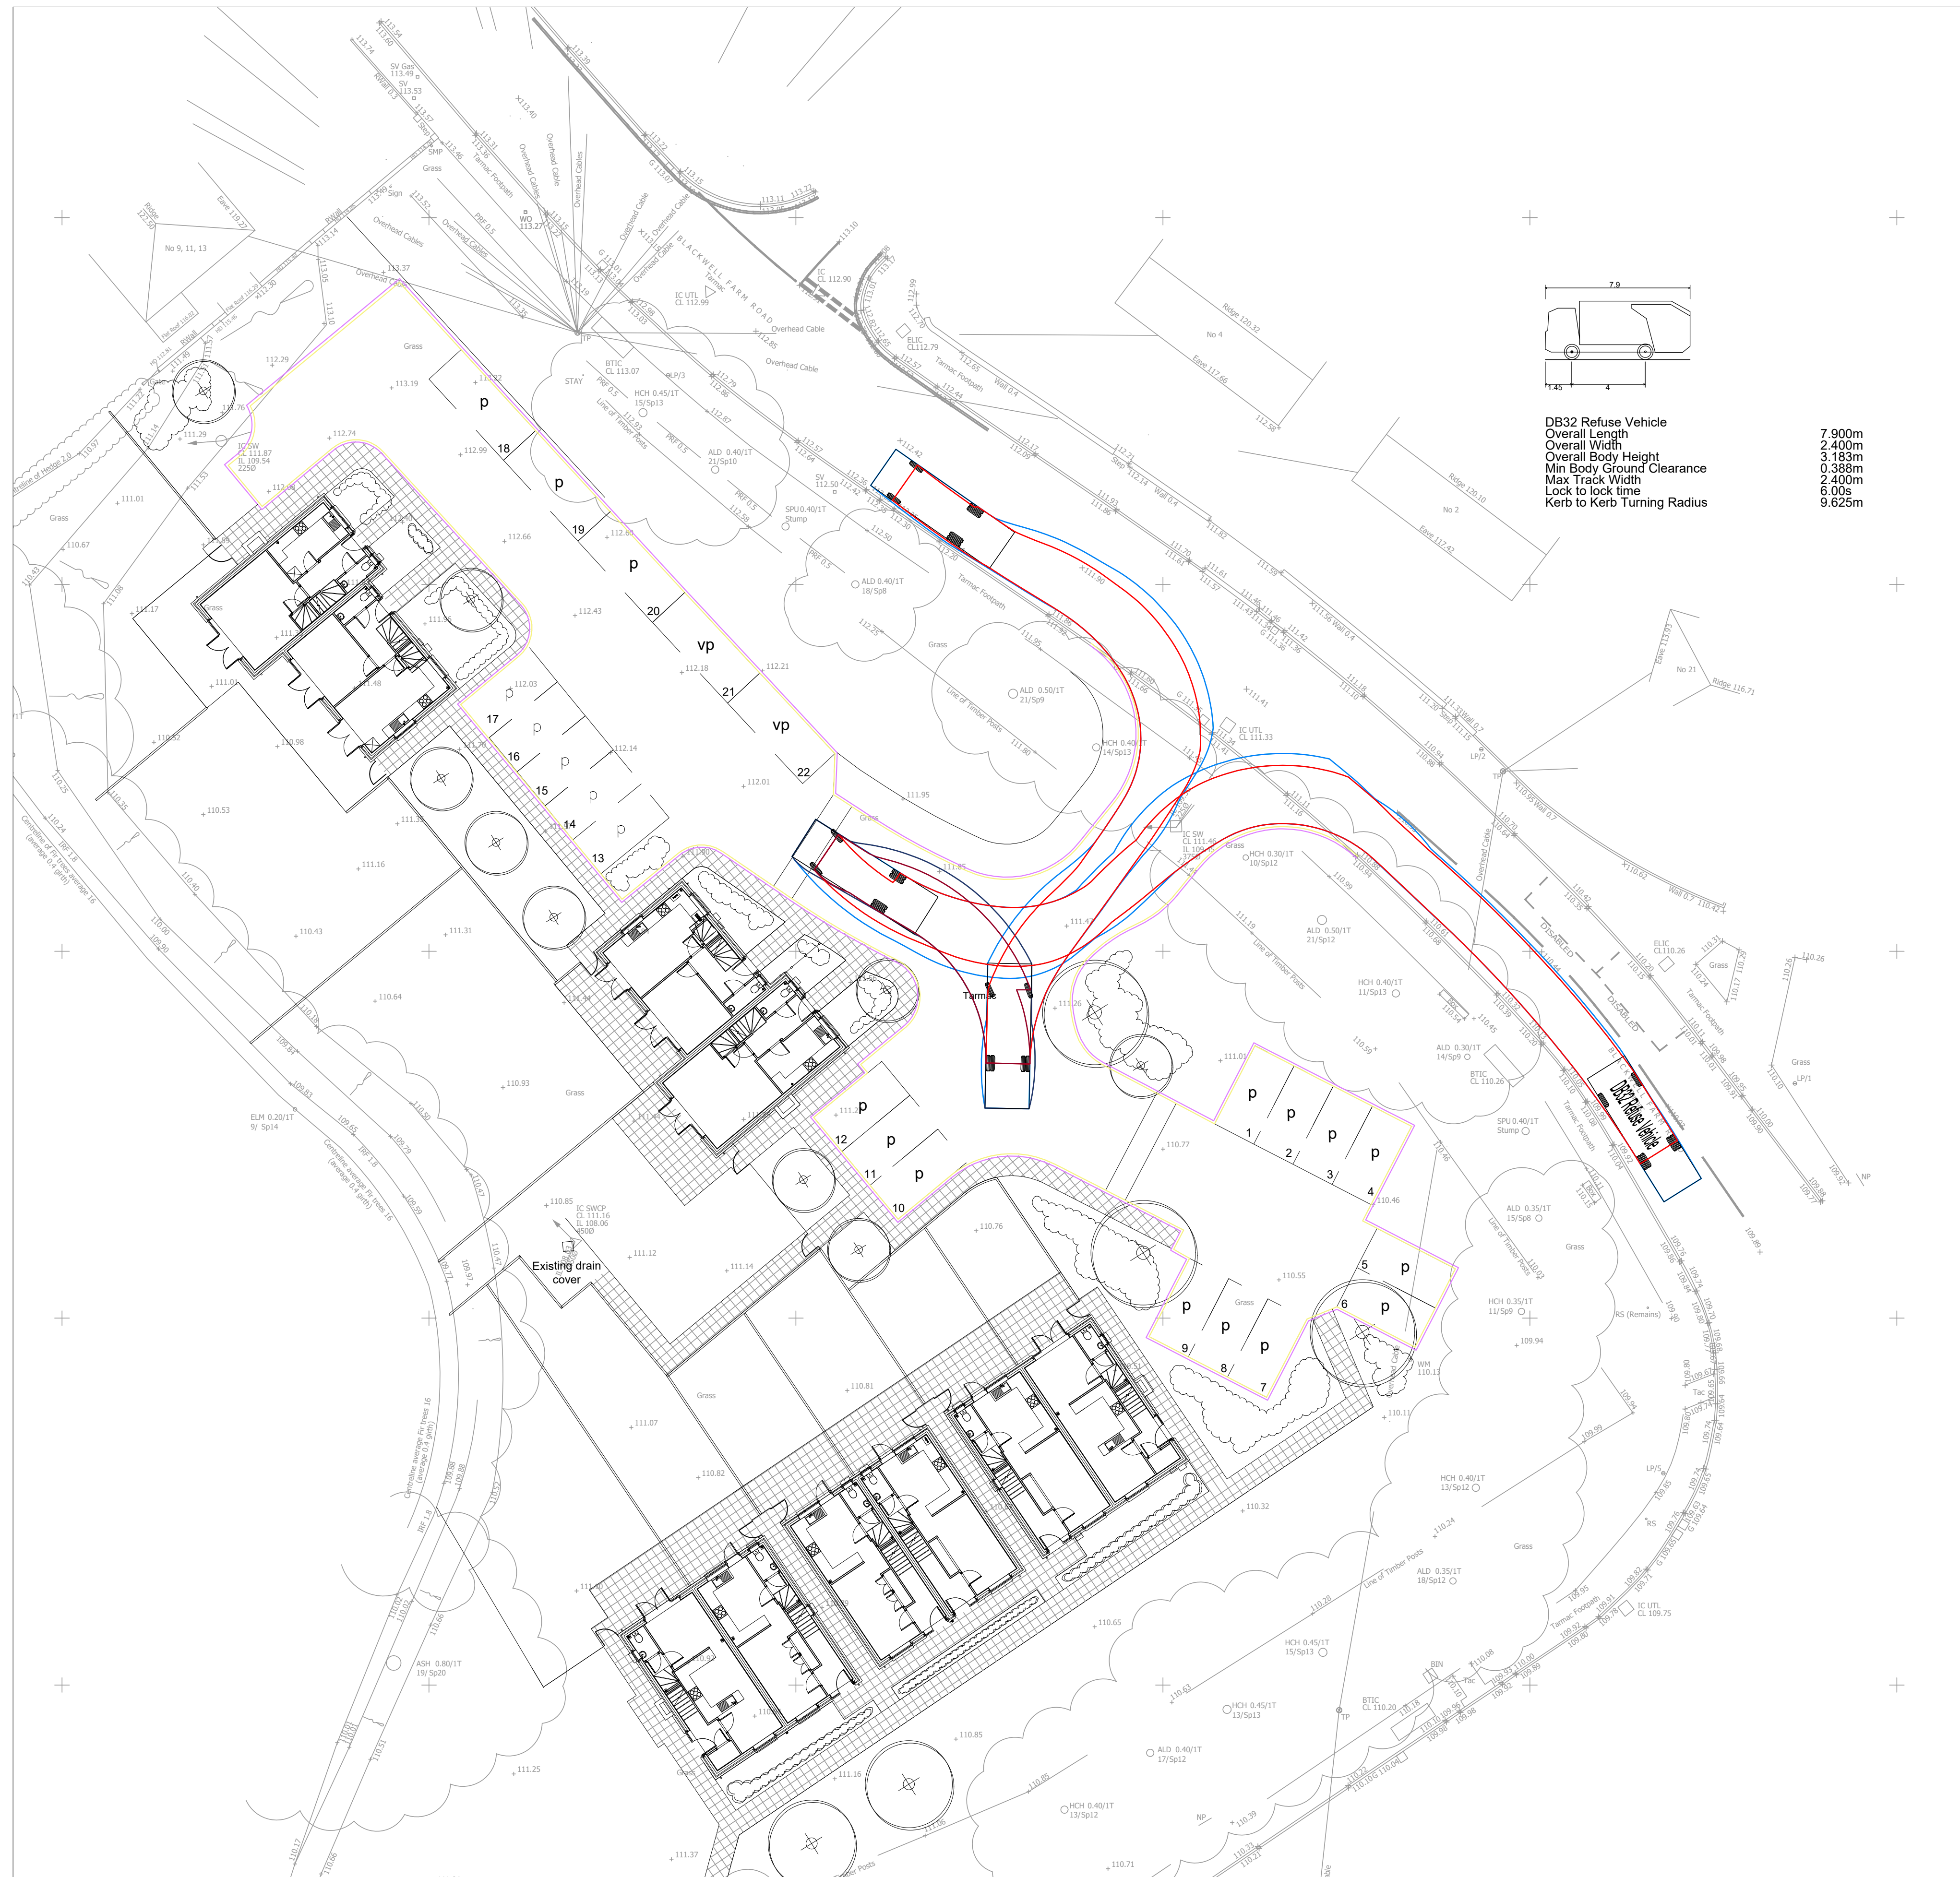


DB32 Refuse Vehicle
Overall Length
Overall Width
Overall Body Height
Min Body Ground Clearance
Max Track Width
Lock to lock time
Kerb to Kerb Turning Radius

7.900m
2.400m
3.183m
0.388m
2.400m
6.00s
9.625m

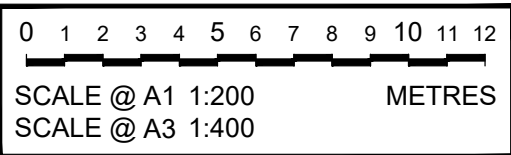

APPROVED FOR
CONSTRUCTION

REFUSE VEHICLE ENTERING, TURNING AND
EXITING THE SITE

C.01	APPROVED FOR CONSTRUCTION	04/09/25	LW	J.S	LW
P.01	PRELIMINARY ISSUE	04/04/22	LW	J.S	LW
REV	AMENDMENTS	DATE	CAD	CHK	APPD
LRW CIVIL DESIGNS LTD email: admin@lrwcivildesigns.com tel: 01793 907484 85, Crooked Lane, Birkham, Chichester, West Sussex, PO20 7ET					
CLIENT	SELDON BUILDING CONTRACTORS LTD				
JOB TITLE	BLACKWELL FARM ROAD EAST GRINSTEAD				
DRAWING TITLE	SECTION 278 AGREEMENT SWEPT PATH ANALYSIS SHEET 4 OF 4				
DRAWN	LW	ENGINEER	J.S	CHECKED	N.K
DATE	05/08/2021	SCALE	1:100 @ A1	STATUS	C
JOB NO.	LRW-8432	DRAWING NO.	8432-DR-ZZ-XX-S278-ATR-004	REV.	C.01