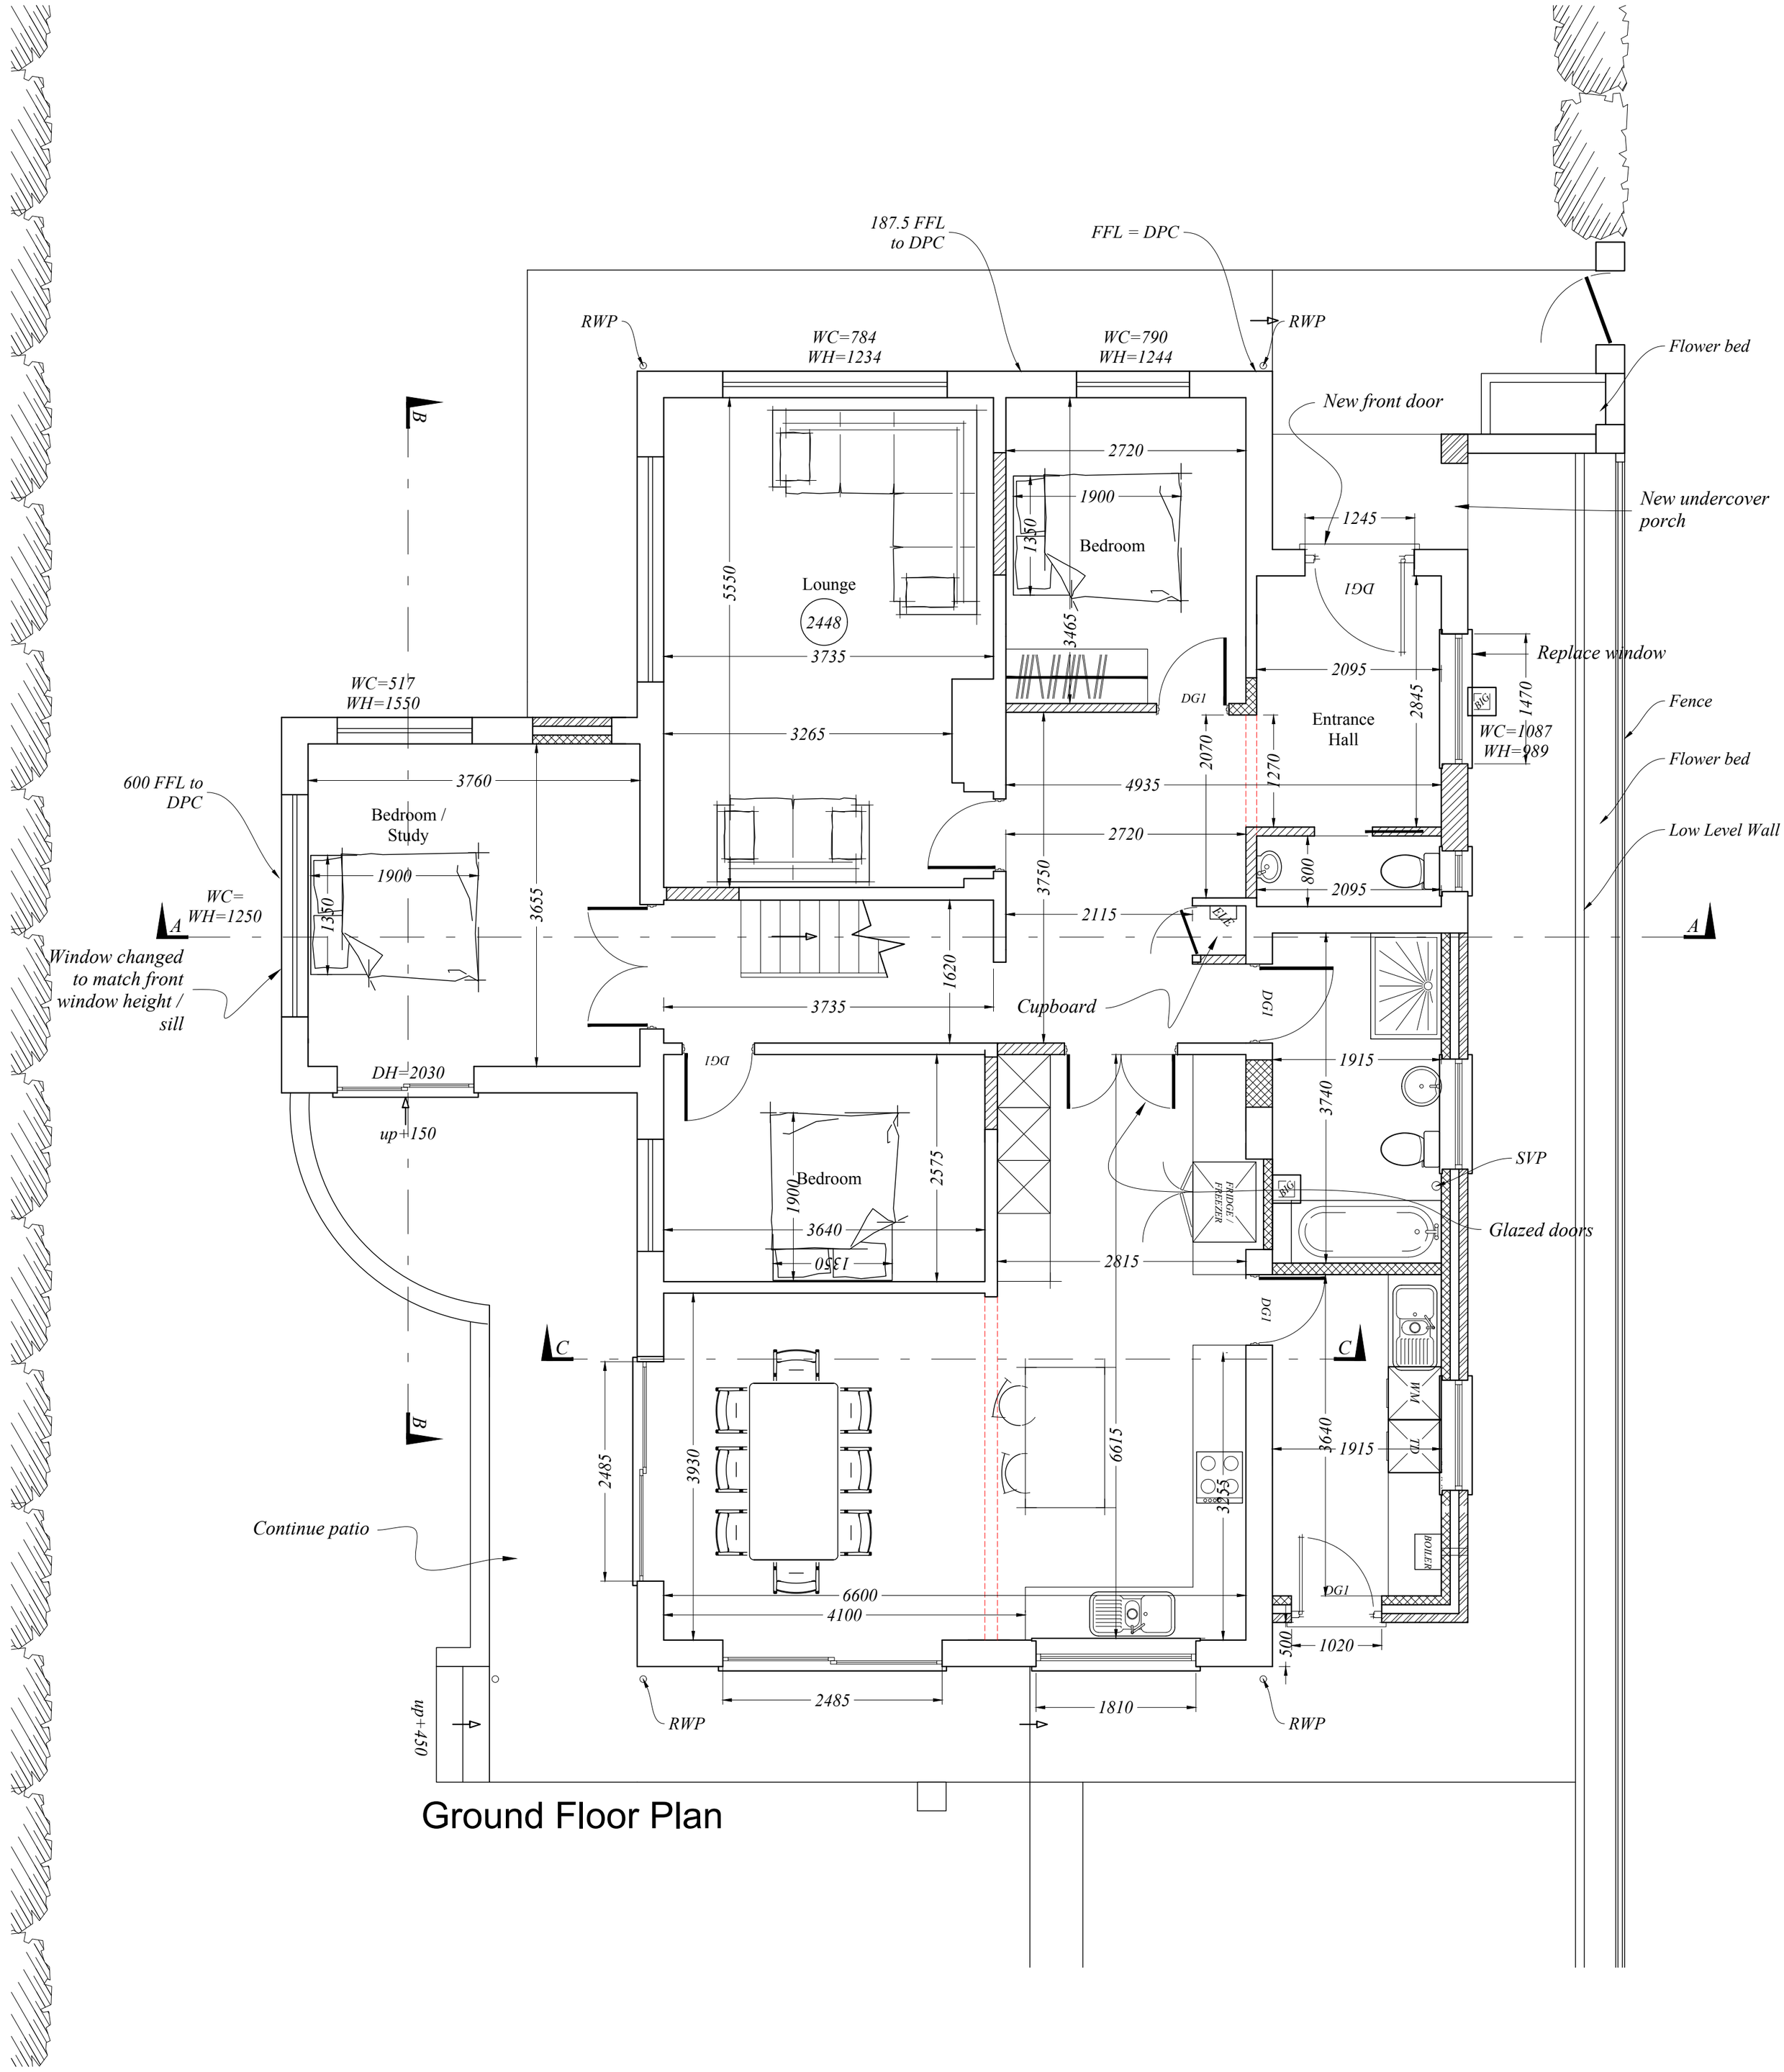


Ground Floor Plan

METRES

0 5

SCALE

rev	date	description

RB Design

Corner Cottage, The Limes, Felbridge, East Grinstead, RH19 2QY

Tel: 01342 523 766 Mob 07988 998 928 e.mail: info@rossbowditchdesign.co.uk

project	drawing	date	job no
Meadway, Dunnings Road, EG, RH19 4AB	WORKS	24.04.25	
client : Mr and Mrs Doswell	PLANS PROPOSED	scale @ 1:50	drwg no PLN 06 rev