



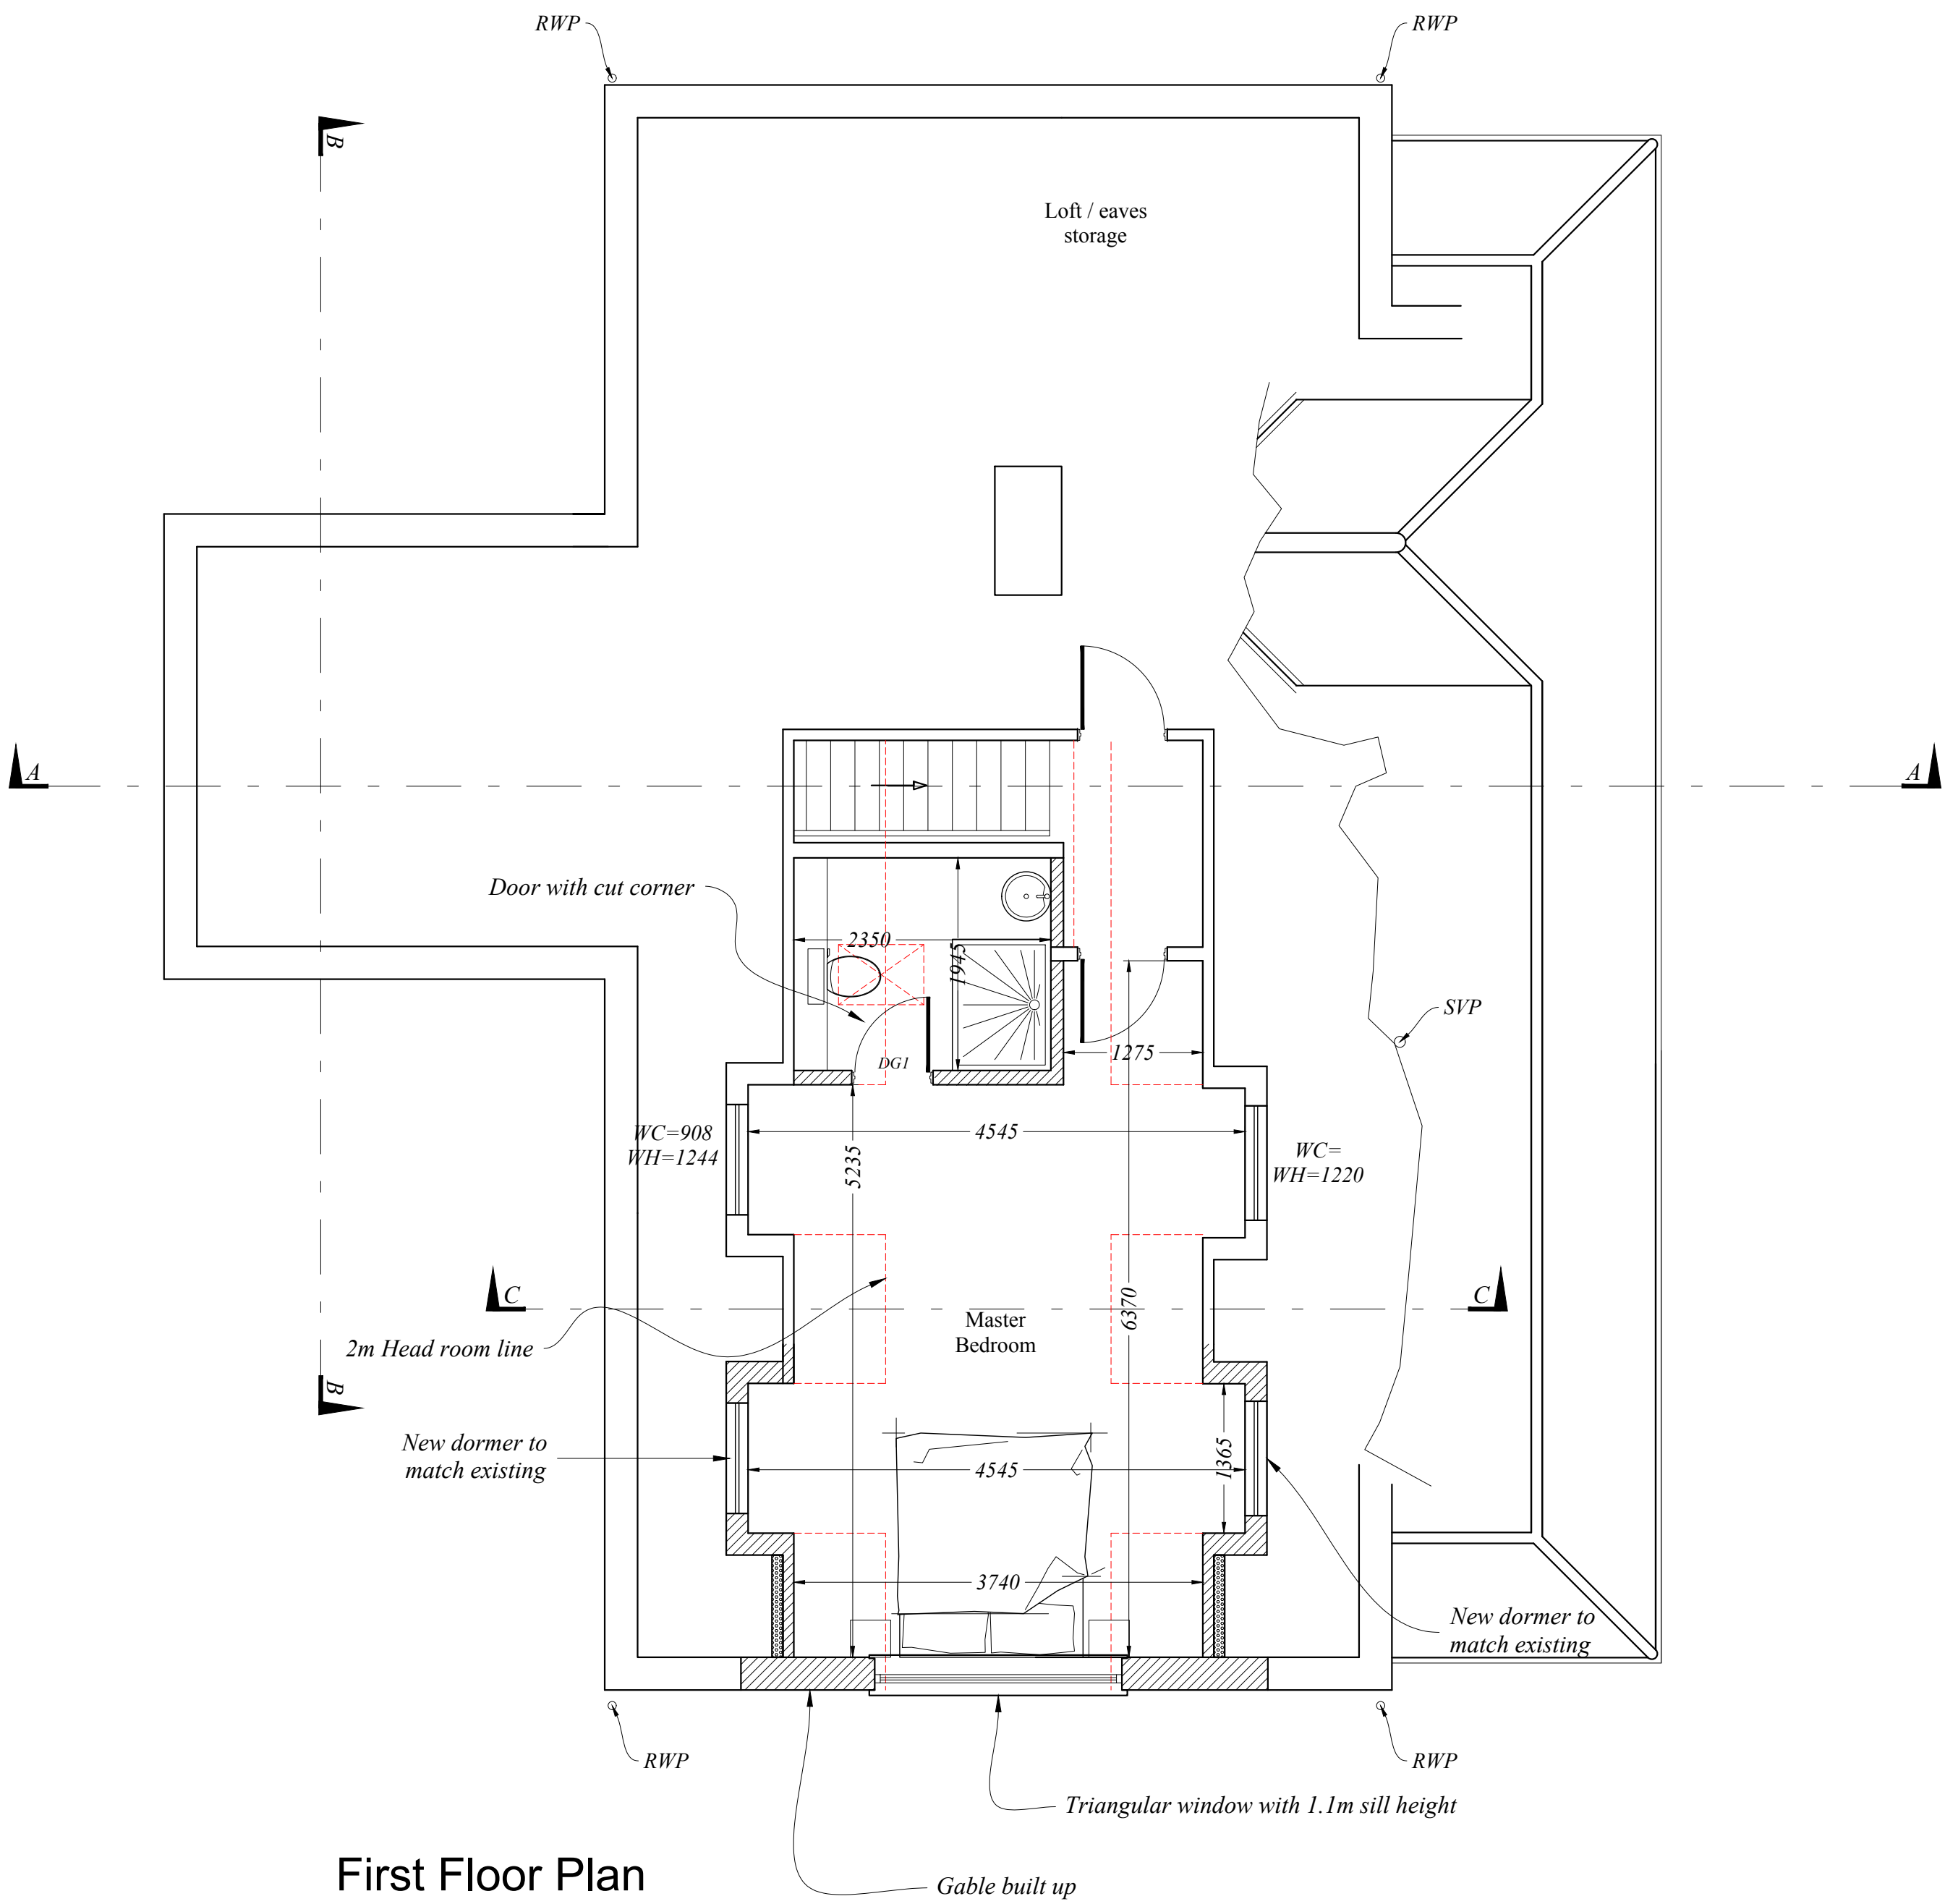

First Floor Plan

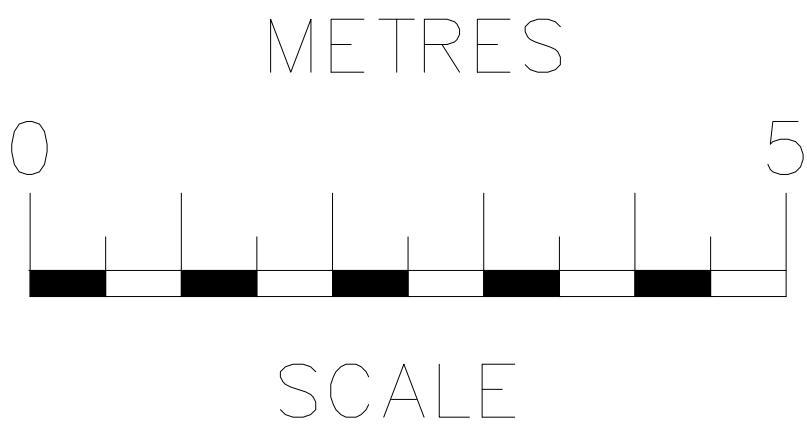

| rev   | date           | description |          |        |  |
|---|----------------|-------------|----------|--------|--|
| RB Design<br>Corner Cottage, The Limes, Felbridge, East Grinstead, RH19 2QJ<br>Tel: 01342 523 766 Mob 07988 998 928 e-mail: info@rossbouditchdesign.co.uk |                |             |          |        |  |
| project   | drawing        |             | date     | job no |  |
| Meadway, Dunnings Road, EG,<br>RH19 4AB   | WORKS          |             | 24.04.25 |        |  |
| client   | scale of       |             | 1:50     | PLN 07 |  |
| Mr and Mrs Doswell   | PLANS PROPOSED |             |          |        |  |