


Section for Lamin Glass Slab in CTR 1:10

Side Elevation

Front Elevation

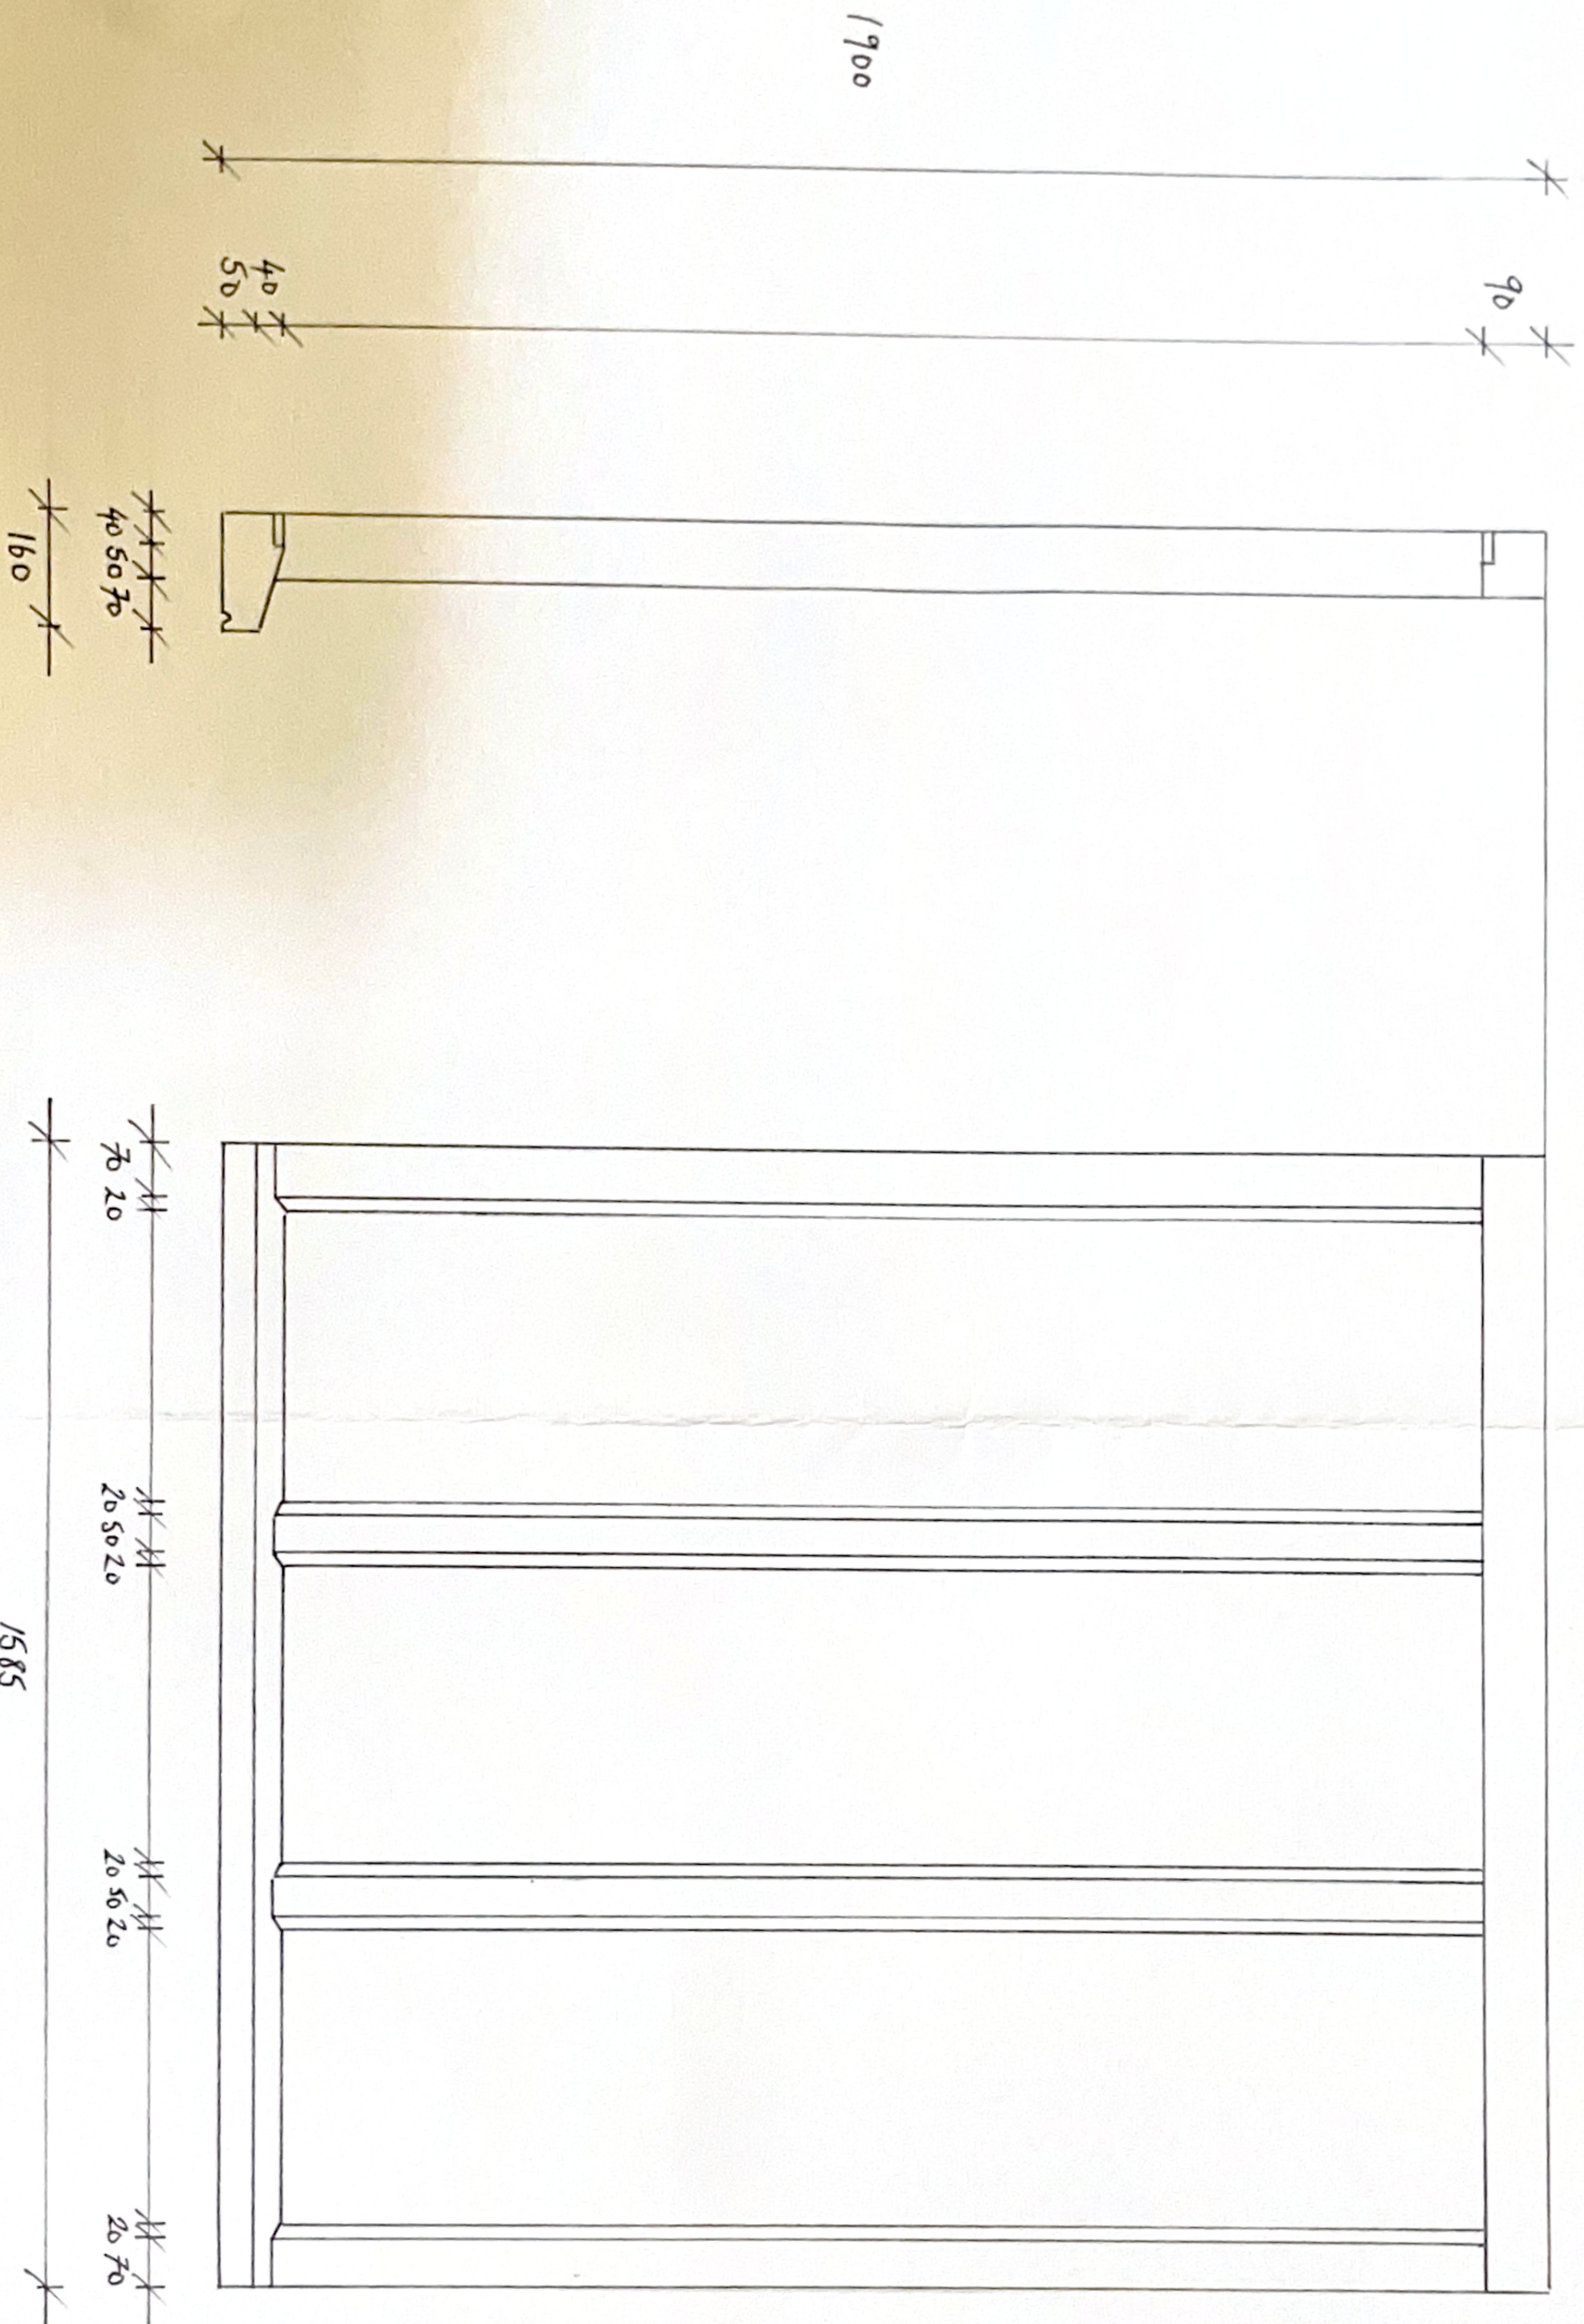

Carved Mirror Semi 1:1

15 15

Grading Area

Grading Area



20 50 20 90