

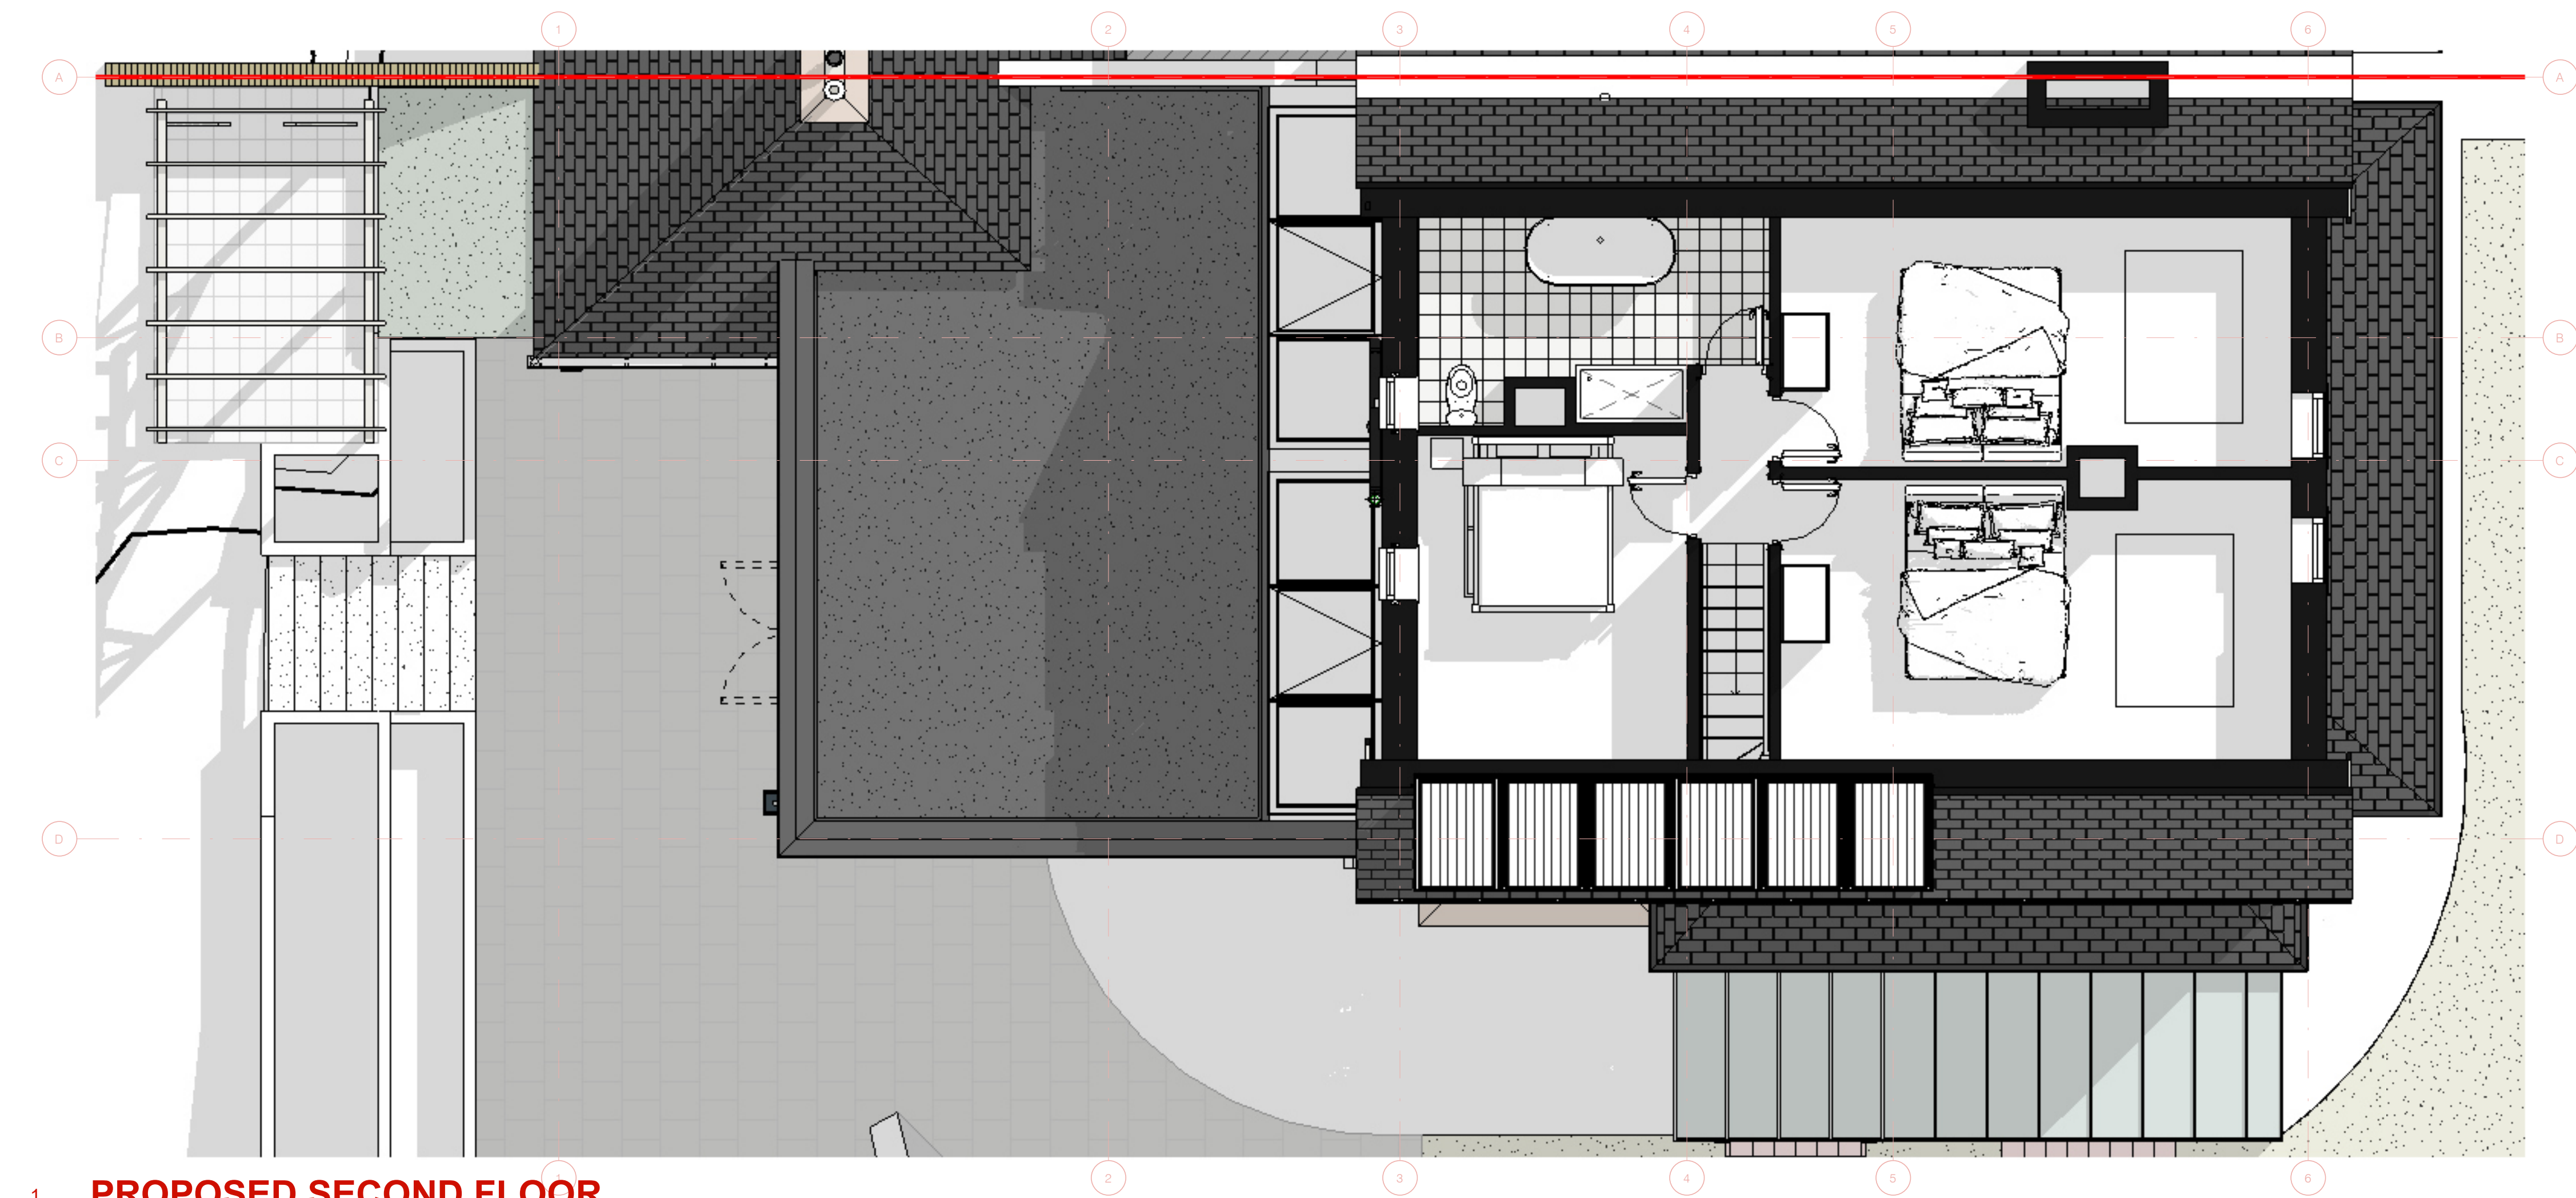


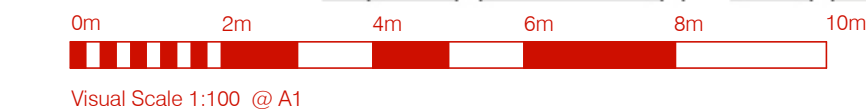

1
301001

PROPOSED SECOND FLOOR
1 : 50

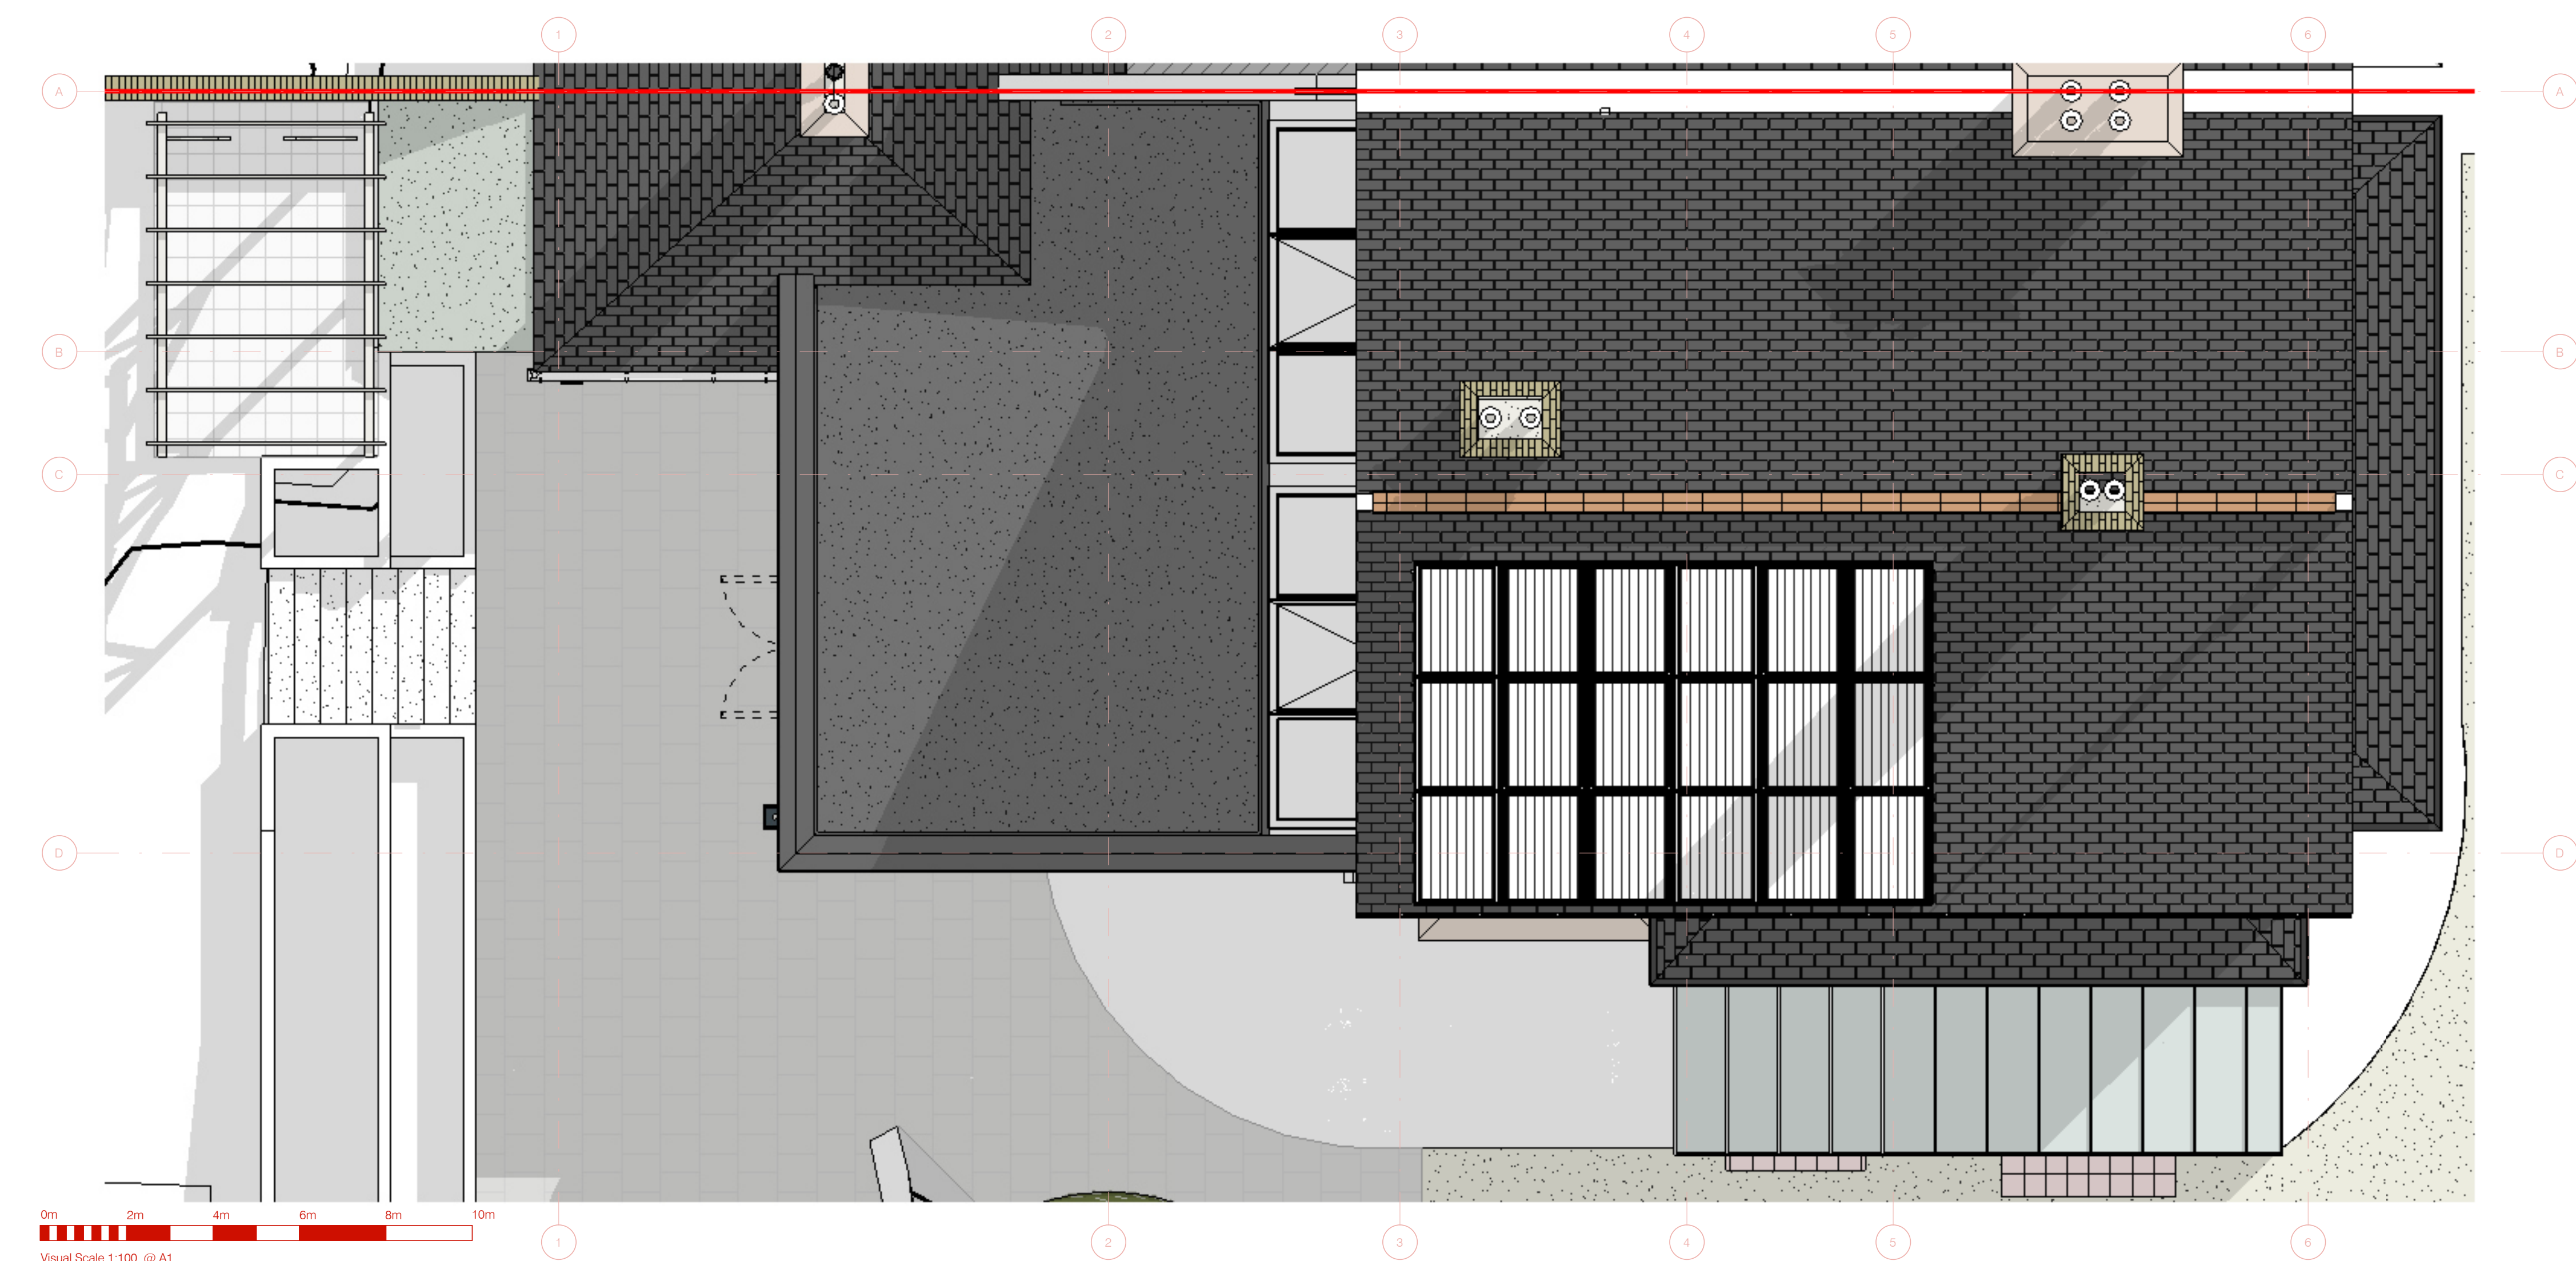

2
301001

ROOF PLAN
1 : 50

CHANCELLORS PARK

HASSOCKS

C01 26.07.03 PLANNING ISSUE JULY 2026 PO PO

Project Name	Author	Description	Author	Check
PO1	PO1	PO1	PO1	PO1

Revisions:

Please Note:

Notes:
All proposed drawings to be read in conjunction with any other relevant drawings, structural engineers drawings and calculations, and related specification documents. All site dimensions are in mm and must be verified by contractor on site before construction and advise on any discrepancies to the designer. Figured dimensions to be used only, on site. This drawing is property of Paul designs & Architecture & Copyright is reserved by them on all its content. This drawing is issued on conditions that it is not copied, reproduced, retained or disclosed to any unauthorised third party without the named and written consent by Paul designs & Architecture © 2022.

CONSTRUCTION (DESIGN MANAGEMENT) REGULATIONS 2015
This drawing is to be read in conjunction with designers corresponding Design Risk Assessments.
The client/contractor must assign a Principal Designer to comply with CDM 2015. Paul designs & Architecture would only act as a PO if an engagement contract has been signed.
All works to be carried out in accordance with the Construction Phase Plan prepared by the Principle Contractor.

**PAUL DESIGNS &
ARCHITECTURE**

Client Name:

HOUSE BETTS

5 Chancellors Park, Hassocks, BN6 8EY

Sheet Description:

PROPOSED SECOND AND ROOF PLAN

First Issued:	Author:	Checked:	Project:	Scale:
06/18/23	Author	Checker	X5001	1 : 50

Status & Issue Purpose:	Revision:
S2_Suitable for Information	C01

S2_Suitable for Information

Note: This drawing has been prepared to show design intent and coordination between disciplines; and is to be used for information only.

Name:

X5001-PDA-A1-LL-DR-A-301001

Project Data - Designation - Draw Phase - Level - Document Type - File - Description