




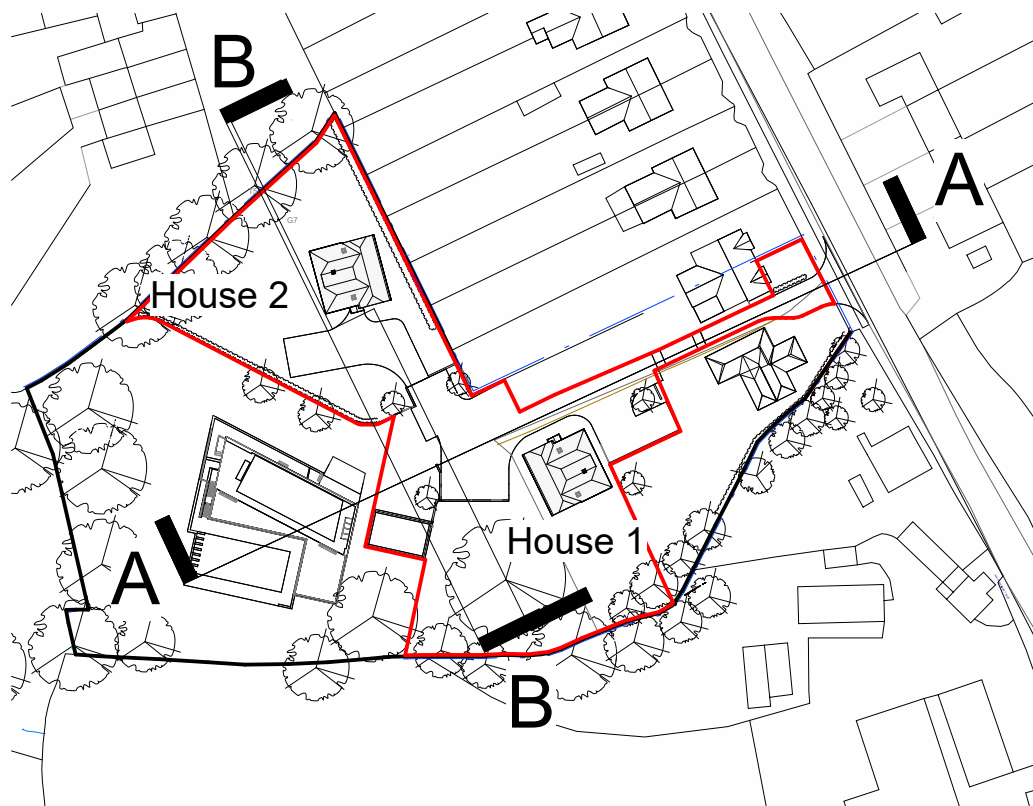

Site Section Key Plan
1 : 1250

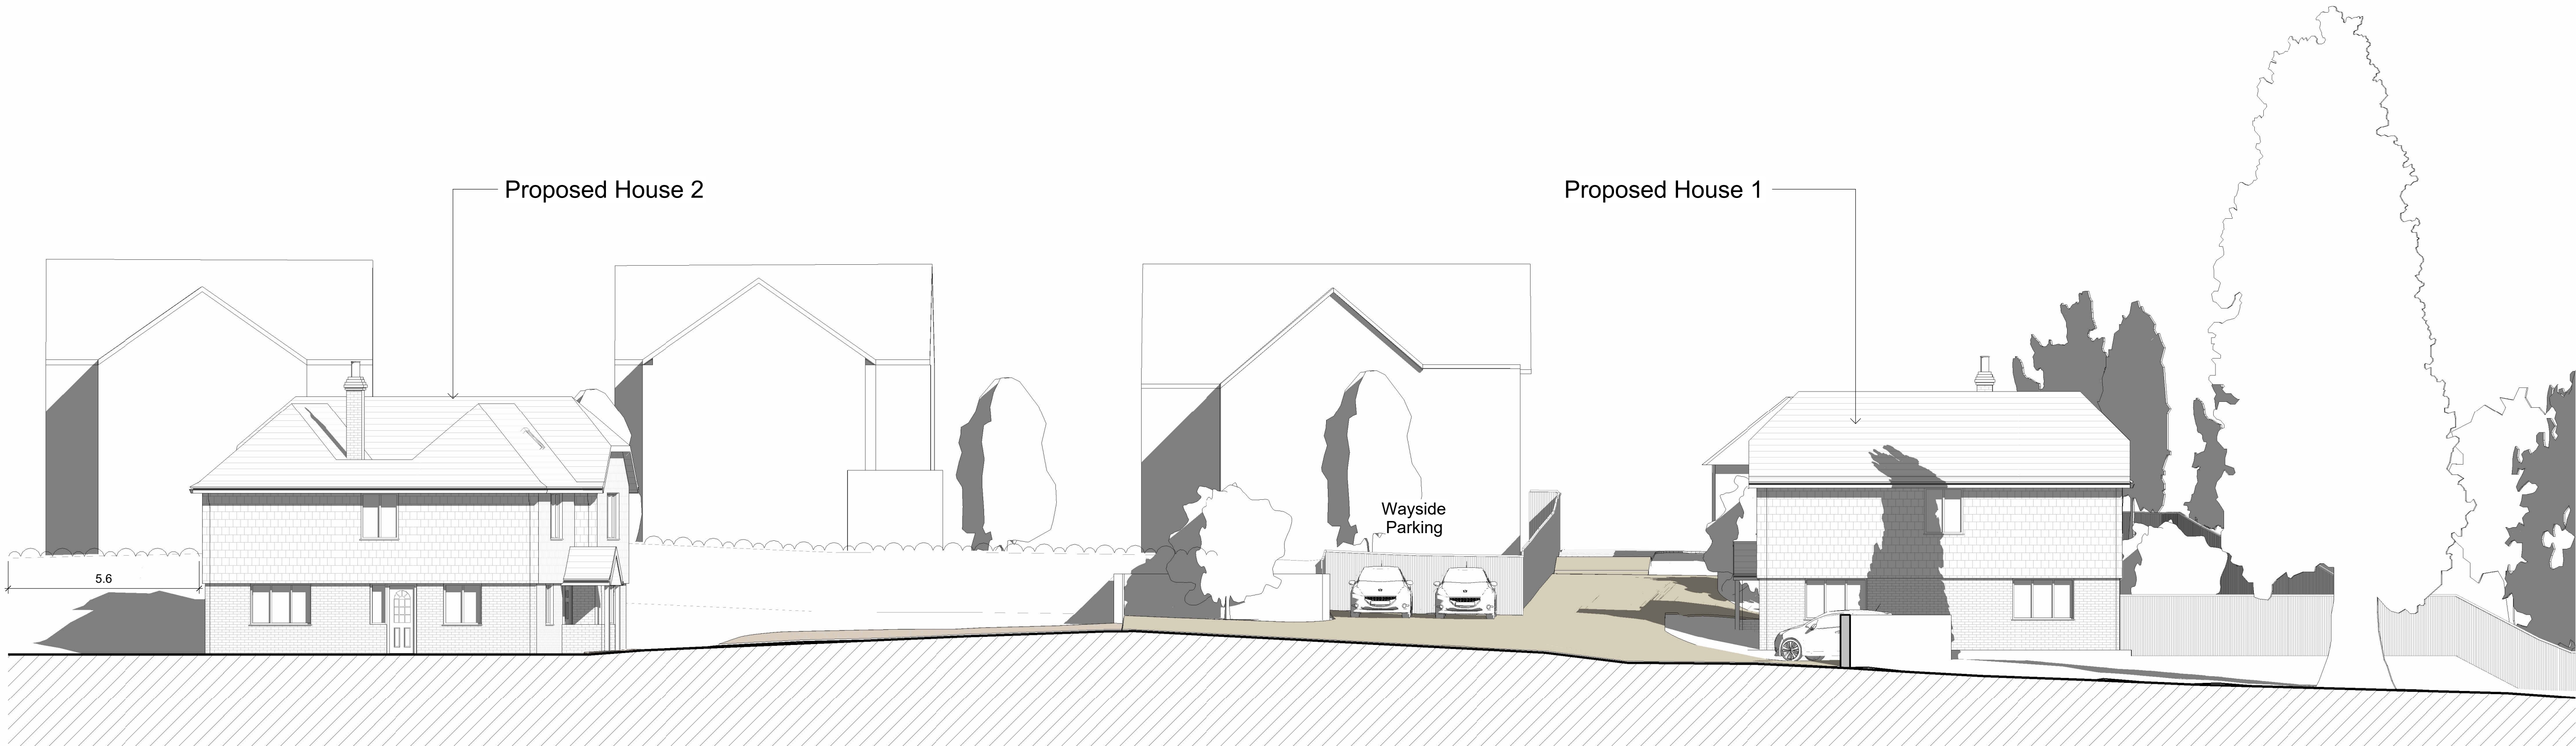

Proposed North-South Site Section A-A
1 : 100

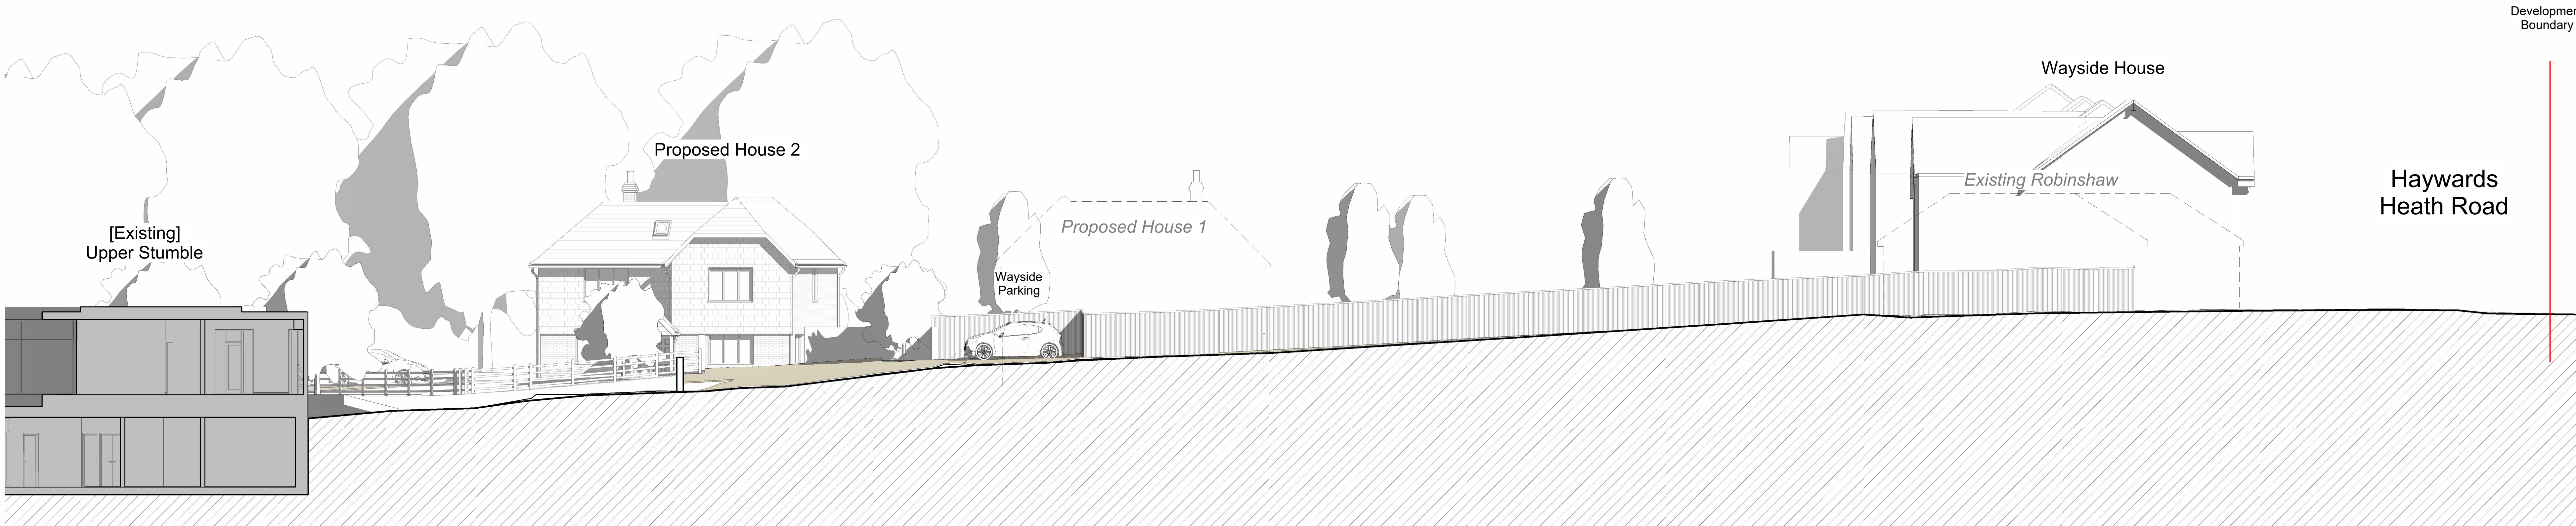

Proposed East-West Site Section B-B
[Entrance Roadway]
1 : 100