
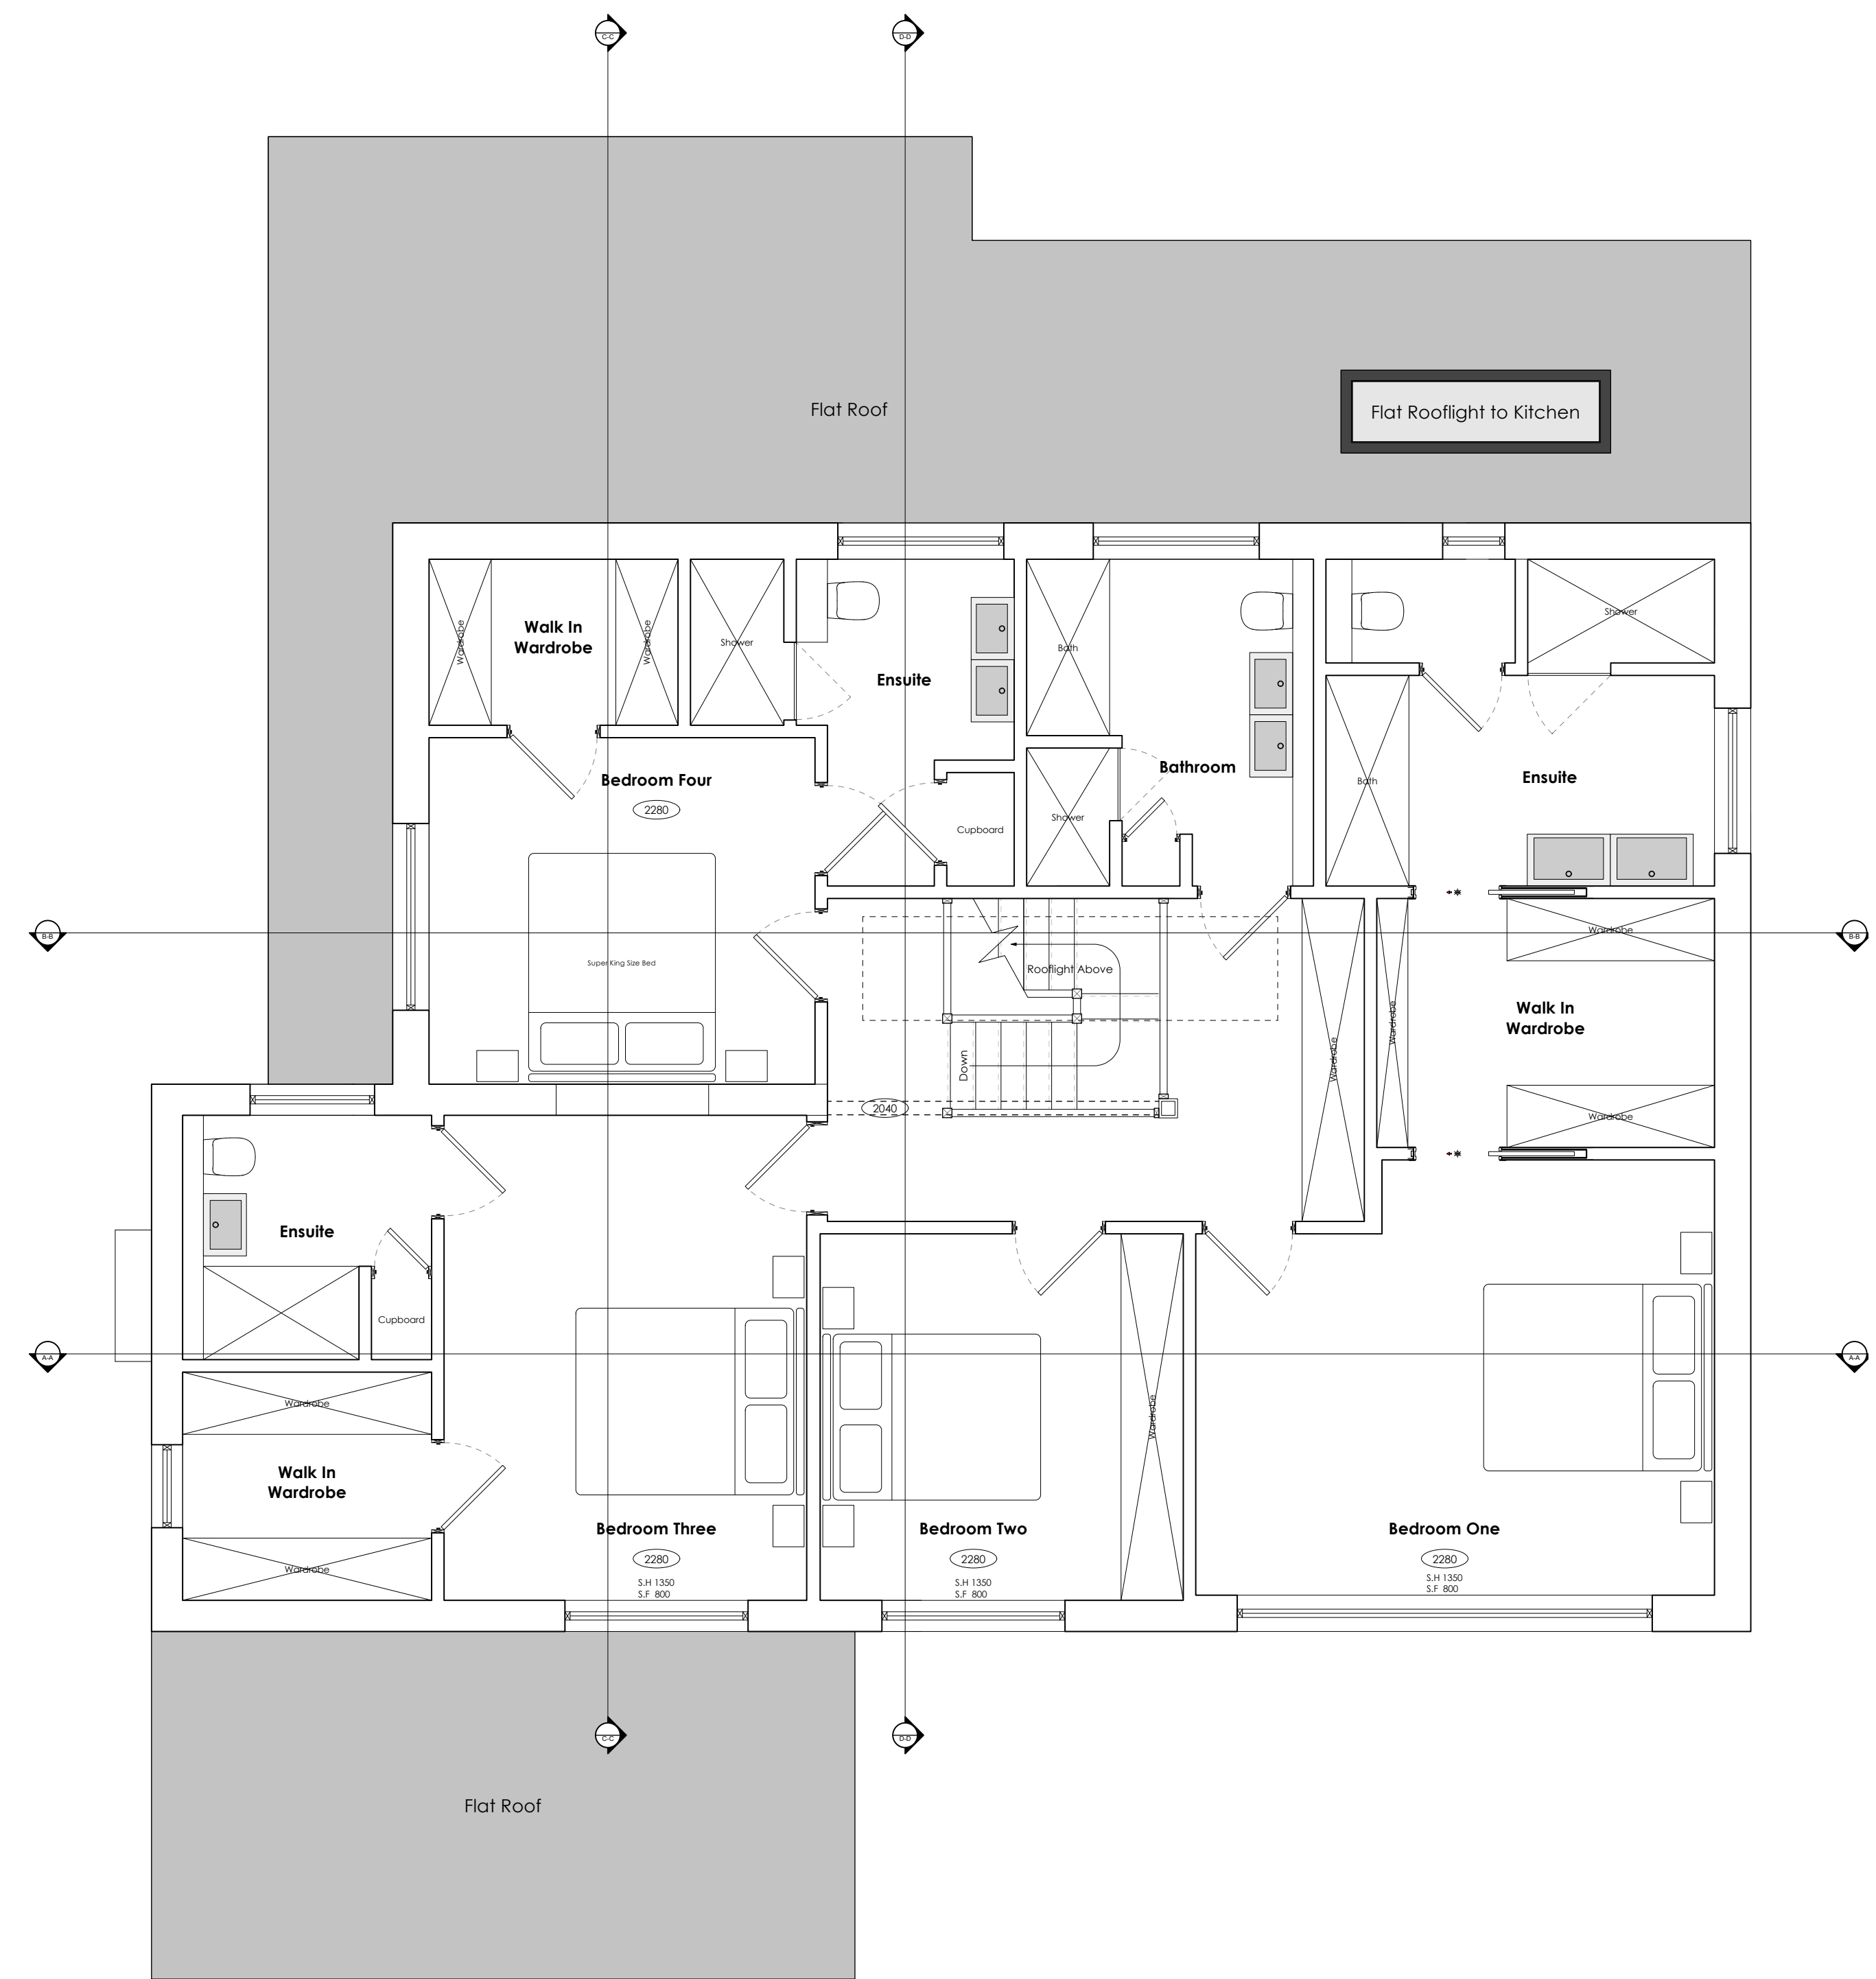


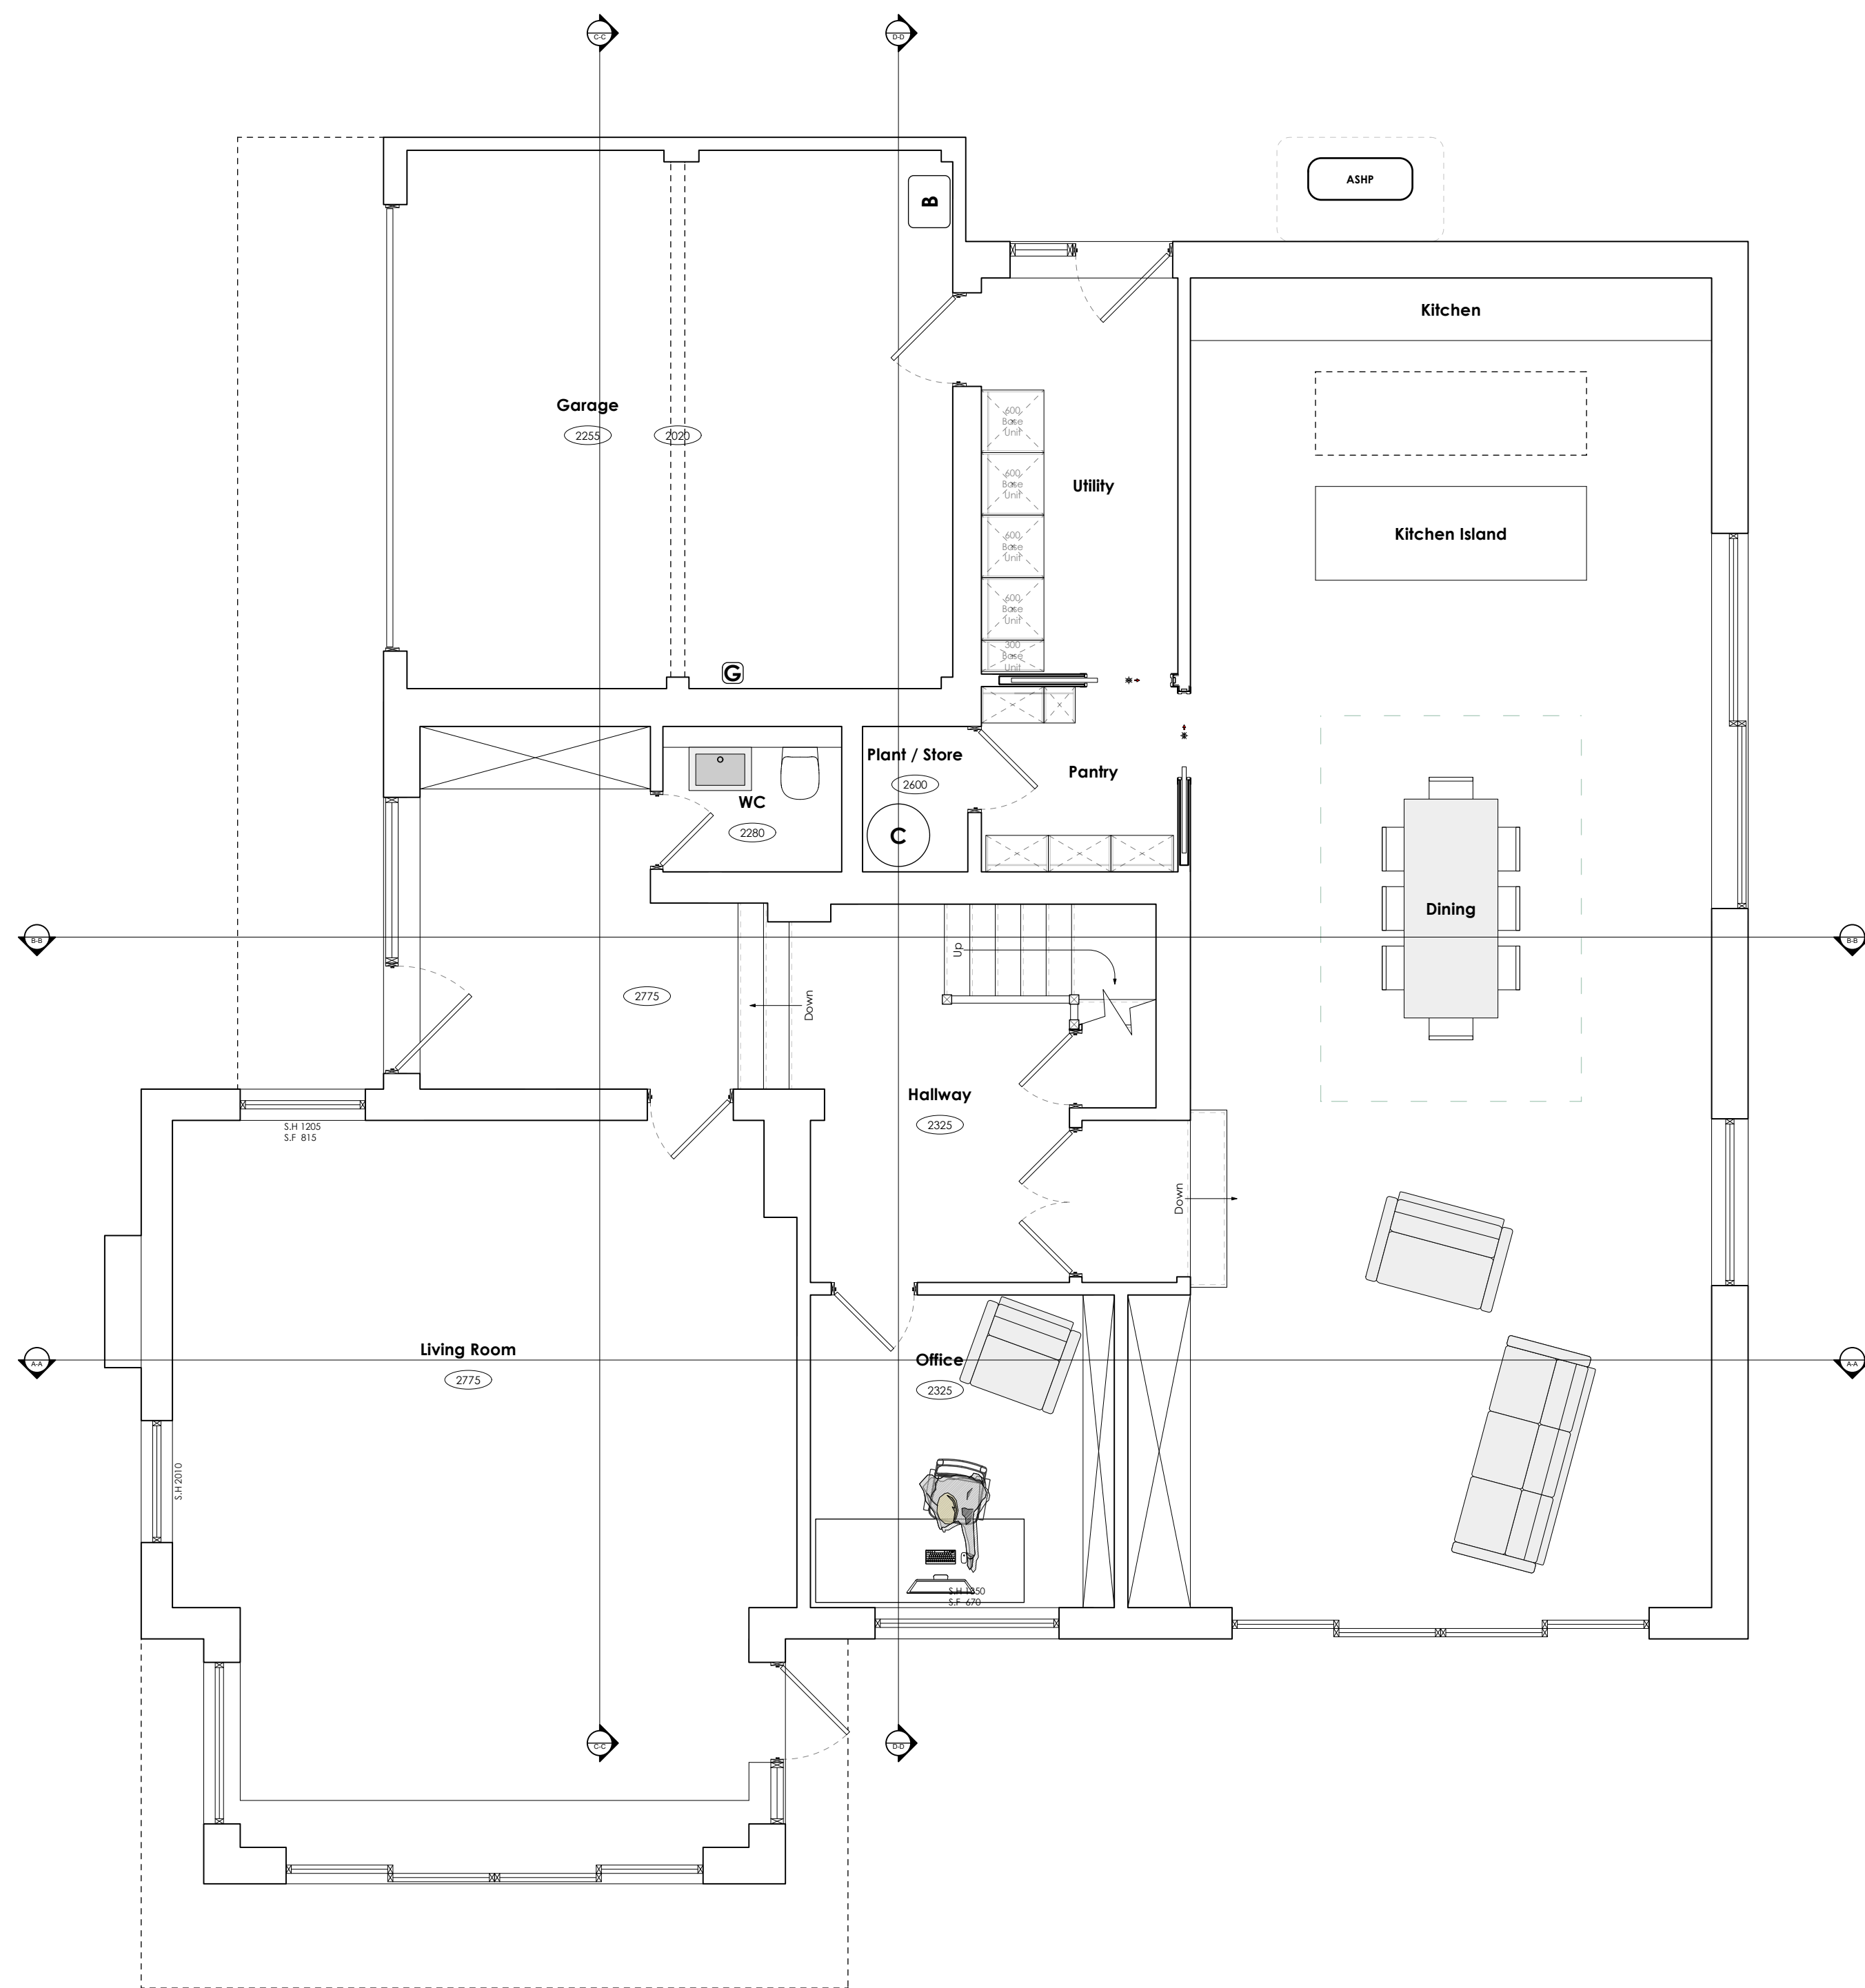

8. Unless otherwise noted this drawing is not to be used for construction purposes.

[illegible]

ent

Richard McBrayne

Object
Fairhaven, Hurstpierpoint

As Proposed Plans

Drawn JT	Revision ...	Scale 1:50 @ A1
Date 0/04/25	Job No. /Drwg No. 1106/2.002	

As Proposed 1:50

