
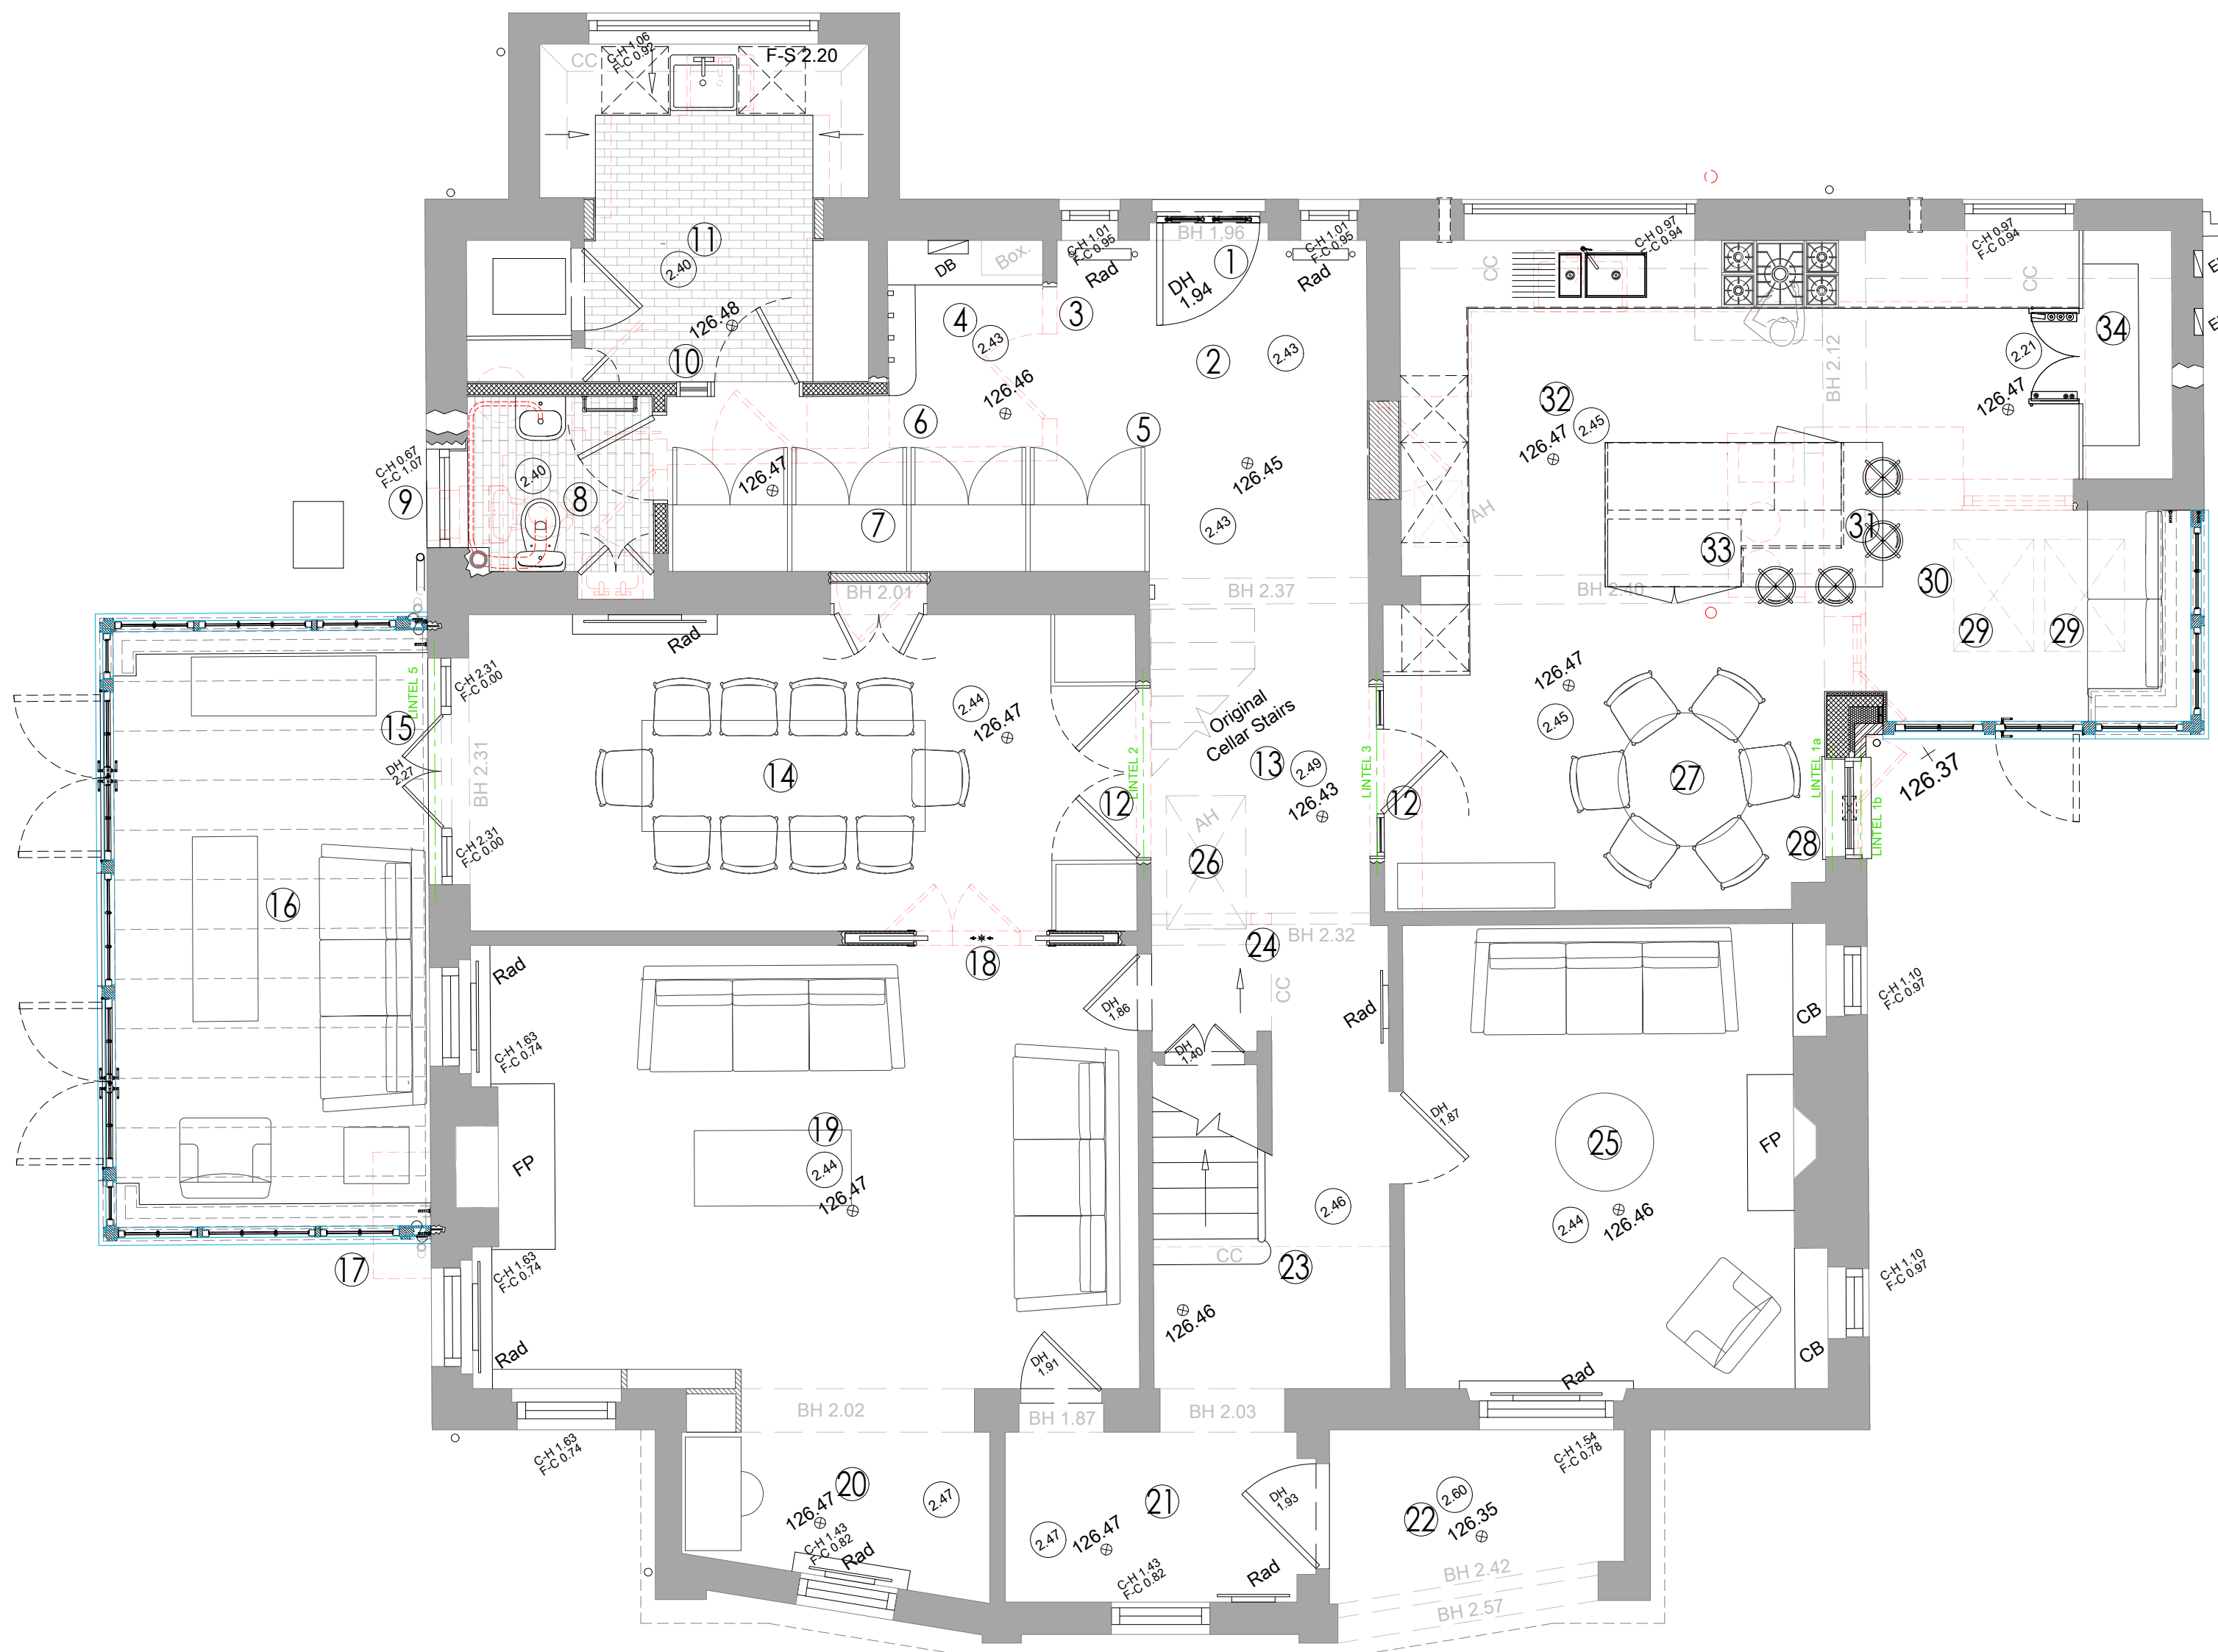


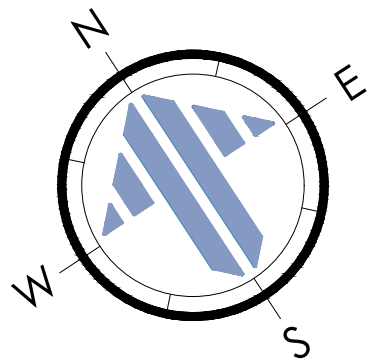

- Ground Floor General Arrangement Key:
- 1 - Replacement Entrance Door
 - 2 - Rear Lobby
 - 3 - New door inserted within existing wall
 - 4 - Coats/Boots Room
 - 5 - New glazed partition and double doors
 - 6 - Coats Cupboard
 - 7 - New Cupboard
 - 8 - WC
 - 9 - Existing window removed and new, deeper window inserted (existing frame has dry-rot)
 - 10 - New built-in joinery
 - 11 - Utility Room
 - 12 - New double doors formed within existing wall
 - 13 - Hall
 - 14 - Dining
 - 15 - Existing external double doors and sidelights removed. New internal double doors and sidelights installed
 - 16 - Proposed Conservatory
 - 17 - Existing basement vent shaft removed
 - 18 - Double pocket doors inserted within existing wall
 - 19 - Drawing Room
 - 20 - Study Area
 - 21 - Front Lobby
 - 22 - Existing Front Porch
 - 23 - Existing timber newel post to be removed
 - 24 - Existing oak post to be removed
 - 25 - Sitting Room
 - 26 - Access Hatch to Basement stairs
 - 27 - Breakfast Area
 - 28 - New full-height window and wall, in lieu of existing doors and sidelights
 - 29 - Conservation roof windows over
 - 30 - Proposed Kitchen extension
 - 31 - Existing walls removed to allow opening up to new Kitchen extension
 - 32 - Kitchen
 - 33 - Kitchen Island
 - 34 - Pantry

GROUND FLOOR GENERAL ARRANGEMENT - AS PROPOSED
SCALE @ 1:50 ON AN A1 SHEET

REV.	DATE.	BY.	AMENDMENT.	CHK.
A	05.12.25	RH	WC window width increased. Minor internal layout change to Entrance Hall	*

PLANNING



2 Lucastes Mews, Paddockhall Road,
Haywards Heath,
West Sussex, RH16 1HE
(01444) 452604
hh@gouldbaxter.co.uk
www.gouldbaxter.co.uk

NOTES:
DO NOT SCALE OFF THIS DRAWING UNLESS FOR PLANNING PURPOSES.
CHECK ALL DIMENSIONS ON SITE BEFORE ANY WORK IS COMMENCED.
ALL GOODS MATERIALS AND WORKMANSHIP MUST CONFORM WITH
CURRENT BUILDING REGULATIONS, BRITISH STANDARDS AND CODES OF
PRACTICE.

COPYRIGHT OF THIS DRAWING IS RETAINED BY GOULD PROPERTY
CONSULTANTS LLP T/A GOULD-BAXTER AND IT MUST NOT BE REPRODUCED
WITHOUT WRITTEN CONSENT.

CLIENT:
Mrs. J. Burke

PROJECT:
Idlehurst
Birch Grove
Horsted Keynes
West Sussex, RH17 7BT

DRAWING:
Ground Floor General Arrangement
As Proposed

DATE: 16.05.2025	SCALE AT A1: 1:50	DRAWN BY: RH CHECKED BY: MC
JOB NO. GH832	DRAWING NO. PL.003	REV. A

