


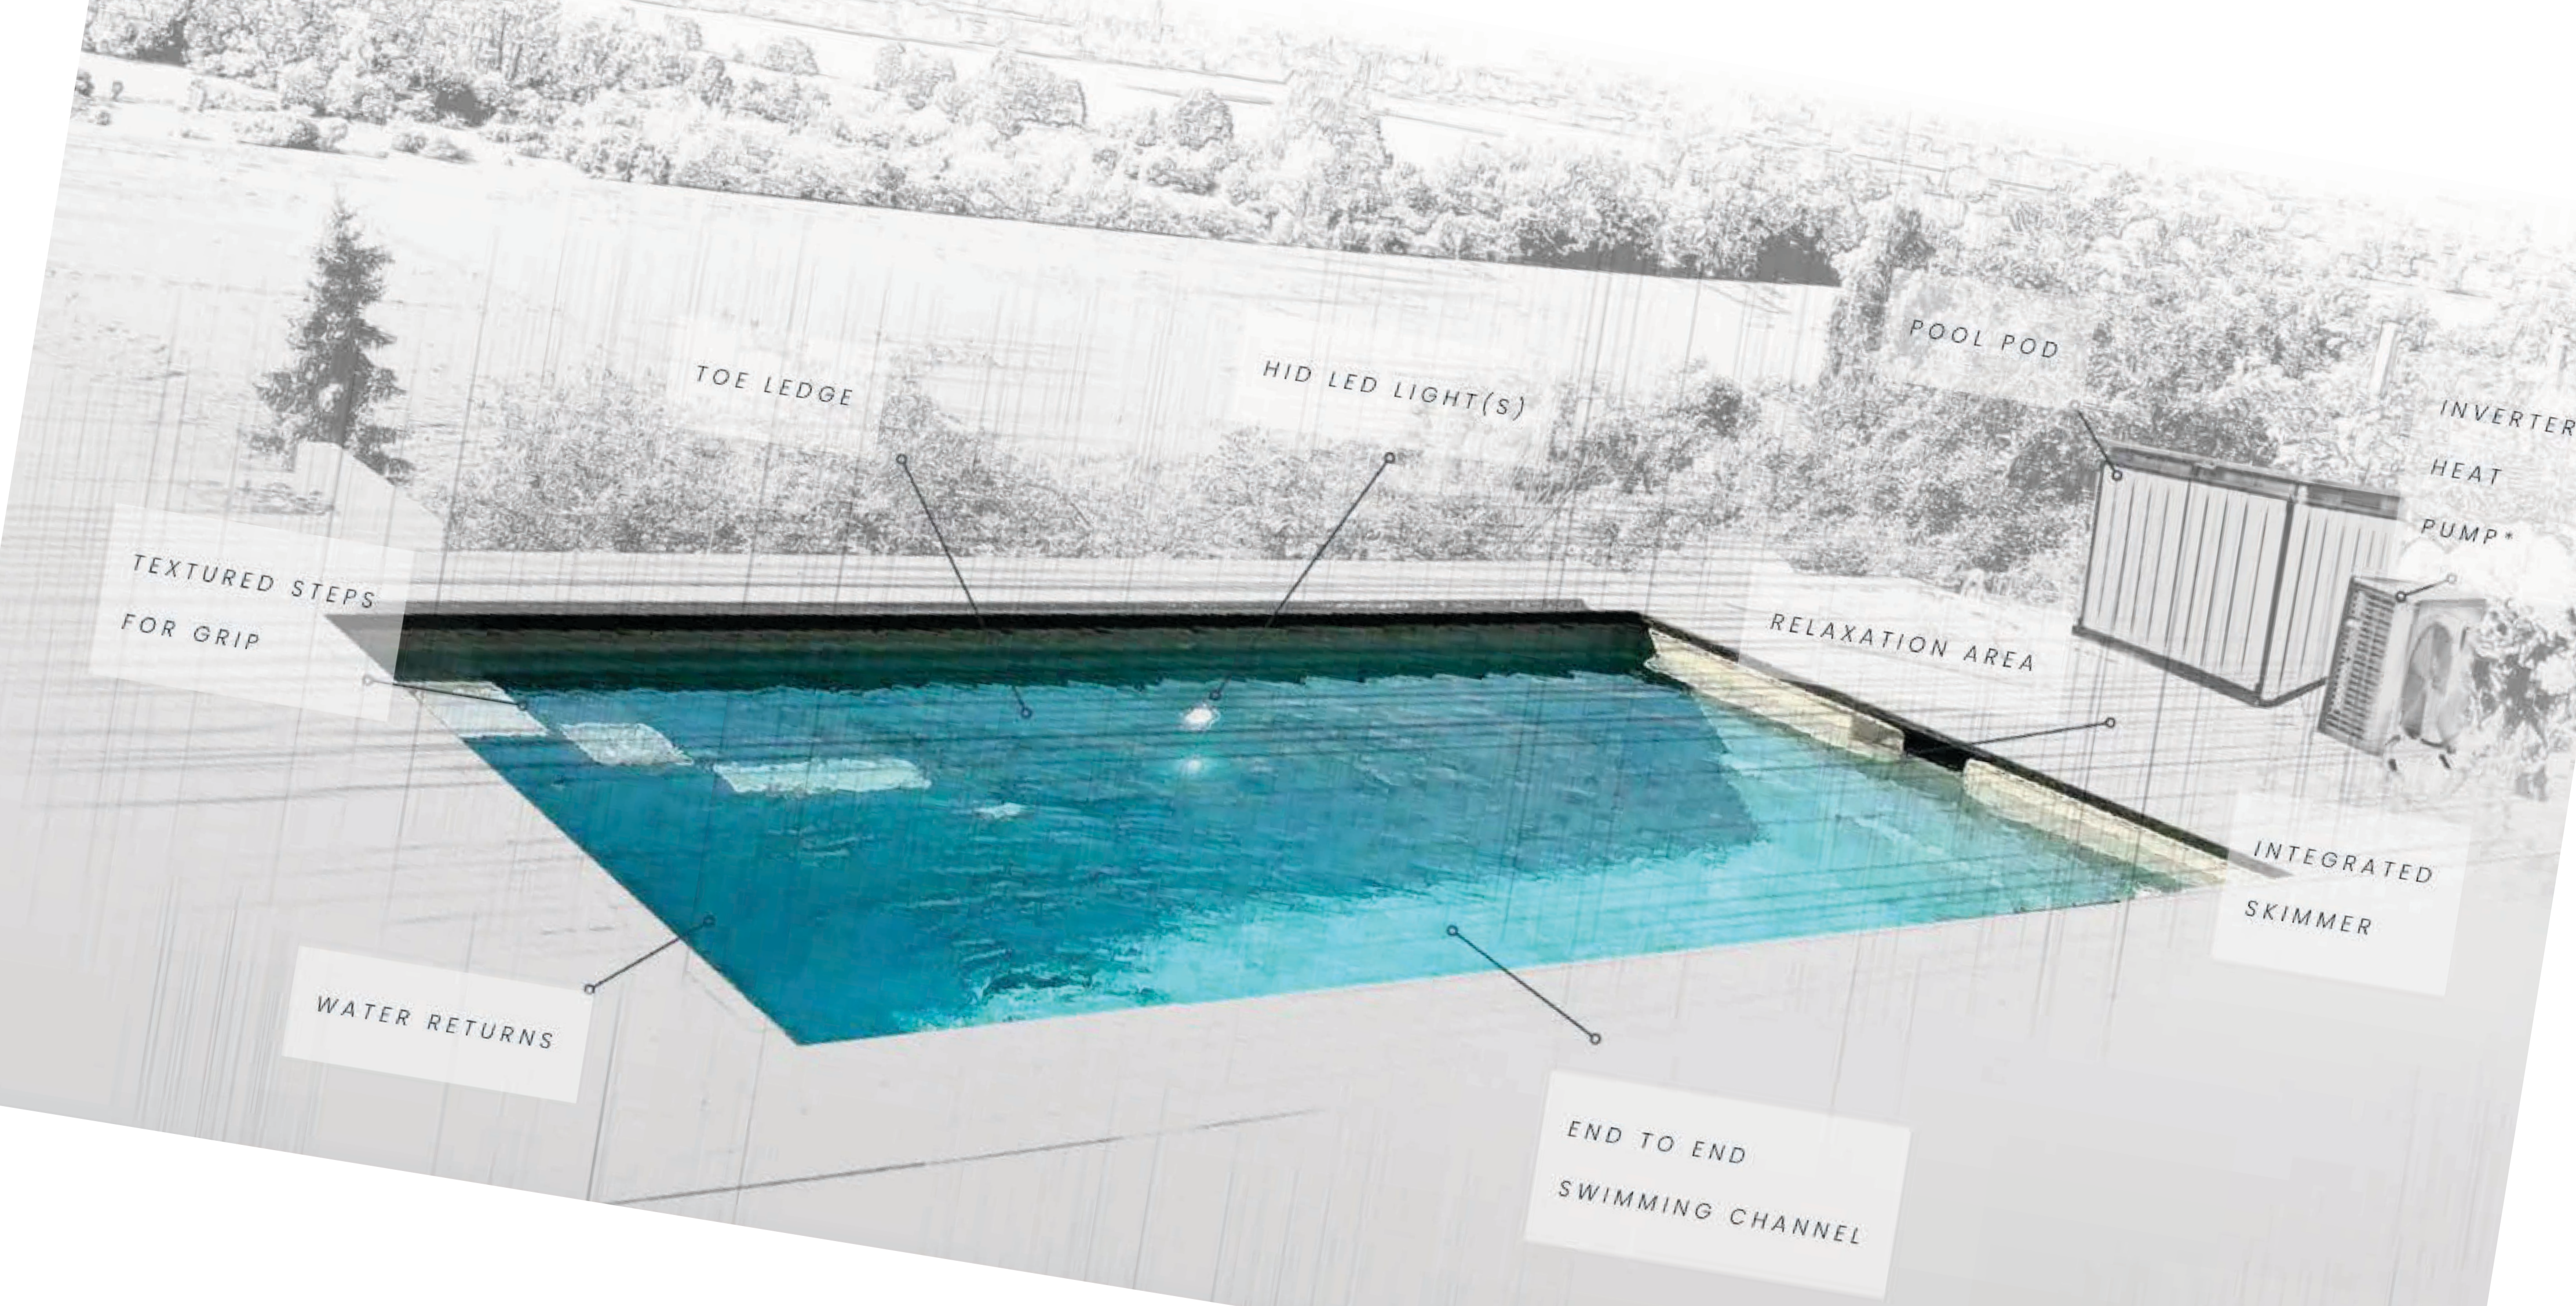

TOE LEDGE

HID LED LIGHT(S)

POOL POD

INVERTER
HEAT
PUMP*

TEXTURED STEPS
FOR GRIP

RELAXATION AREA

INTEGRATED
SKIMMER

WATER RETURNS


END TO END
SWIMMING CHANNEL




The EVi 8 is our most popular pool, combining a great practical size, with efficient running costs, fun for all the family.





[Configure Now](#)

RRP £37,599.15(inc vat)

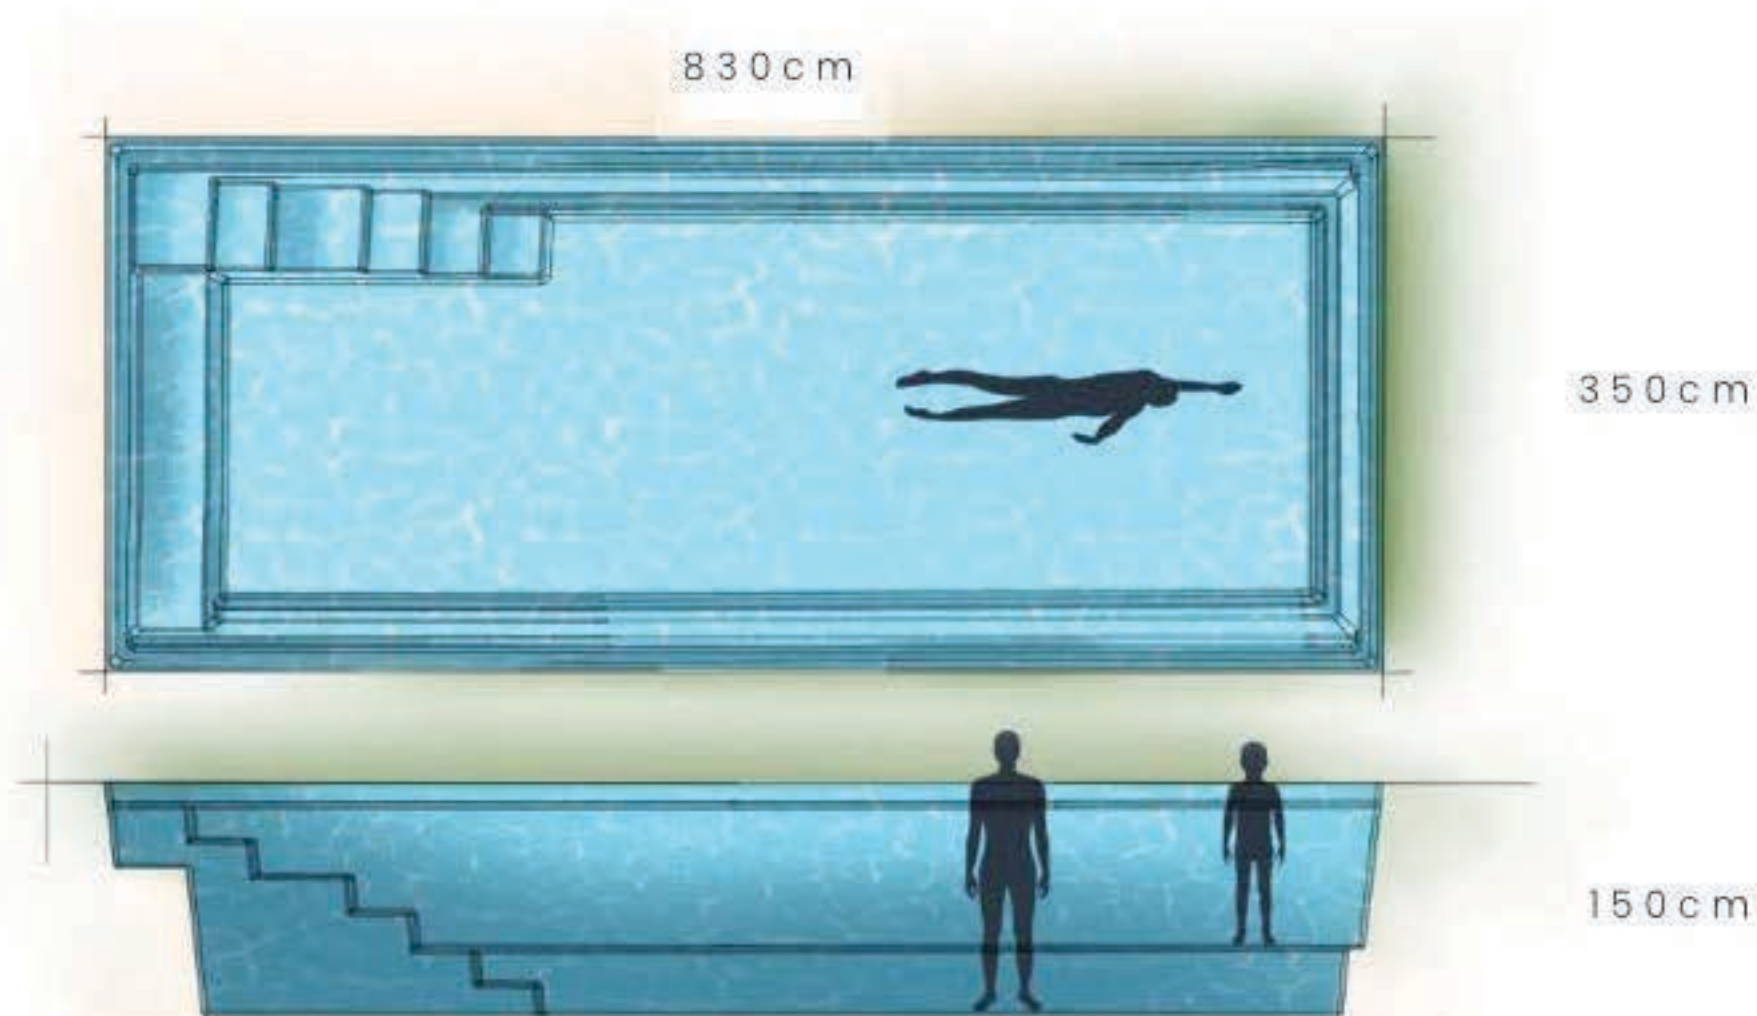


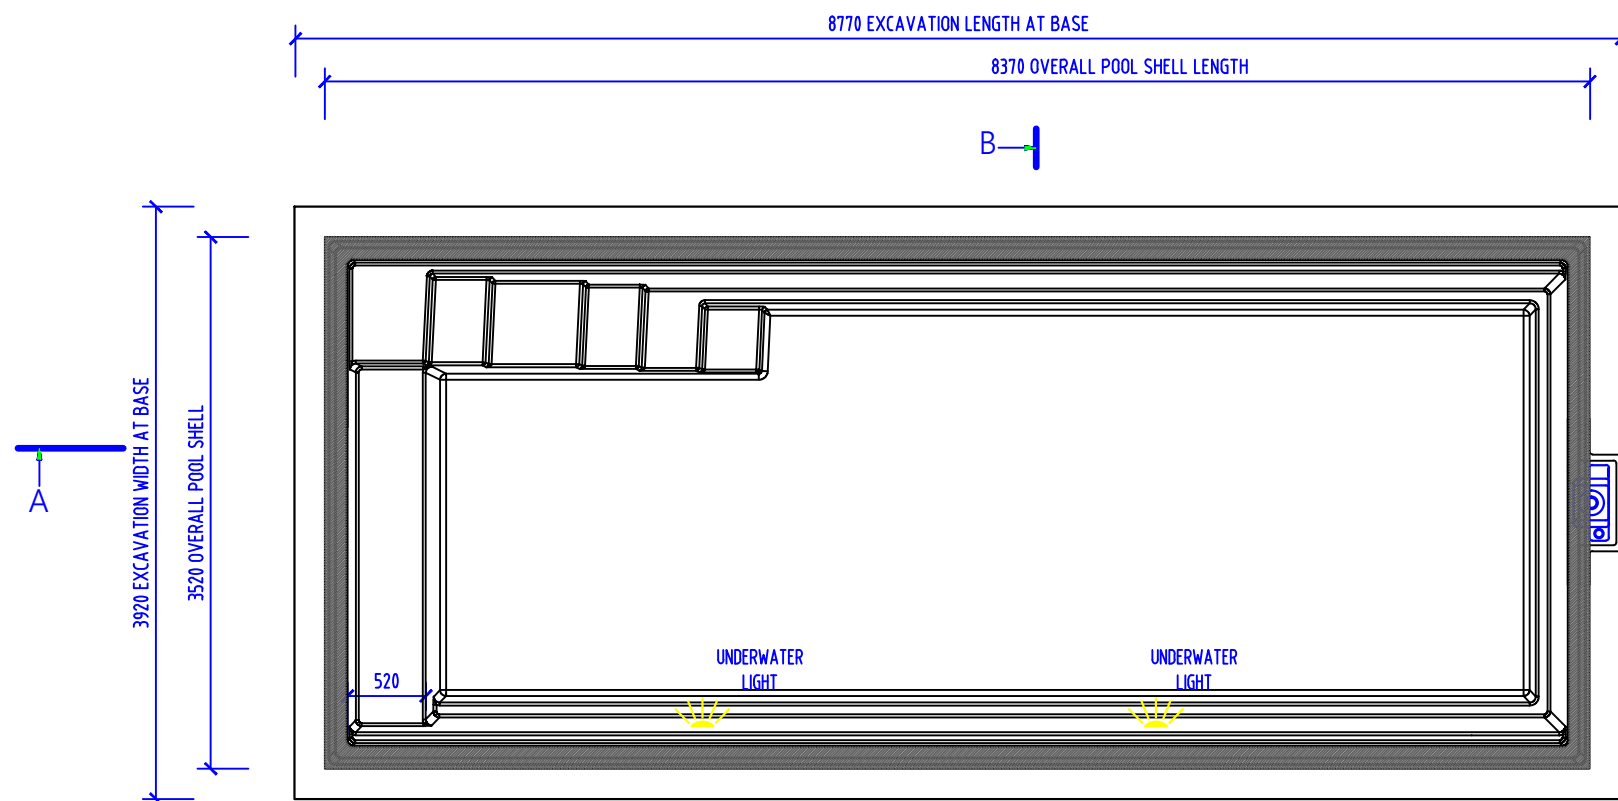


Pool Excavation Plan
Scale 1-50

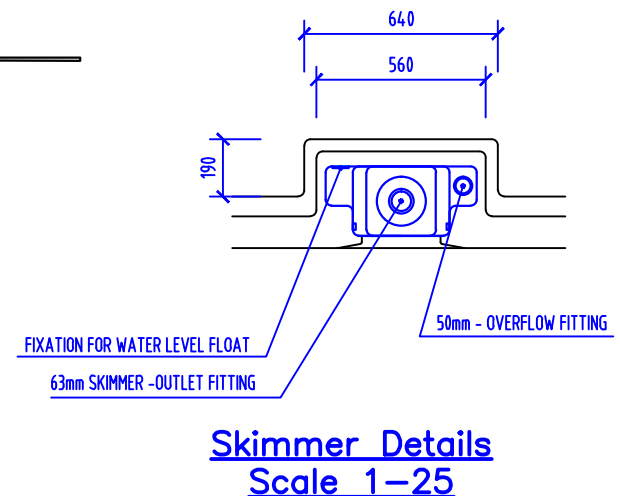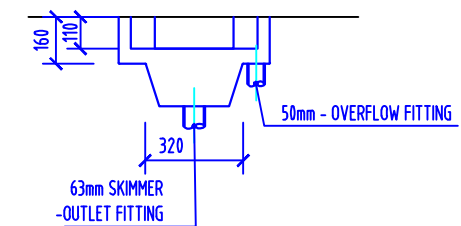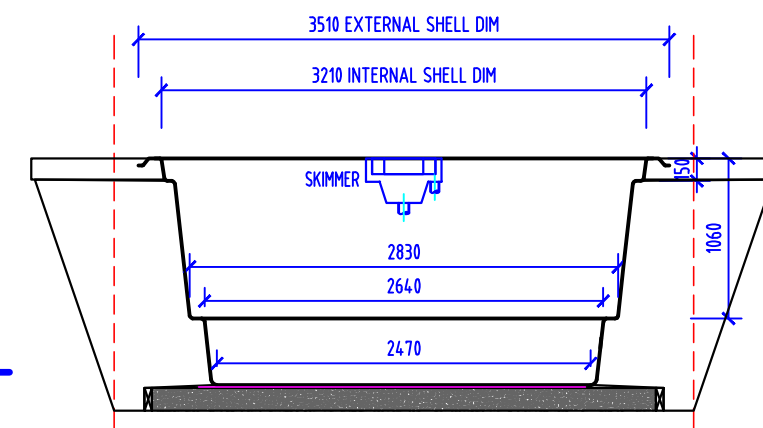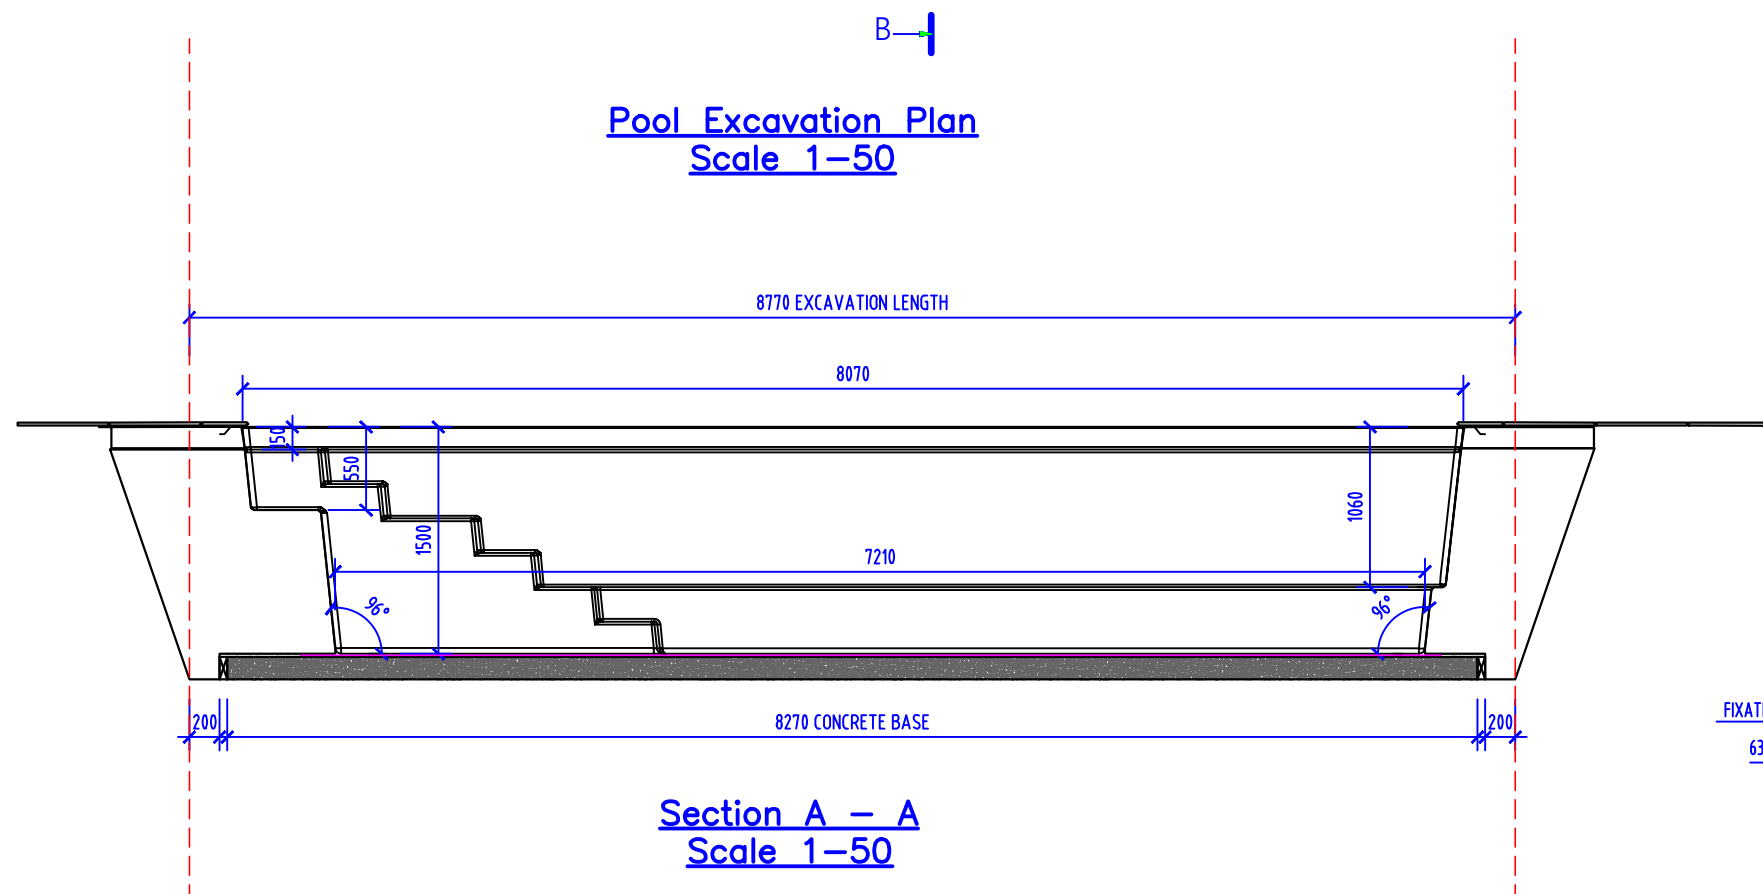


Project Name and Address	
EVi 8 Pool	
Dimensions	
Project	Sheet
EVi 8	01
Date	
AUGUST 2022	
Scale	
1:50 1:25 @ A3	

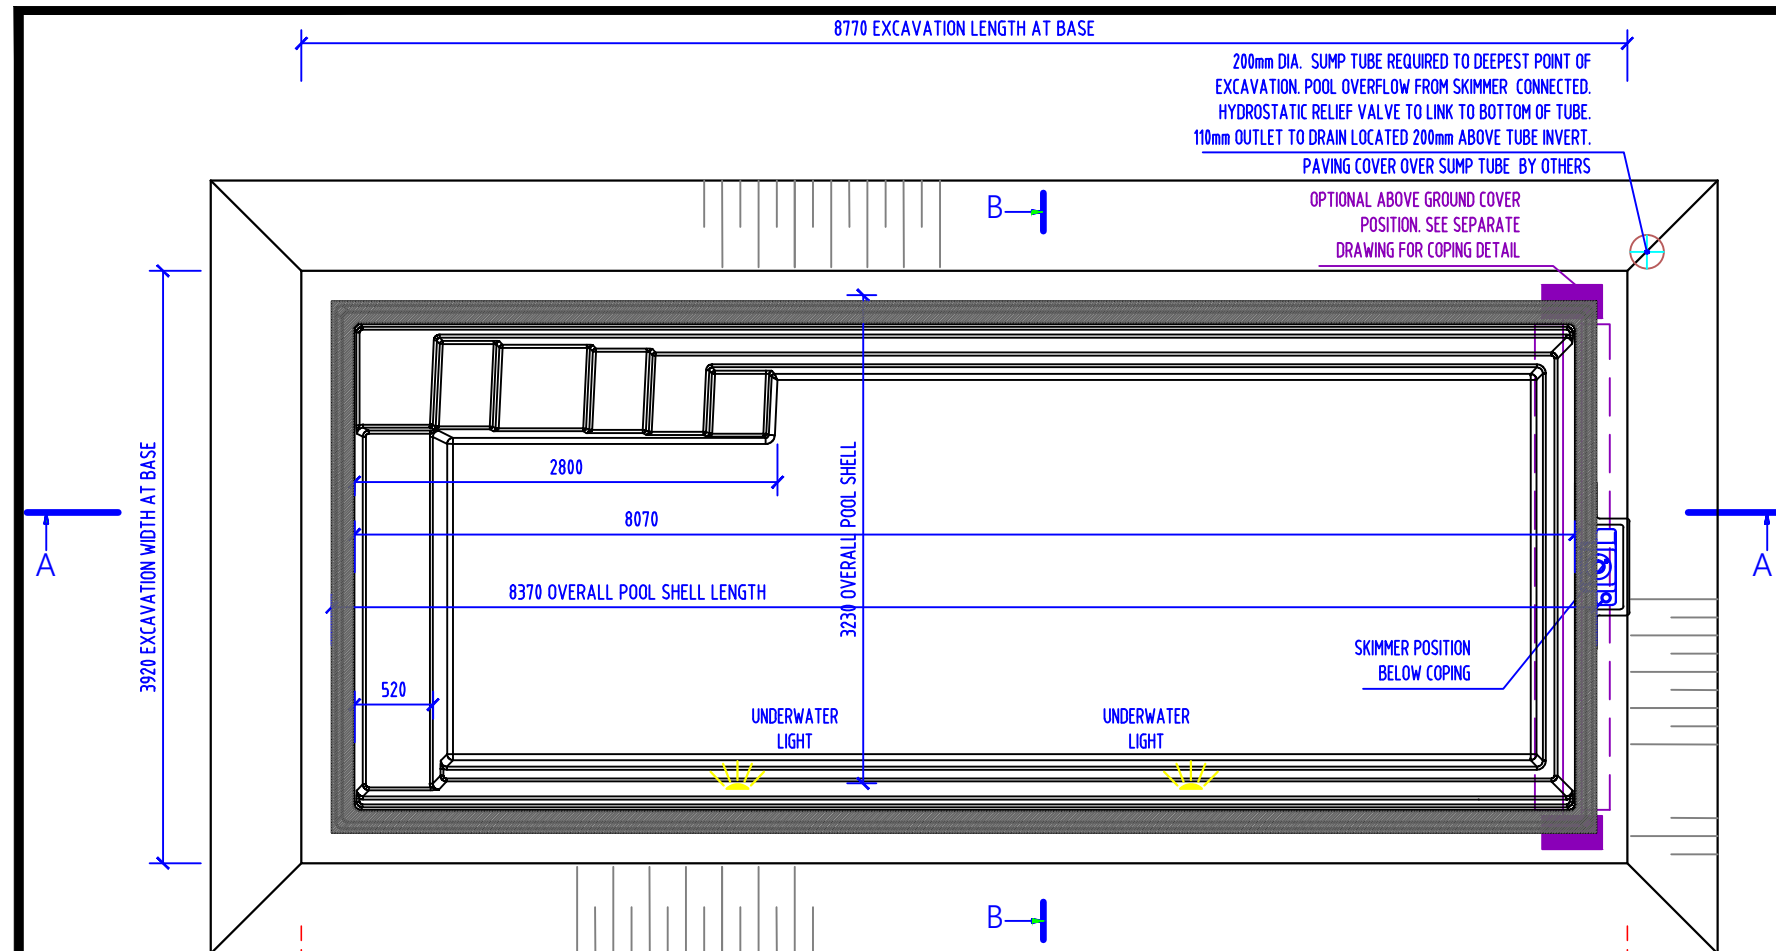


Pool Excavation Plan
Scale 1-50

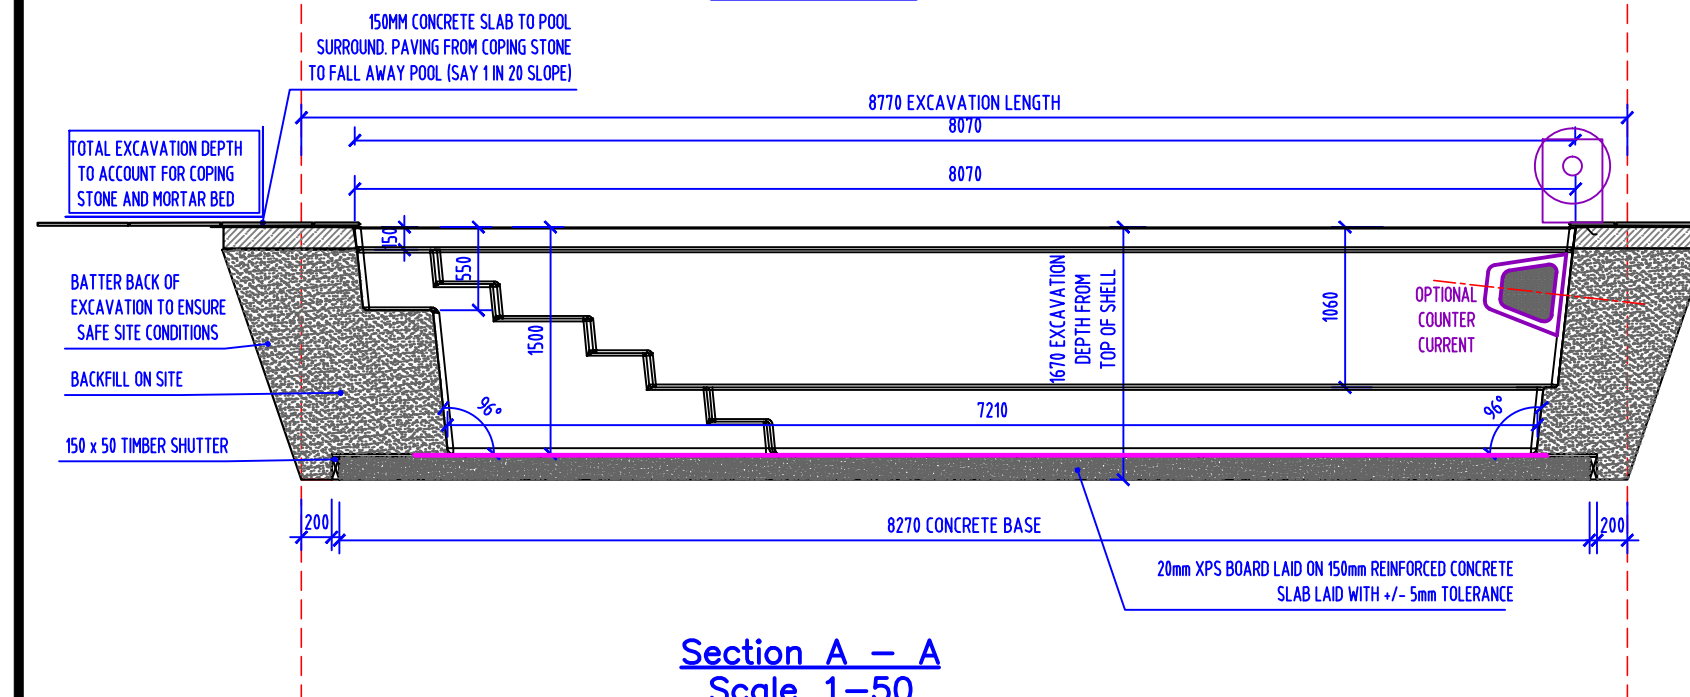


Section A - A
Scale 1-50

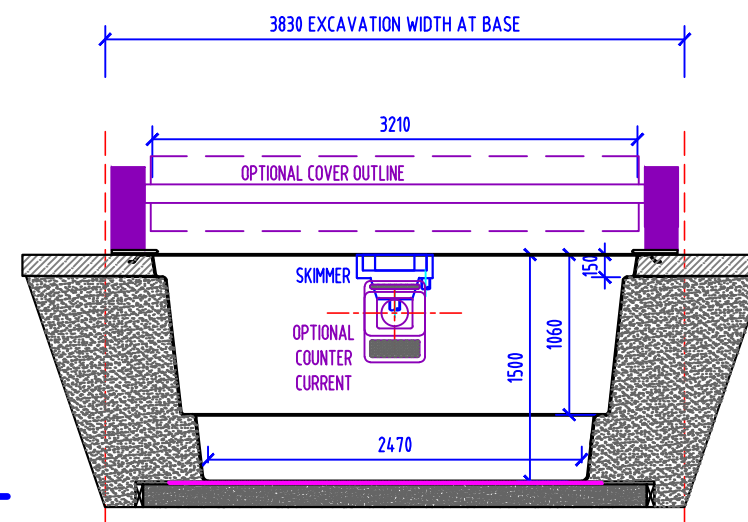

Section B - B
Scale 1-50

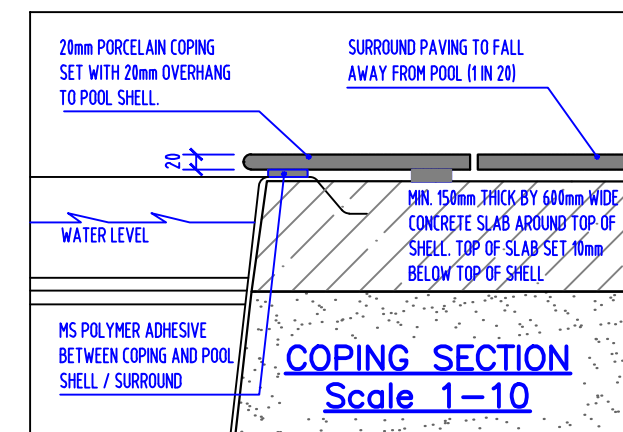

COPING SECTION
Scale 1-10

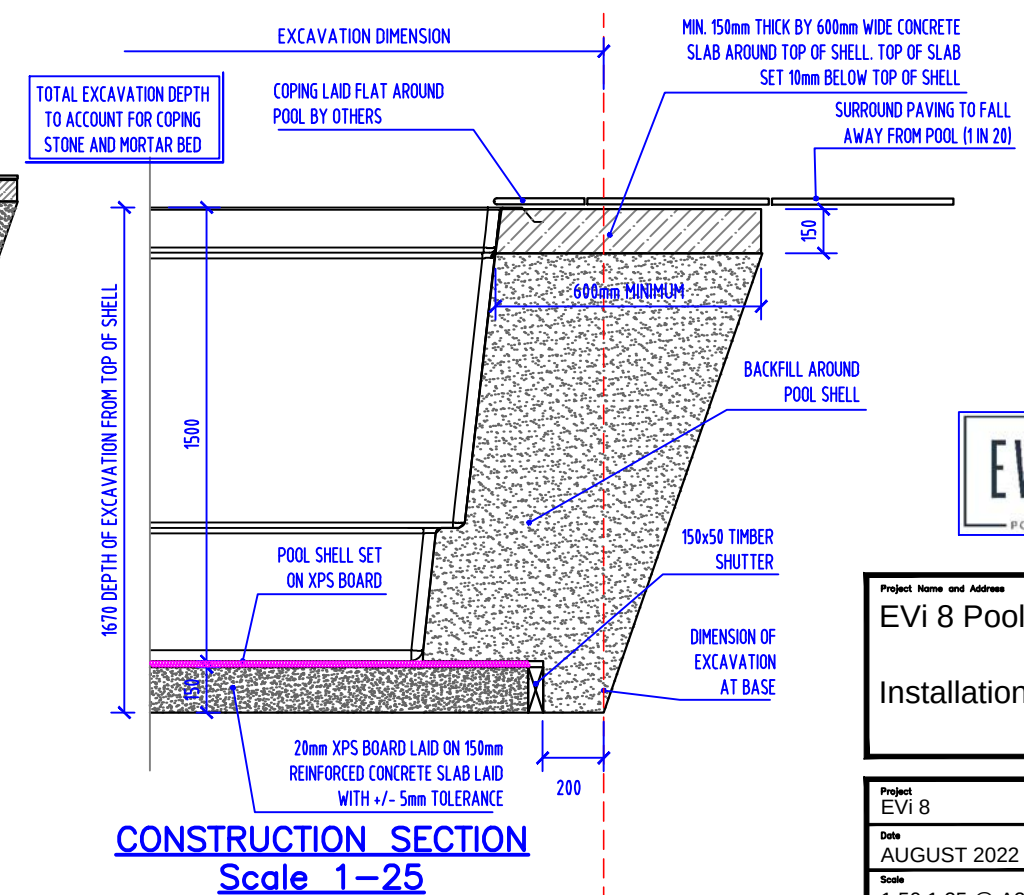

NOTES:
DO NOT SCALE THIS DRAWING.
ANY DISCREPANCIES TO BE CHECK ON SITE.


PIPE AND CONDUIT TRENCH FROM POOL TO PLANT LOCATION TO BE NO LONGER THAN 8.0m

TRENCH TO BE MINIMUM 600mm WIDE AND 650mm BELOW FINISHED GROUND LEVEL. SAND LINED TO PROTECT PIPES.




Project Name and Address
EVi 8 Pool
Installation Details


Project EVi 8	Sheet 02
Date AUGUST 2022	
Scale 1:50 1:25 @ A3	

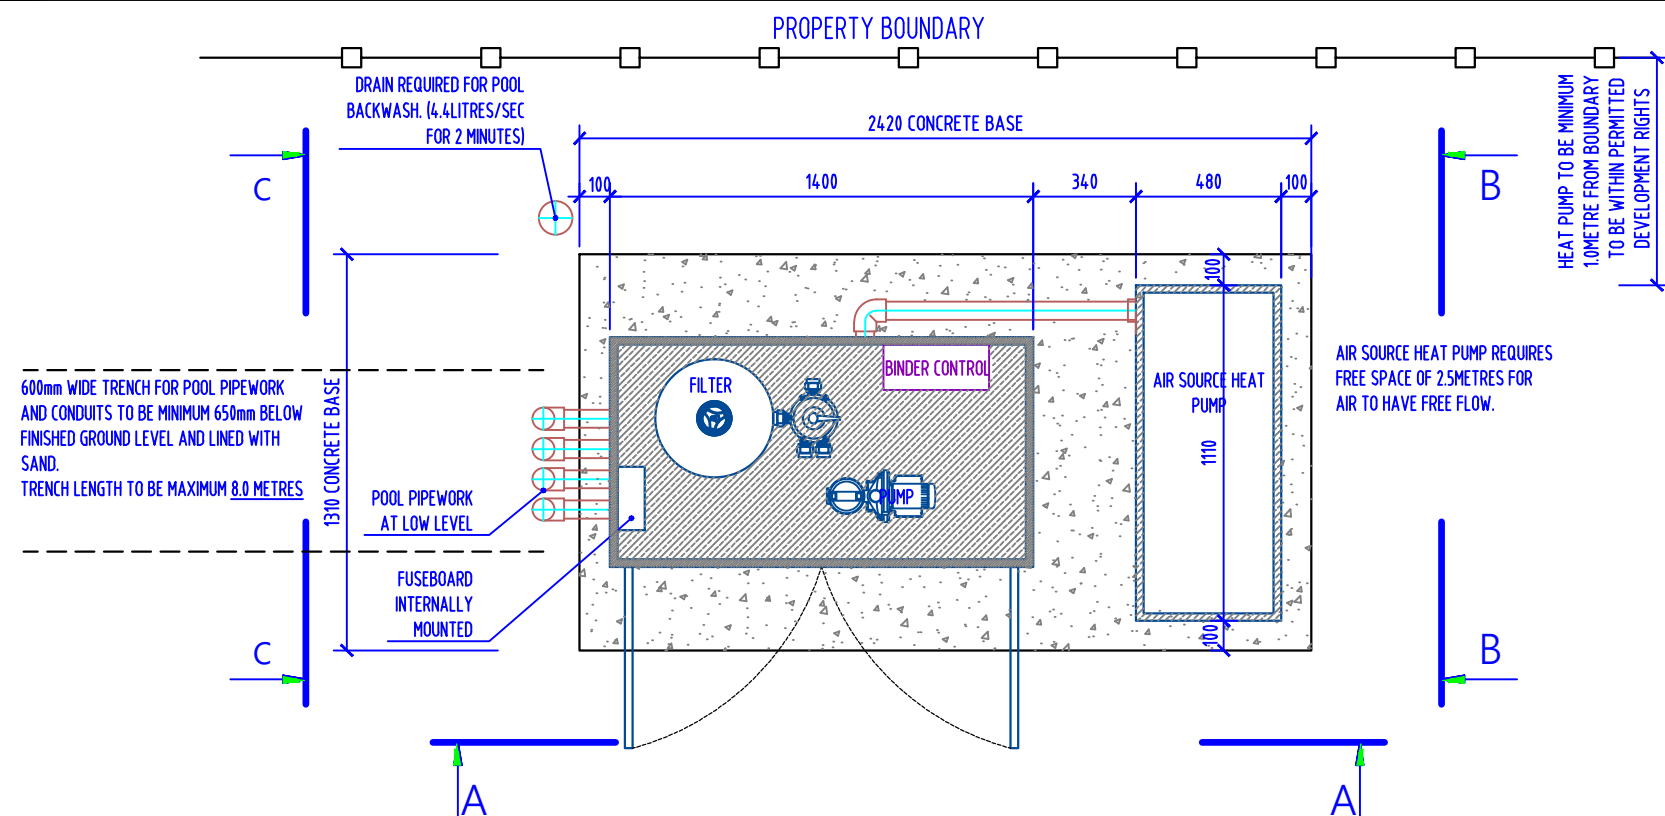


Plant Pod Plan
Scale 1-25

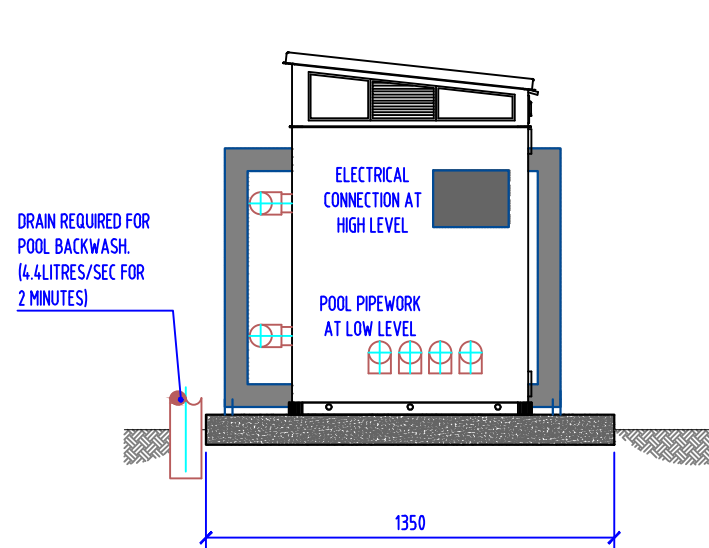

Plant Pod Elevation C-C
Scale 1-25

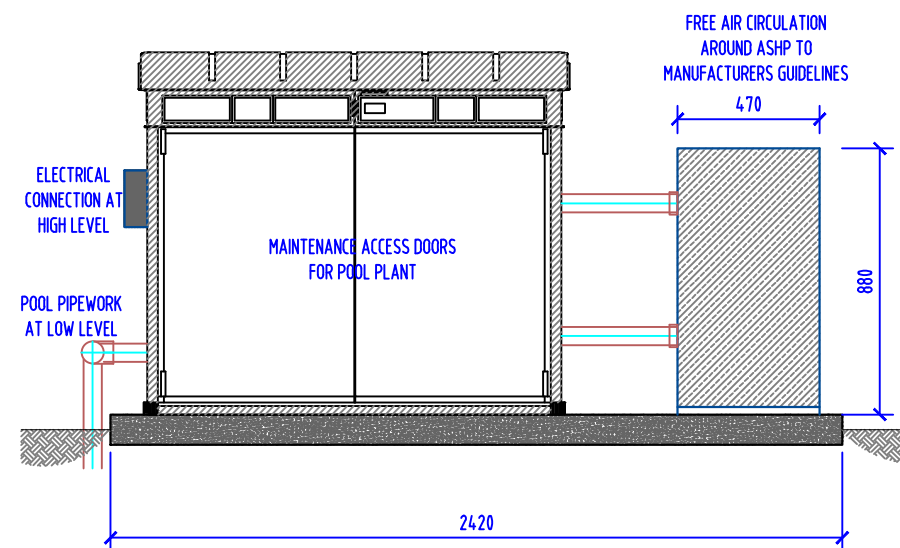

Plant Pod Elevation A-A
Scale 1-25

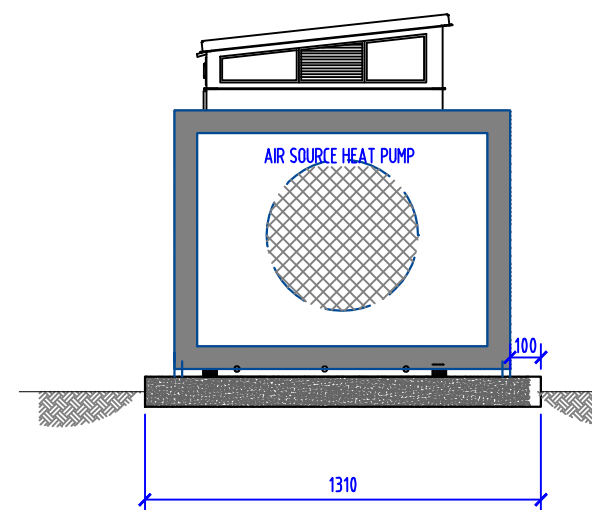

Plant Pod Elevation B-B
Scale 1-25

NOTES:
DO NOT SCALE THIS DRAWING.
ANY DISCREPANCIES TO BE CHECK ON SITE.

POOL FILTRATION SYSTEM REQUIRES LOCAL DRAIN CAPABLE OF TAKING BACKWASH FLOW OF 4.4LITRES / SECOND FOR A PERIOD OF 2 MINUTES (APPROXIMATELY FORTNIGHTLY). IF PROPERTY IS ON PRIVATE SEWAGE SYSTEM, A HOLDING TANK SYSTEM IS REQUIRED.

PIPE AND CONDUIT TRENCH FROM POOL TO PLANT LOCATION TO BE NO LONGER THAN 8.0m


TRENCH TO BE MINIMUM 600mm WIDE AND 650mm BELOW FINISHED GROUND LEVEL. SAND LINED TO PROTECT PIPES.

ELECTRICAL SUPPLY TO PLANT ROOM TO BE 2 x 16amp CEEFORM FOR FILTRATION AND HEAT PUMP.



Project Name and Address	
EVi 8 Pool	
Plant Layout	

Project EVi 8	Sheet 03
Date AUGUST 2022	
Scale 1:25 @ A3	

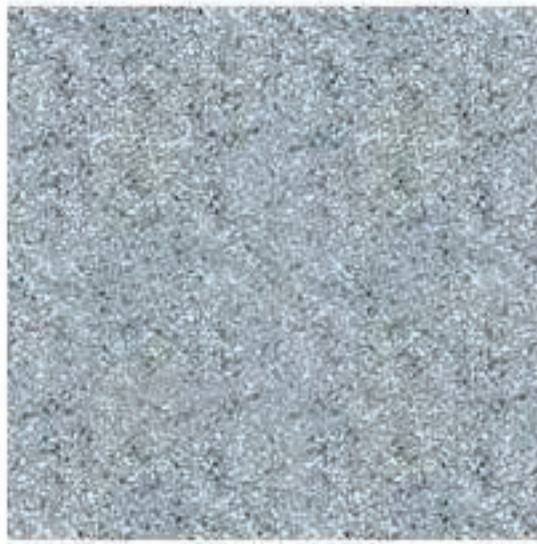

CONTEMPORARY ANTHRACITE GREY

Quietly assures, encouraging feelings of composure, steadiness and resilience.



