




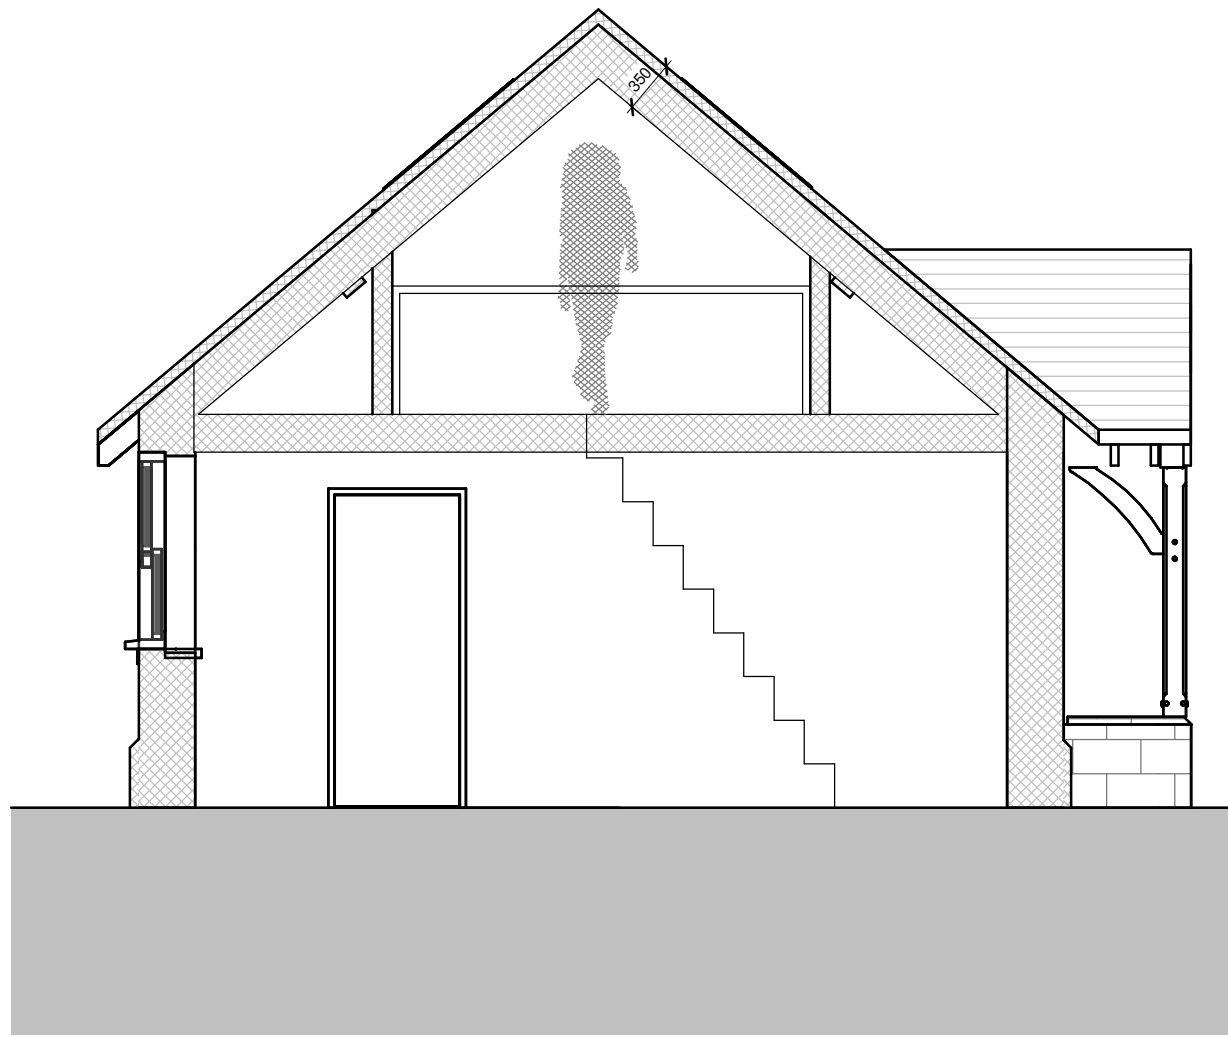



Section A-A
1 : 50

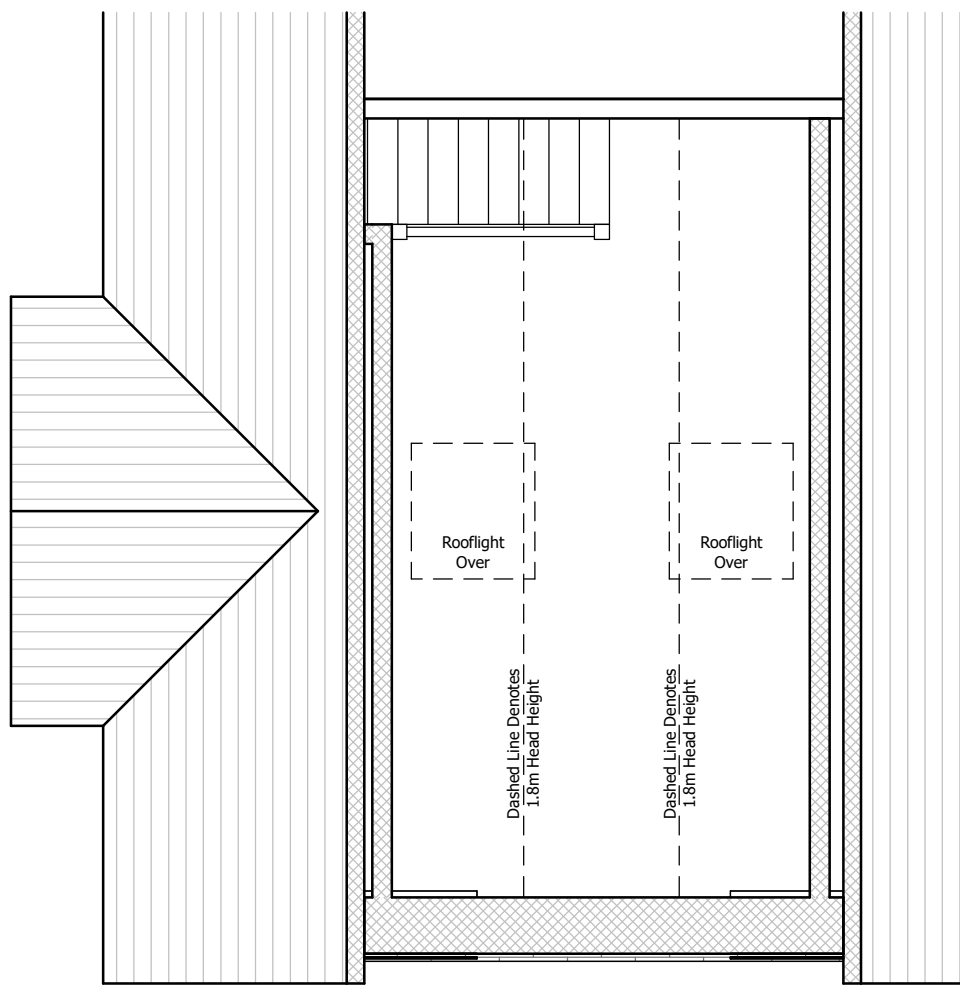

Mezzanine
1 : 50

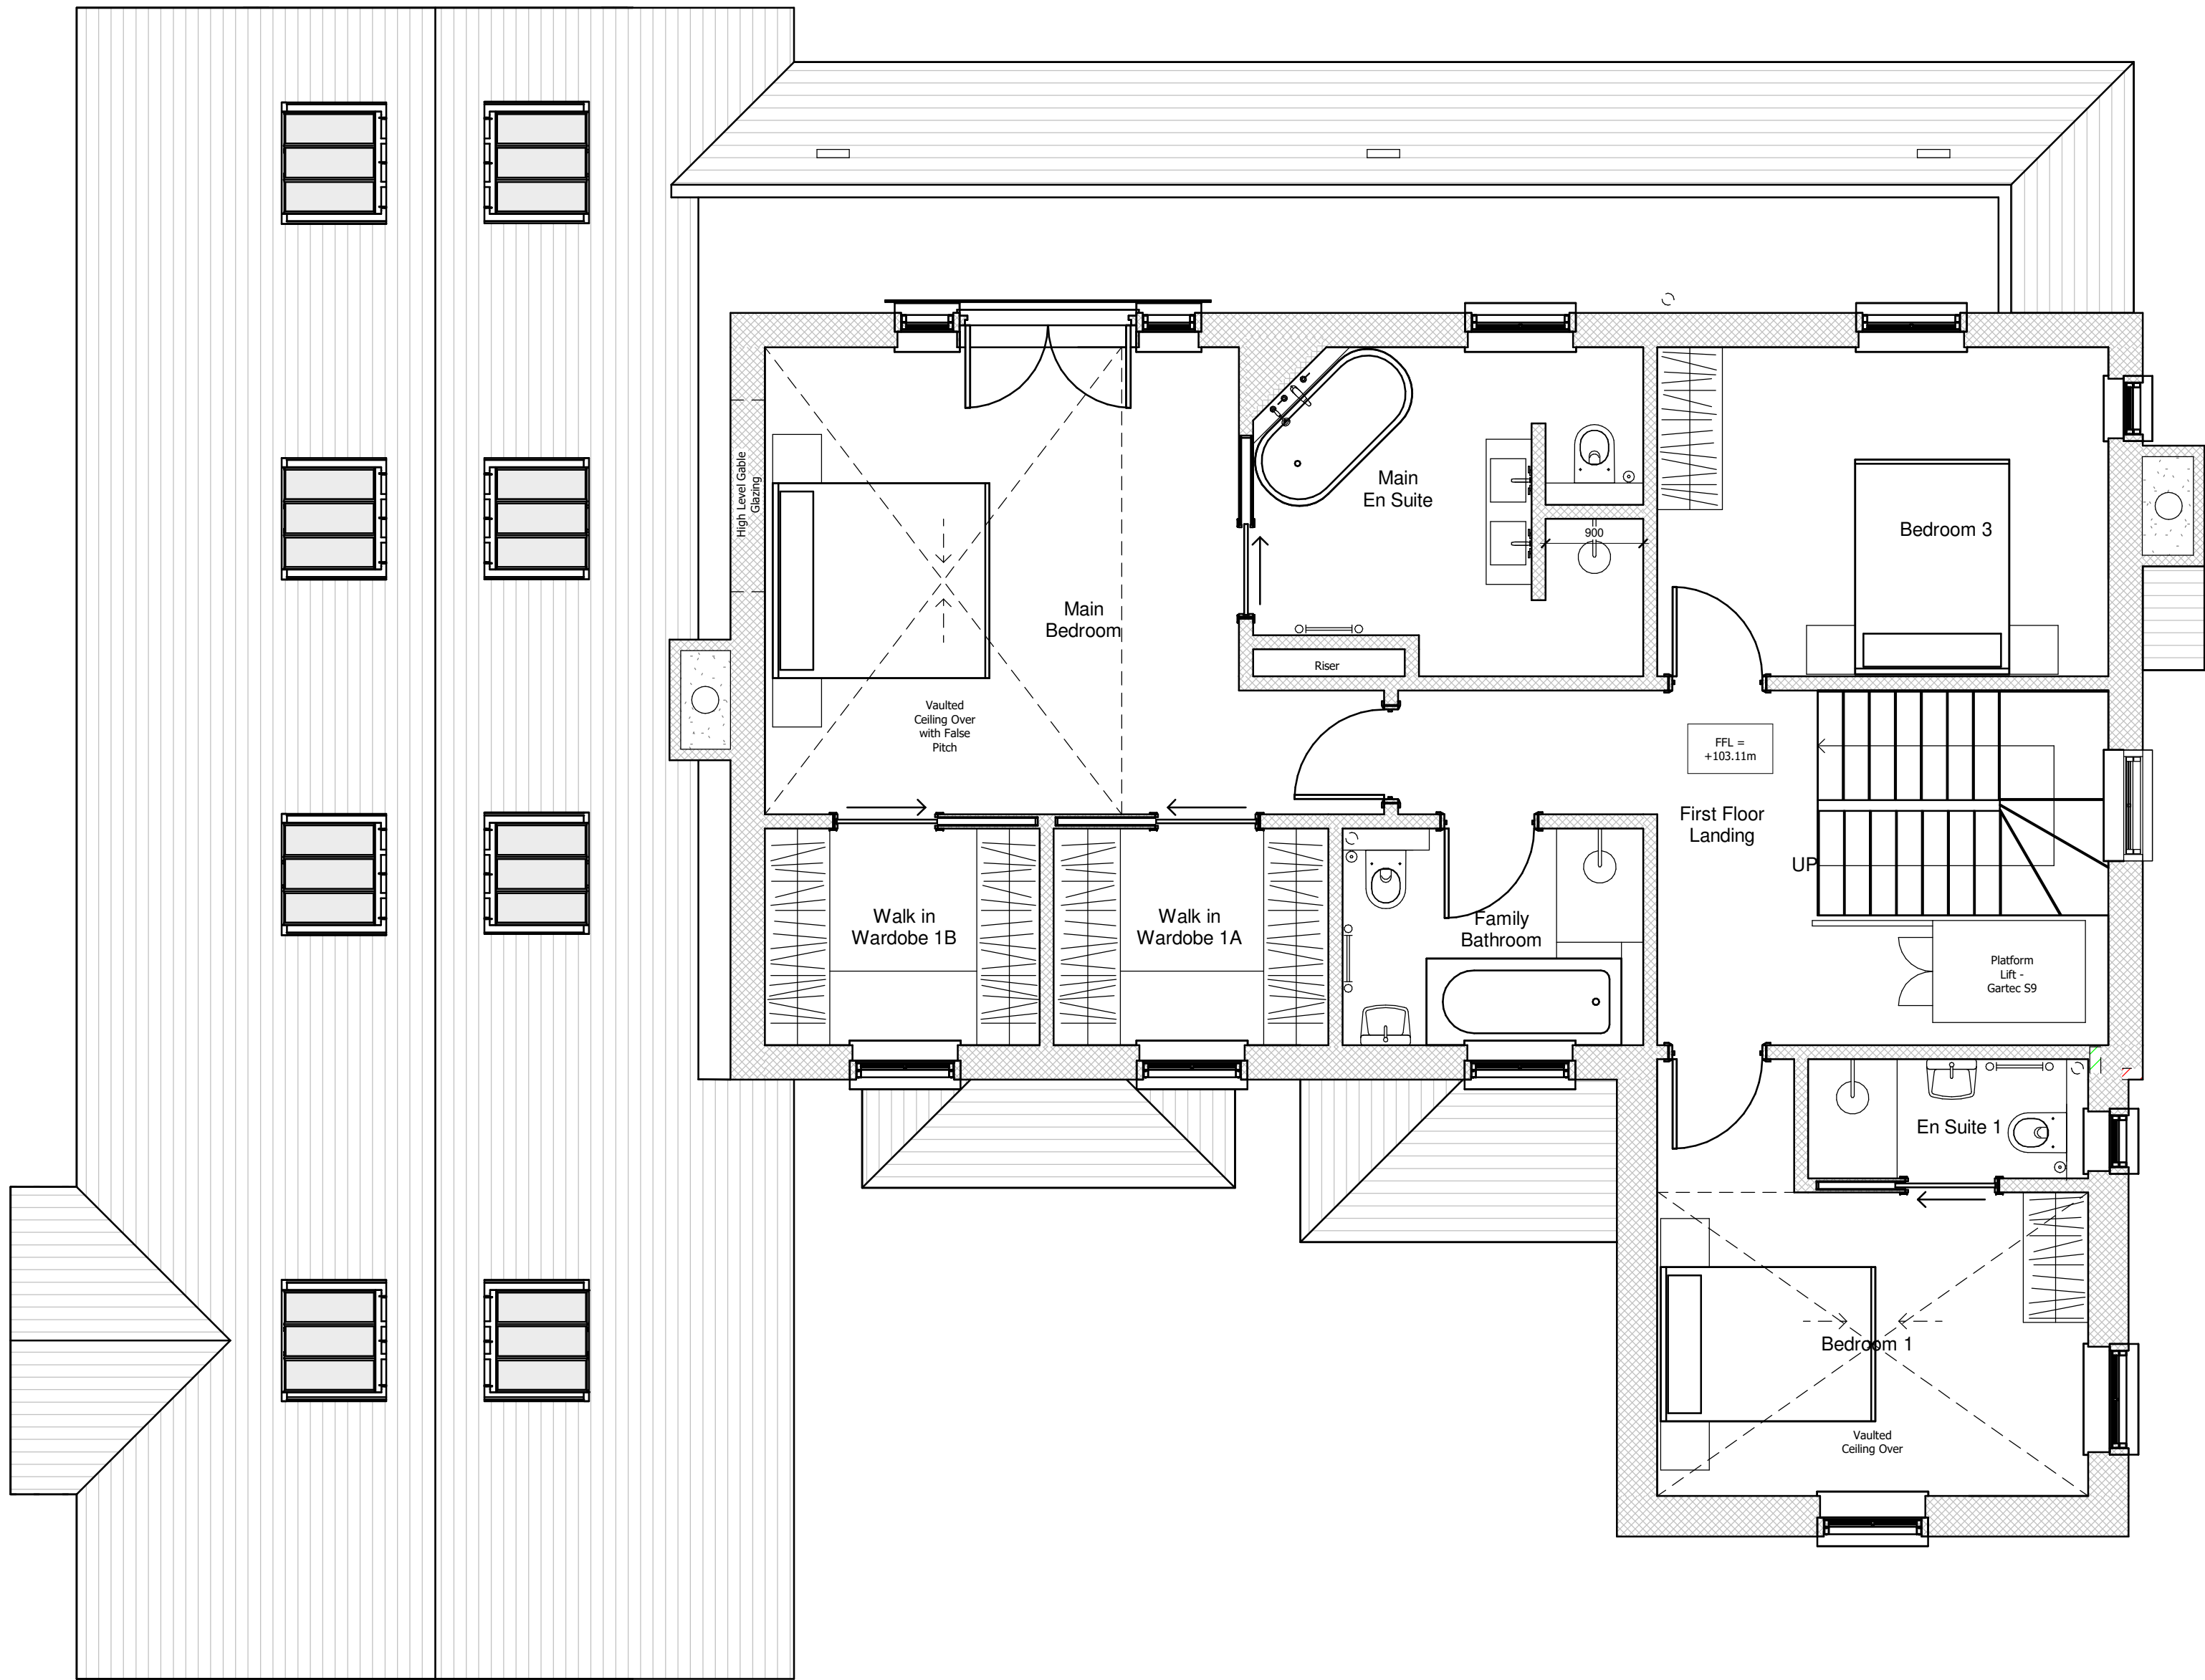

First Floor
1 : 50

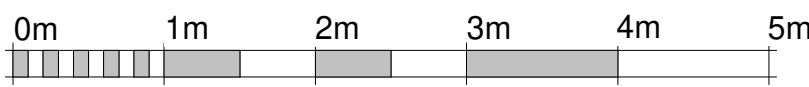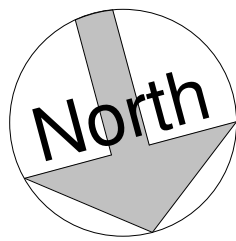

VISUAL SCALE 1:50 @ A1

REV.	DATE.	BY.	AMENDMENT.
------	-------	-----	------------

PLANNING

NOTES:
DO NOT SCALE OFF THIS DRAWING UNLESS FOR PLANNING PURPOSES.
CHECK ALL DIMENSIONS ON SITE BEFORE ANY WORK IS COMMENCED.
ALL GOODS MATERIALS AND WORKMANSHIP MUST CONFORM WITH CURRENT BUILDING REGULATIONS, BRITISH STANDARDS AND CODES OF PRACTICE.
COPYRIGHT OF THIS DRAWING IS RETAINED BY GOULD BAXTER AND IT MUST NOT BE REPRODUCED WITHOUT WRITTEN CONSENT.



2 Lucastes Mews, Paddockhall Road,
Haywards Heath,
West Sussex, RH16 1JE

(01444) 452604
hbg@goouldbaxter.co.uk
www.goouldbaxter.co.uk

CLIENT. Mr and Mrs R. Ohlson
PROJECT. Plot 1 - Townhouse Farm, Church Lane, Ardingly, West Sussex, RH17 6UR

DRAWING. First Floor and Mezzanine Plans - As Proposed
--

DATE. 17/12/24	SCALE AT A1. 1 : 50	DRAWN BY. SM
	CHECKED BY.	-

JOB NO. GH804	DRAWING NO. PL112	REV.
------------------	----------------------	------