




Existing Front Elevation

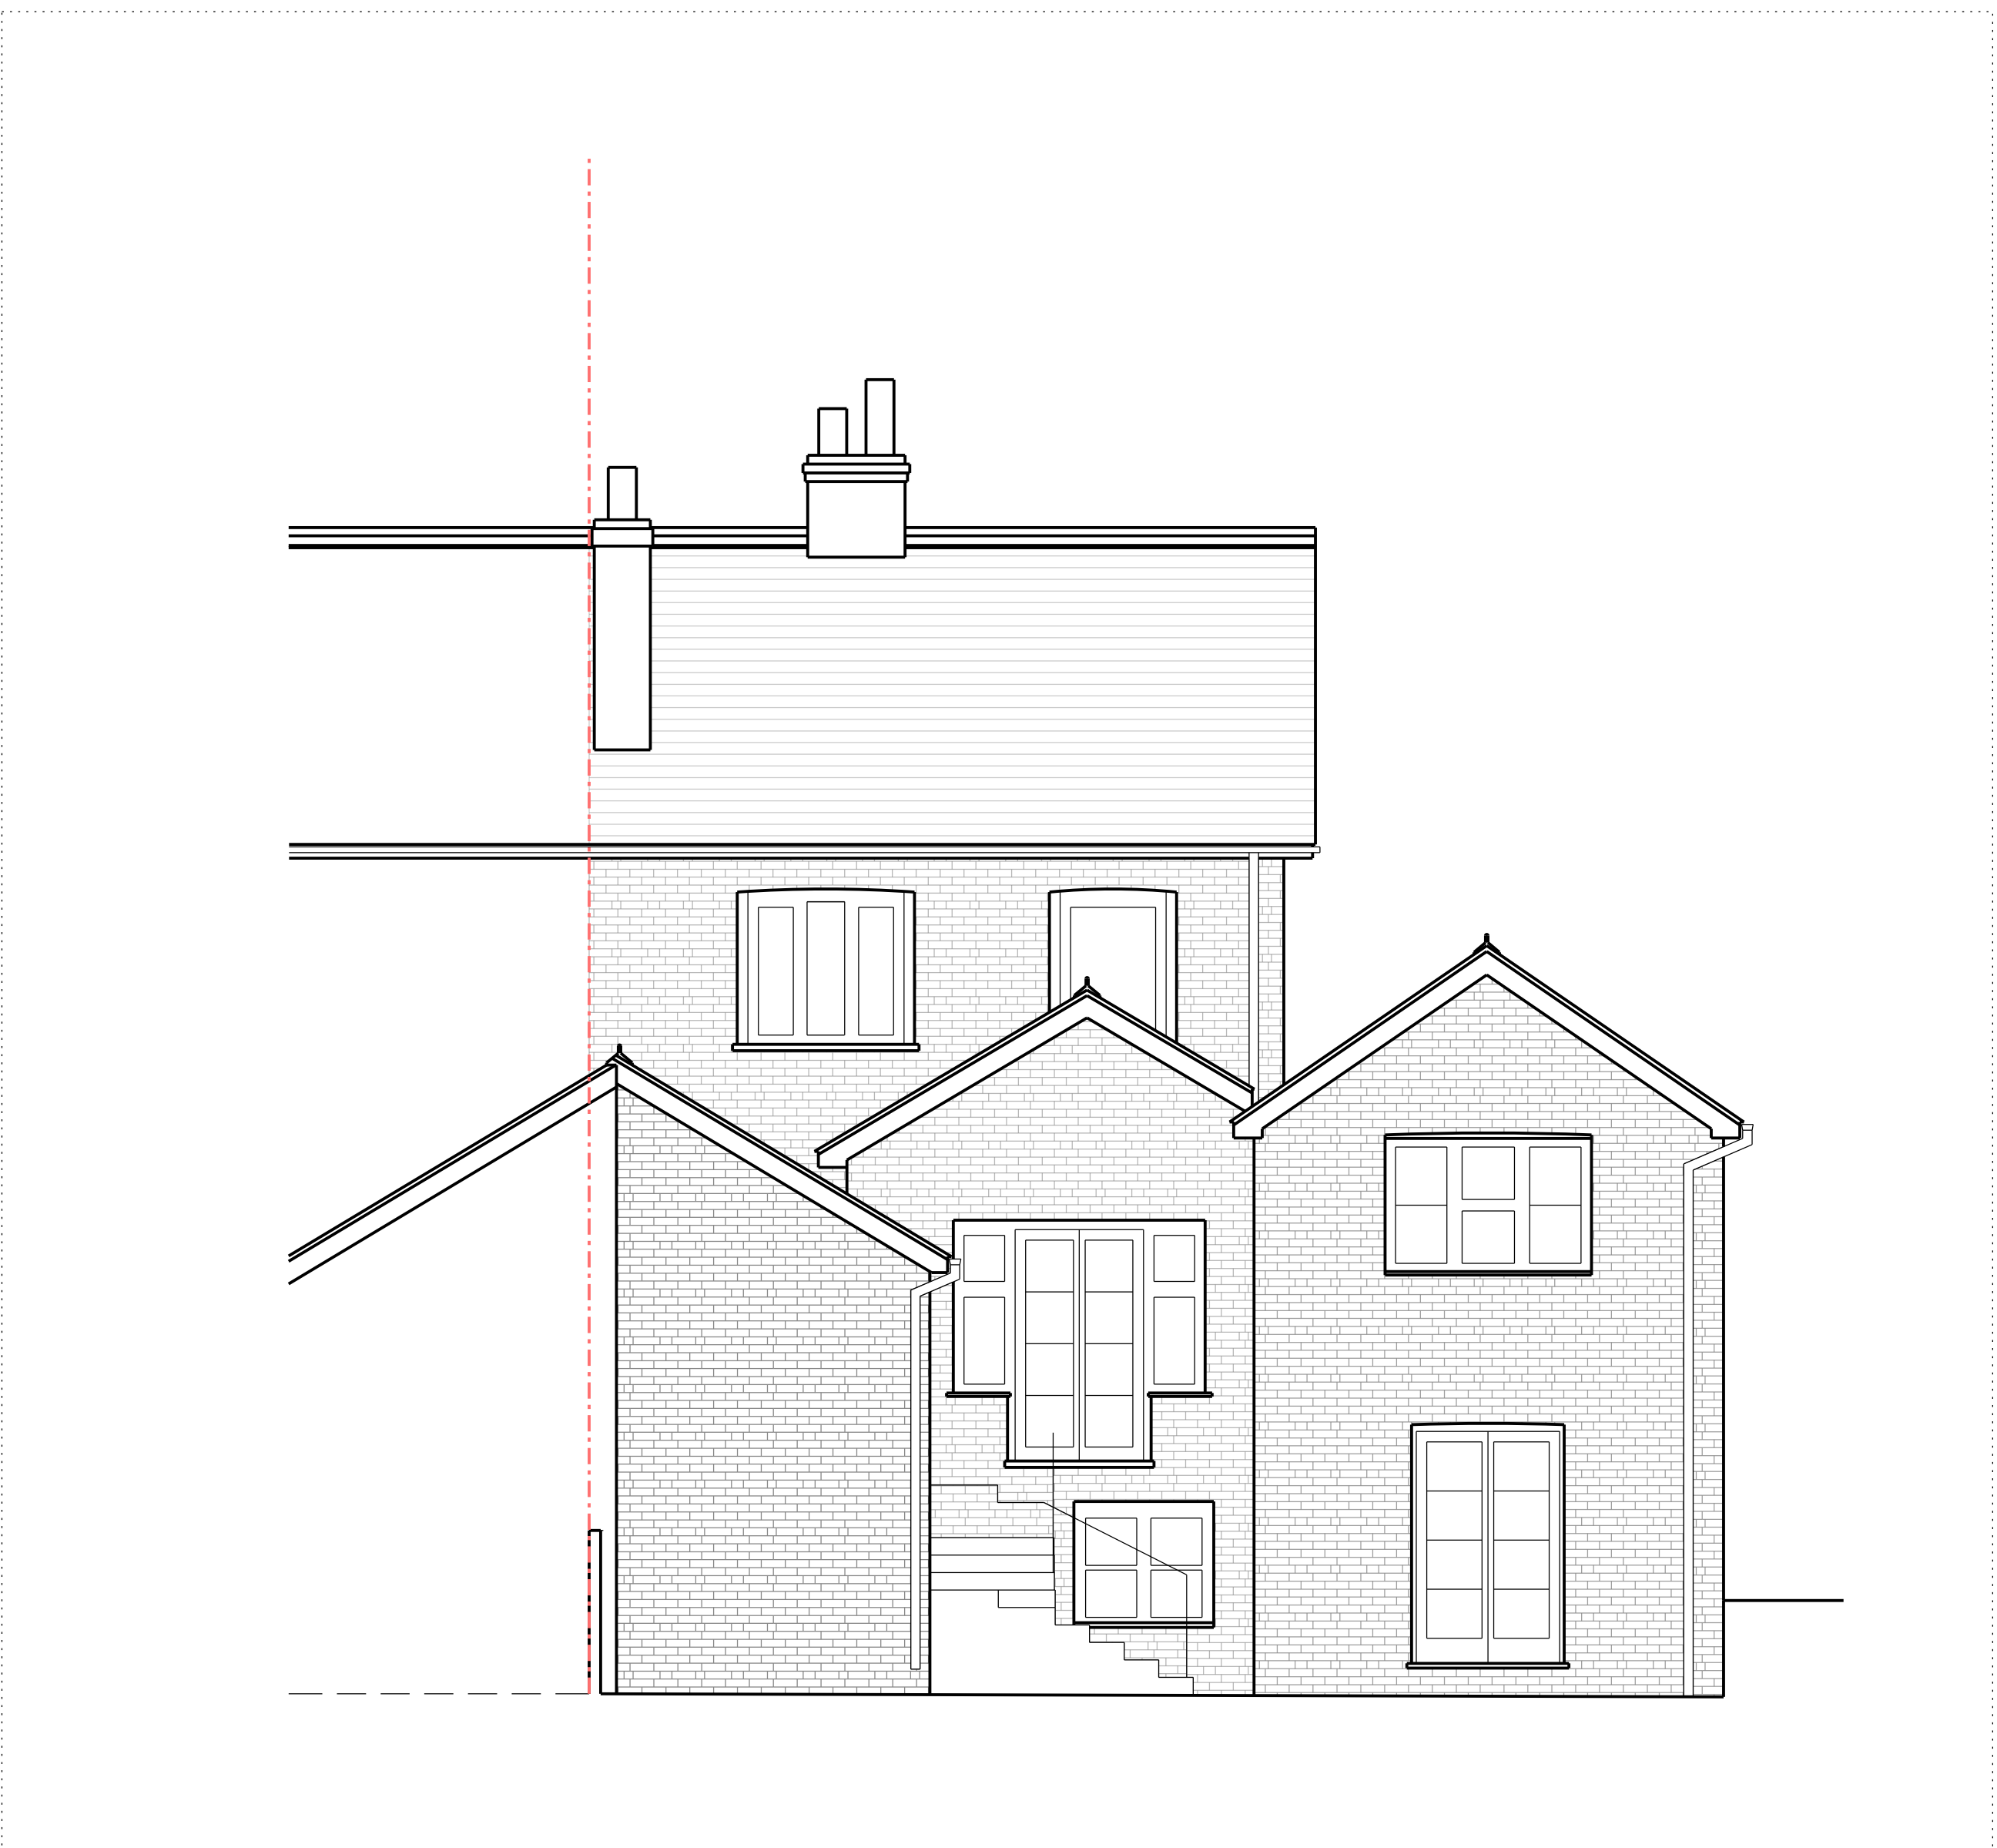

Existing Rear Elevation

KJC
architects

2 Grove Cottage
Old Watercress Walk
Carshalton SM5 3BD
+44 (0) 20 3745 4405

Lolanga
Snow Hill, Crawley, RH10 3EE


Existing Elevations Front & Rear

INFORMATION 1:50@A1 or 1:100@A3

Project No	Type	Blg	Number	Zone/Lvl	Rev
2549	E	01	0020	ZNO	00



North

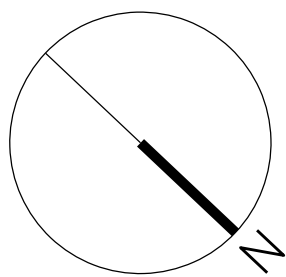

Notes:

1. Do not scale
2. Contractor to Check all dimensions and report omissions and errors to the Architect

01: Issued to planning
No: Revision

16.10.25 MN : KJC
Date Initial Chkd