


Apartment Type: B4-2BA1		
Area	70.17m²	755ft²
Floor areas measured to face of structure. Areas below 1.5m height excluded.		
Area	70.17m²	755ft²
Floor areas measured to face of finish. Areas below 1.5m height excluded.		

Apartment Type: B4-1BA2		
Area	50.16m²	540ft²
Floor areas measured to face of structure. Areas below 1.5m height excluded.		
Area	50.16m²	540ft²
Floor areas measured to face of finish. Areas below 1.5m height excluded.		

Apartment Type: B4-2BA1		
Area	70.17m²	755ft²
Floor areas measured to face of structure. Areas below 1.5m height excluded.		
Area	70.17m²	755ft²
Floor areas measured to face of finish. Areas below 1.5m height excluded.		

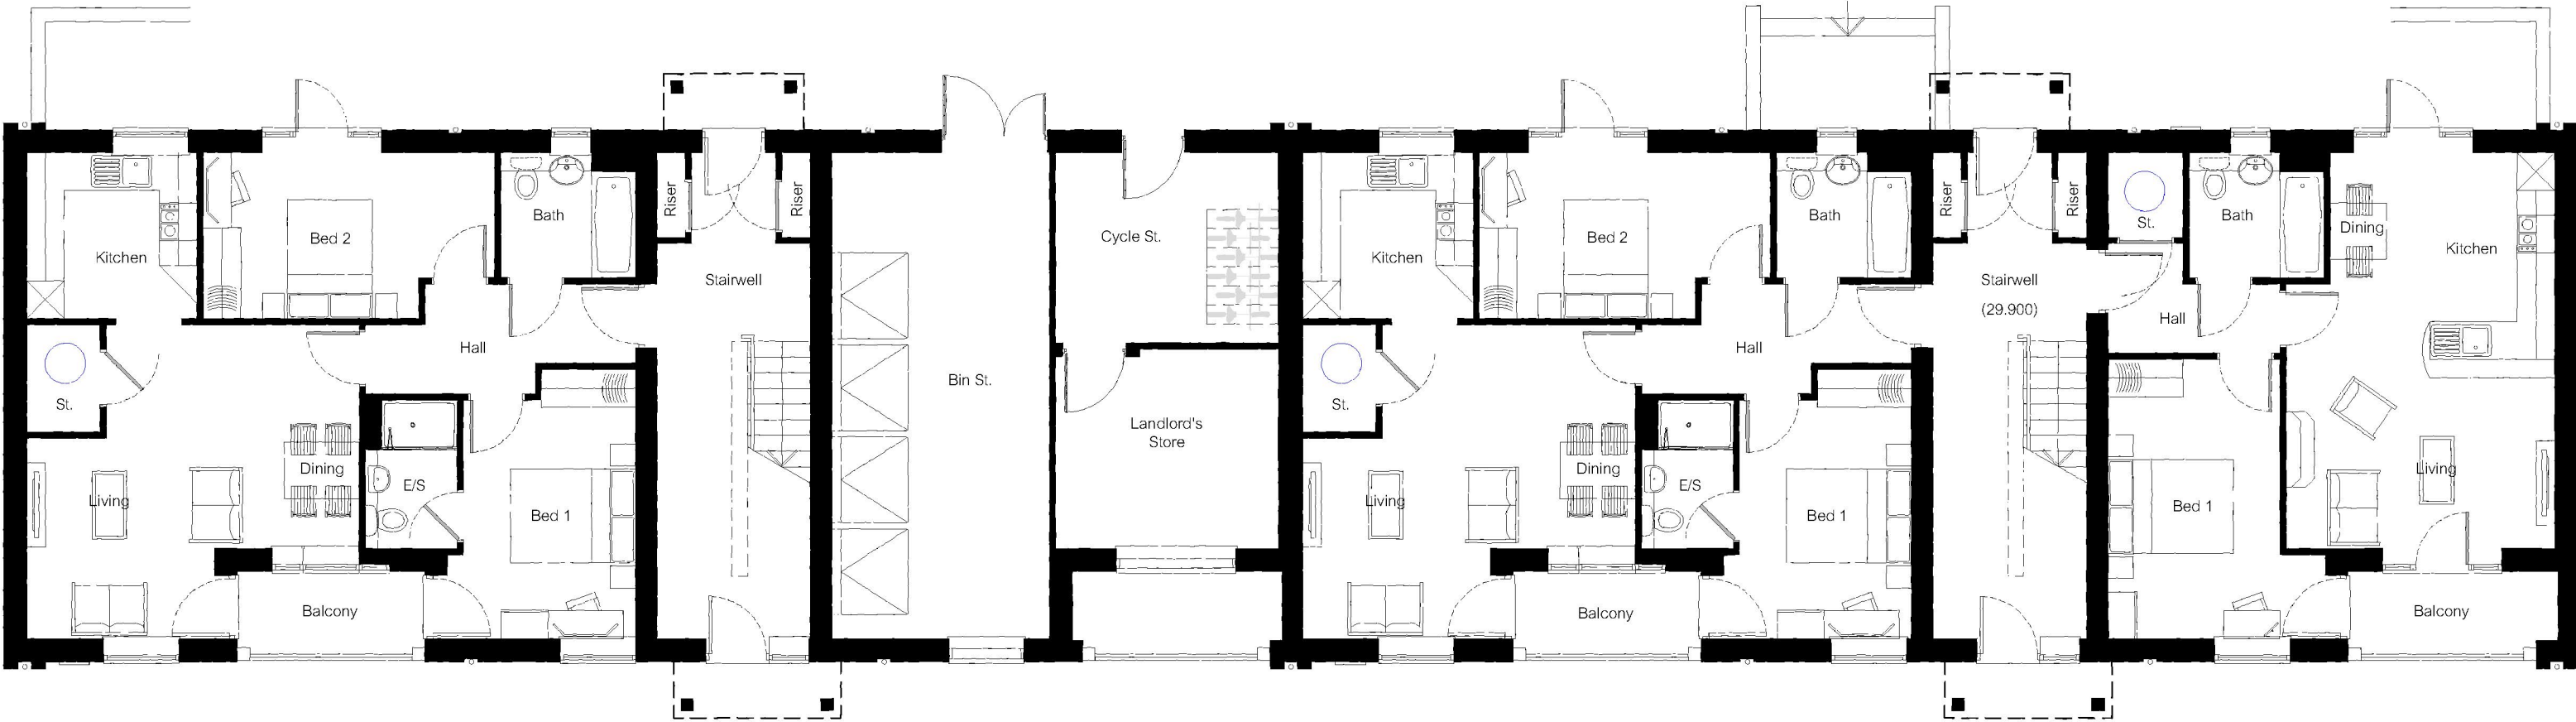

Ground Floor Plan