


Apartment Type: B7-2BA1		
Area	70.17m ²	755ft ²
Floor areas measured to face of structure. Areas below 1.5m height excluded.		
Area	70.17m ²	755ft ²
Floor areas measured to face of finish. Areas below 1.5m height excluded.		

Apartment Type: B7-1BA2		
Area	50.16m ²	540ft ²
Floor areas measured to face of structure. Areas below 1.5m height excluded.		
Area	50.16m ²	540ft ²
Floor areas measured to face of finish. Areas below 1.5m height excluded.		

Apartment Type: B7-2BA1		
Area	70.17m ²	755ft ²
Floor areas measured to face of structure. Areas below 1.5m height excluded.		
Area	70.17m ²	755ft ²
Floor areas measured to face of finish. Areas below 1.5m height excluded.		

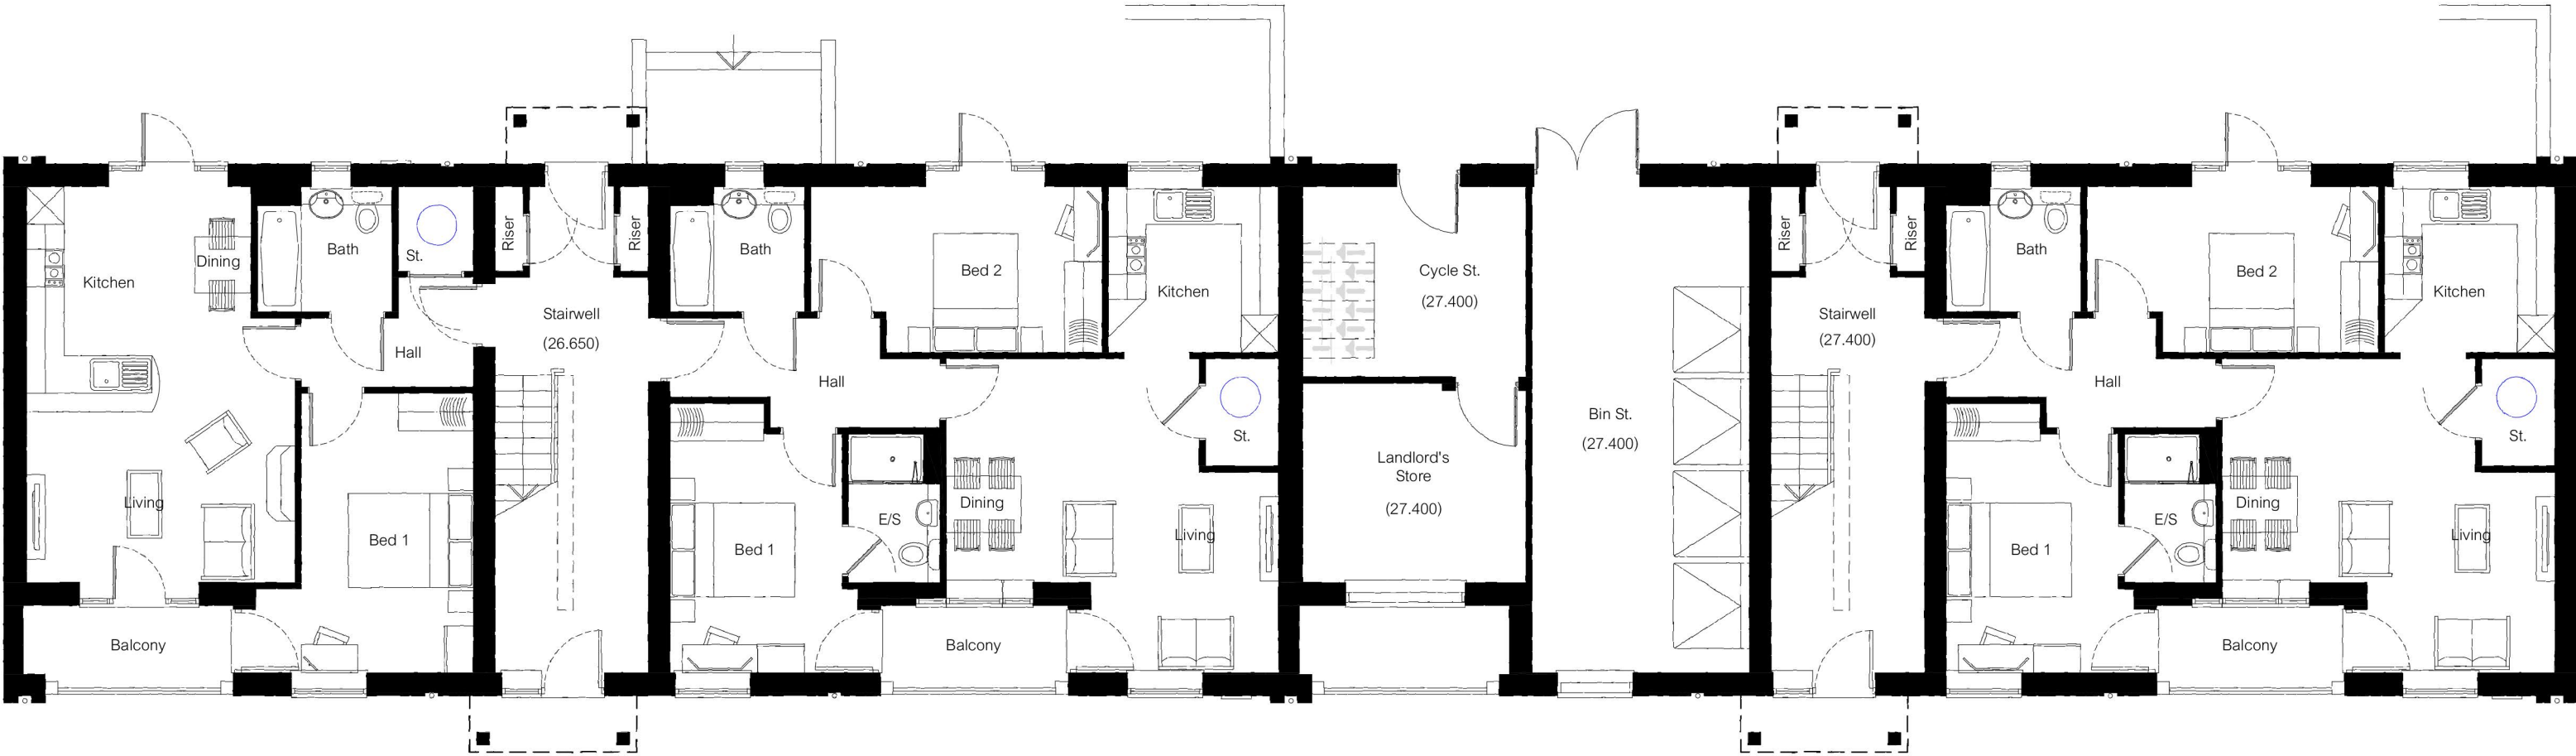

Ground Floor Plan