


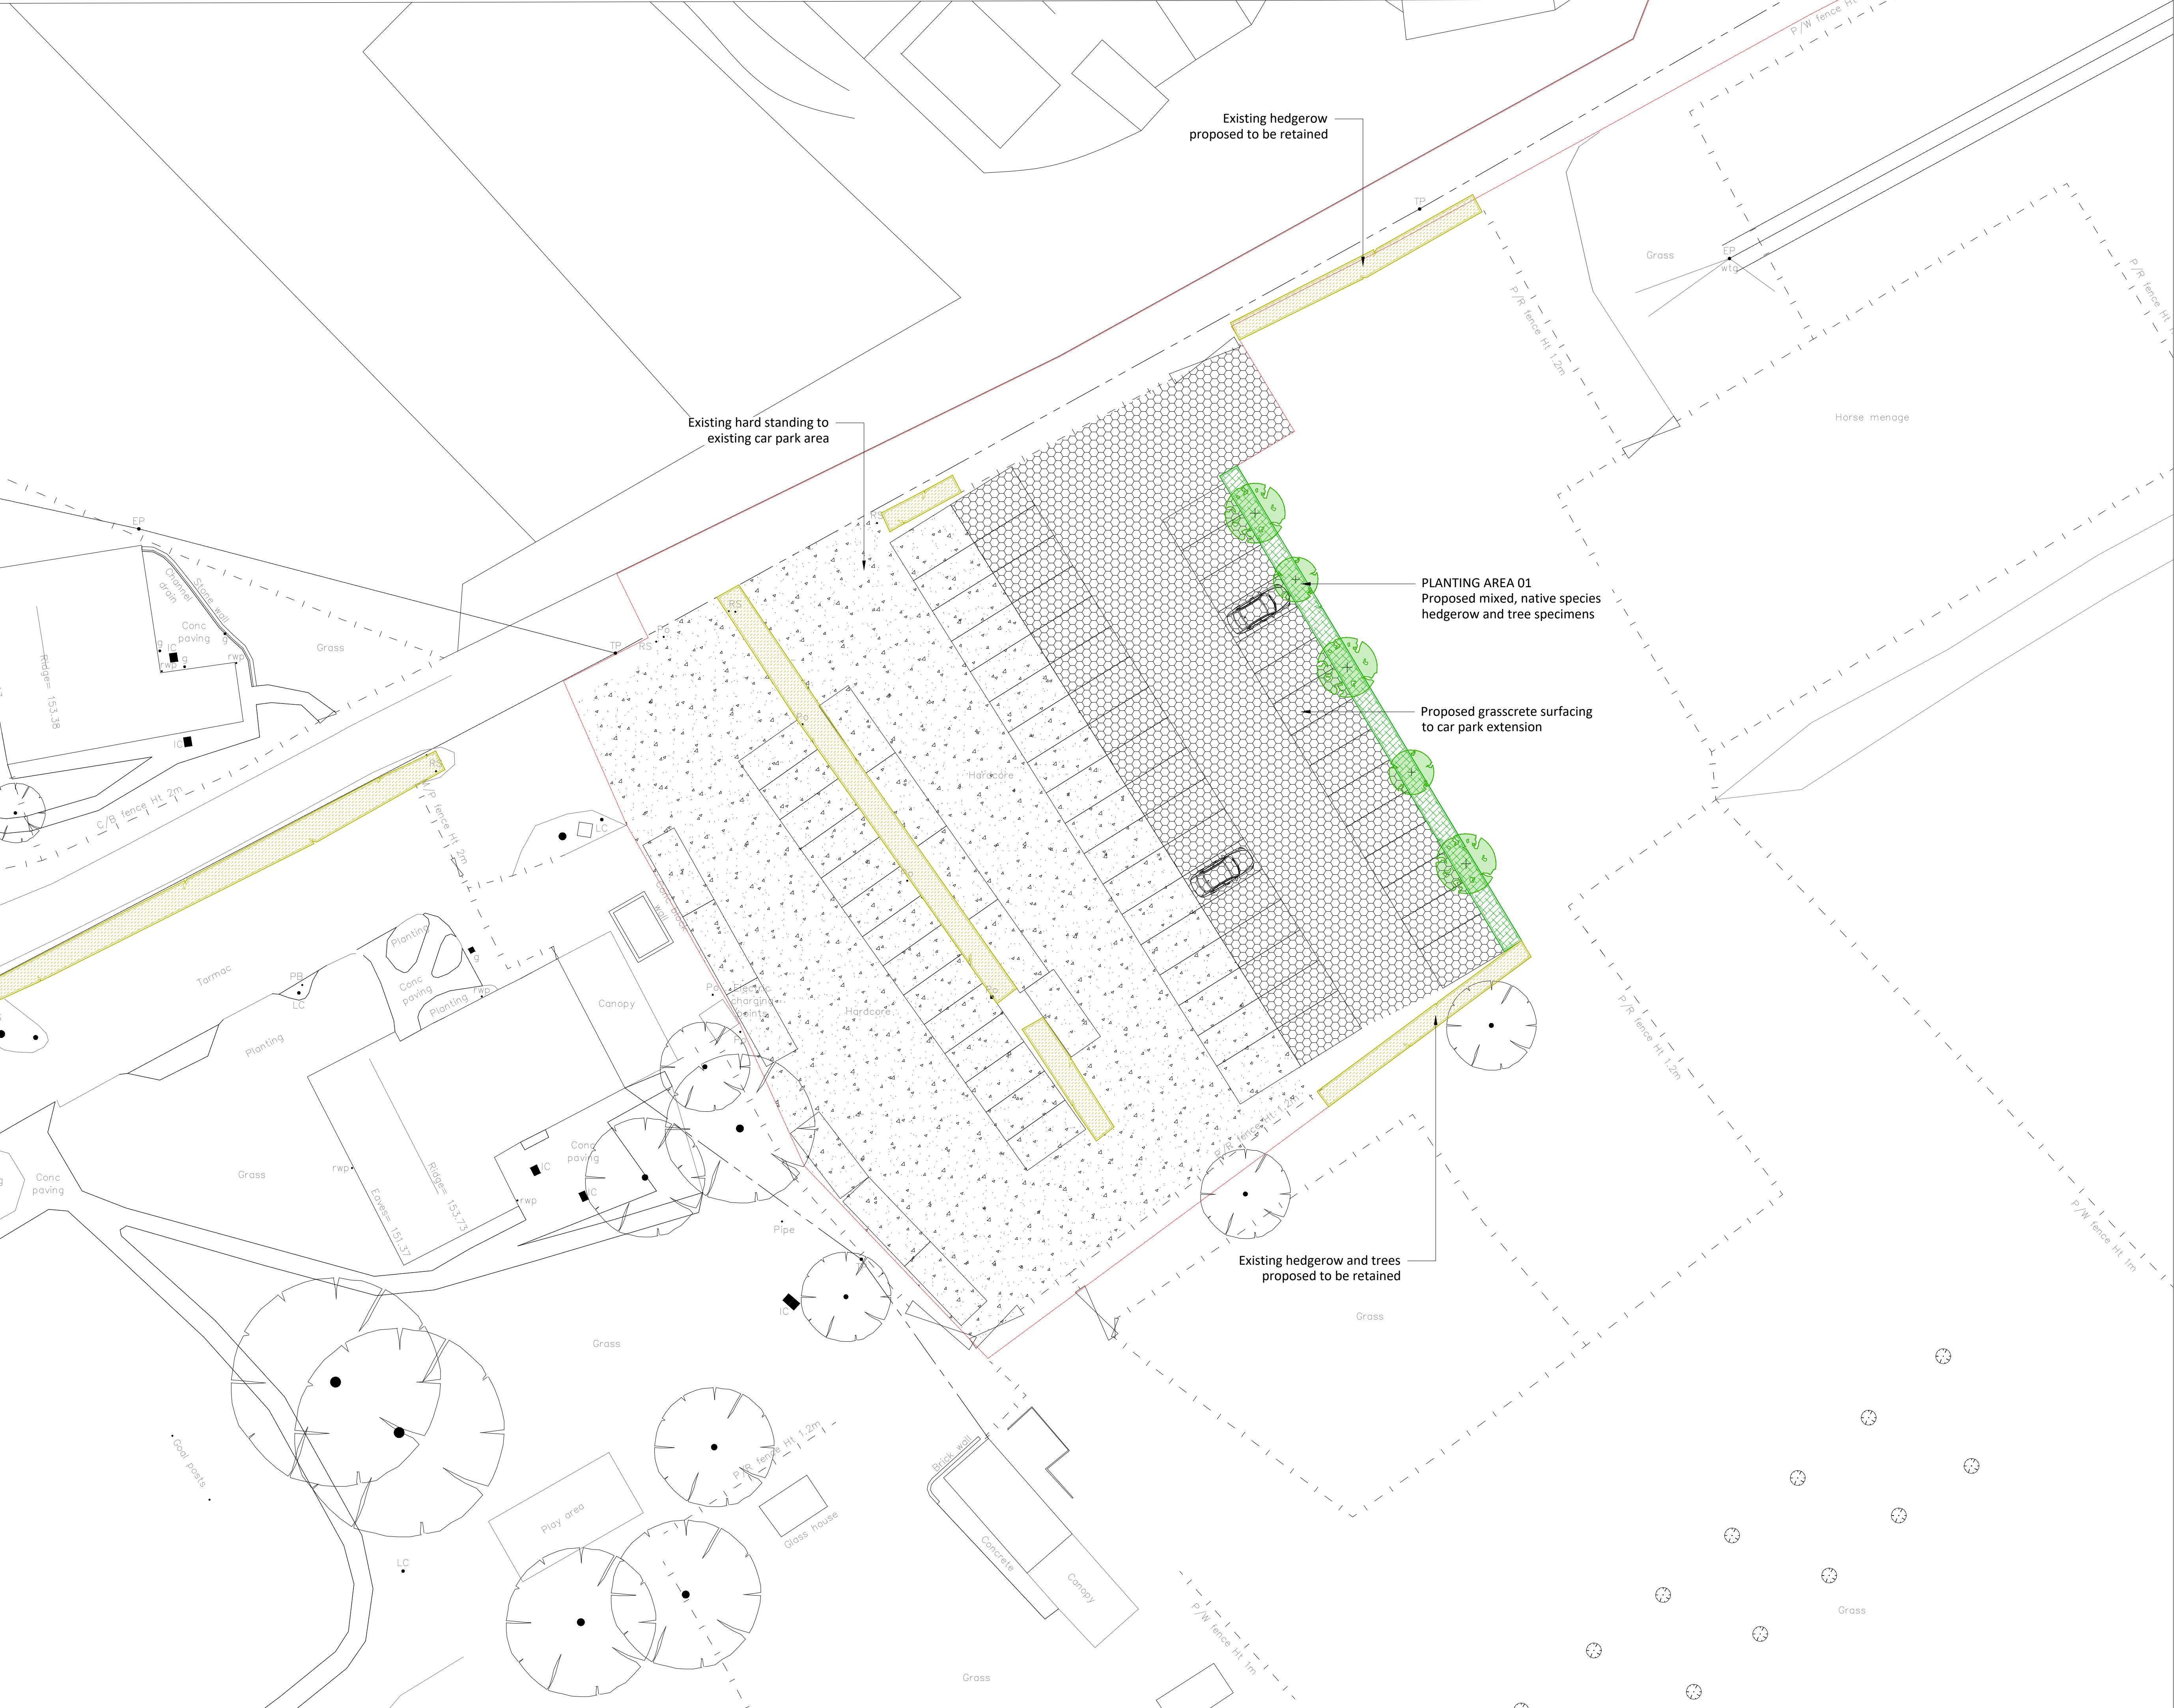

Existing Loose Stone Surfacing

Proposed Grasscrete Surfacing
Proposed grasscrete surfacing to car park extension. Refer to KM Architecture for full details.

Existing Hedgerows to be Retained
Existing hedgerows to be retained and protected within the proposed development scheme.

Proposed Tree Planting
Proposed medium [10-15m ht mature height / spread] tree specimens: 10-12 cm Girth Size / 3.0-3.5m height / 1.75-2.0m Clear Stem / Standard Selected Stock. Trees to be supplied and planted in accordance with BS 8545: 2014 Trees: from nursery to independence in the landscape: Recommendations.

Proposed Tree Planting
Proposed small < 10m ht mature height / spread tree specimens: 10-12 cm Girth Size / 3.0-3.5m height / 1.75-2.0m Clear Stem / Standard Selected Stock. Trees to be supplied and planted in accordance with BS 8545: 2014 Trees: from nursery to independence in the landscape: Recommendations.

Proposed Mixed, Native Species Hedgerow Planting
Proposed mixed, native species hedgerow shrub planting to be 2 no. staggered row @ 300 - 400mm apart, shrubs to be spaced @ 400mm centres.

REV	DESCRIPTION	DATE	INITIALS

Ramsay & Co

Landscape Architecture

The Studio, 68 Cuckfield Road, Hurstpierpoint, West Sussex, BN9 9SB
T: 01273 834 198 M: 07973 770047 E: landscape@ramsayandco.com

Project Title:

Philpots Manor School, West Hoathly, RH19 4PR

Drawing Title:

Soft Landscape Layout

Scale:

1:200@A1

Drawn:

AR

Date:

13-08-26

Drawing Number:

RC0630 / 01

Revision:

00