


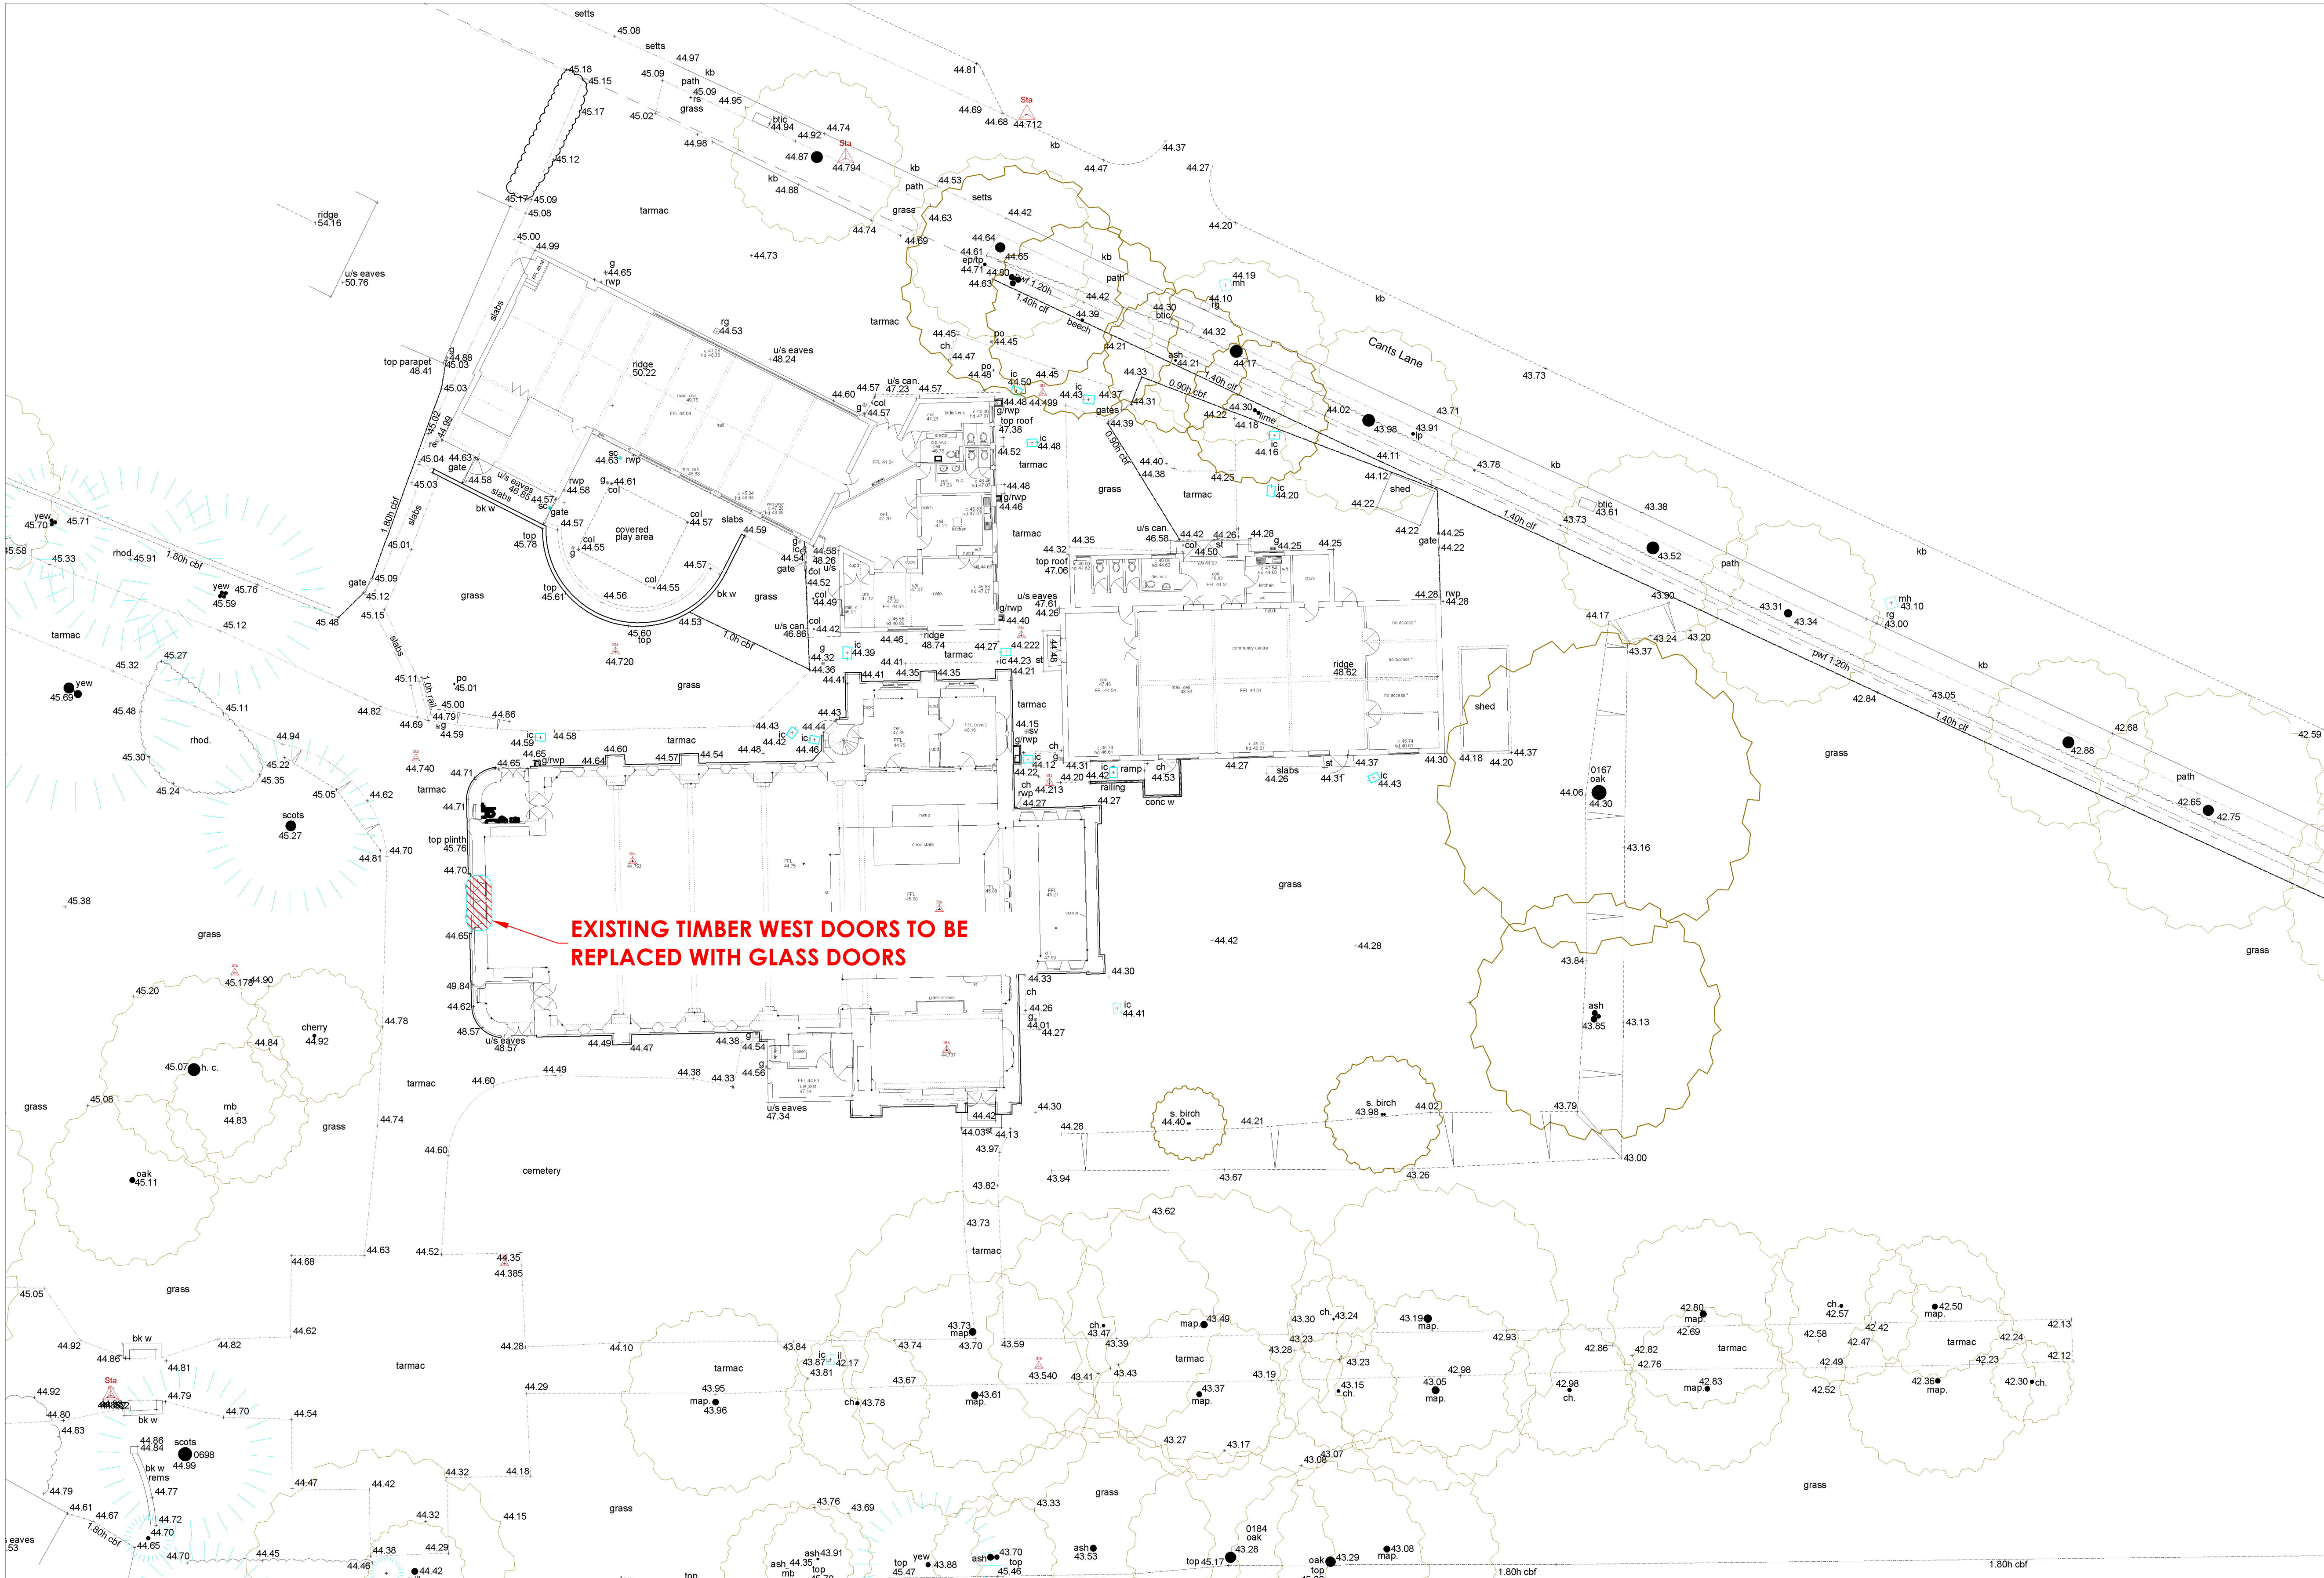

Notes:

A	FIRST ISSUE	APS	22/7/25
---	-------------	-----	---------

REV:	DESCRIPTION:	BY:	DATE:
STATUS: PLANNING APPLICATION			

A P Sherlock Associates Ltd.
17 Wykeham Way
Burgess Hill
West Sussex RH15 0HE
T 01444 232 718

CLIENT:	ST ANDREWS PCC ST ANDREWS CHURCH 2A CANTS LANE BURGESS HILL
ARCHITECT:	NA

SITE: ST ANDREWS CHURCH			
TITLE: WEST DOORS			
SCALE AT A1: 1:200	DATE: 22/7/25	DRAWN: APS	CHECKED: APS
PROJECT NO: ASA 046	DRAWING NO: 001	REVISION: A	