


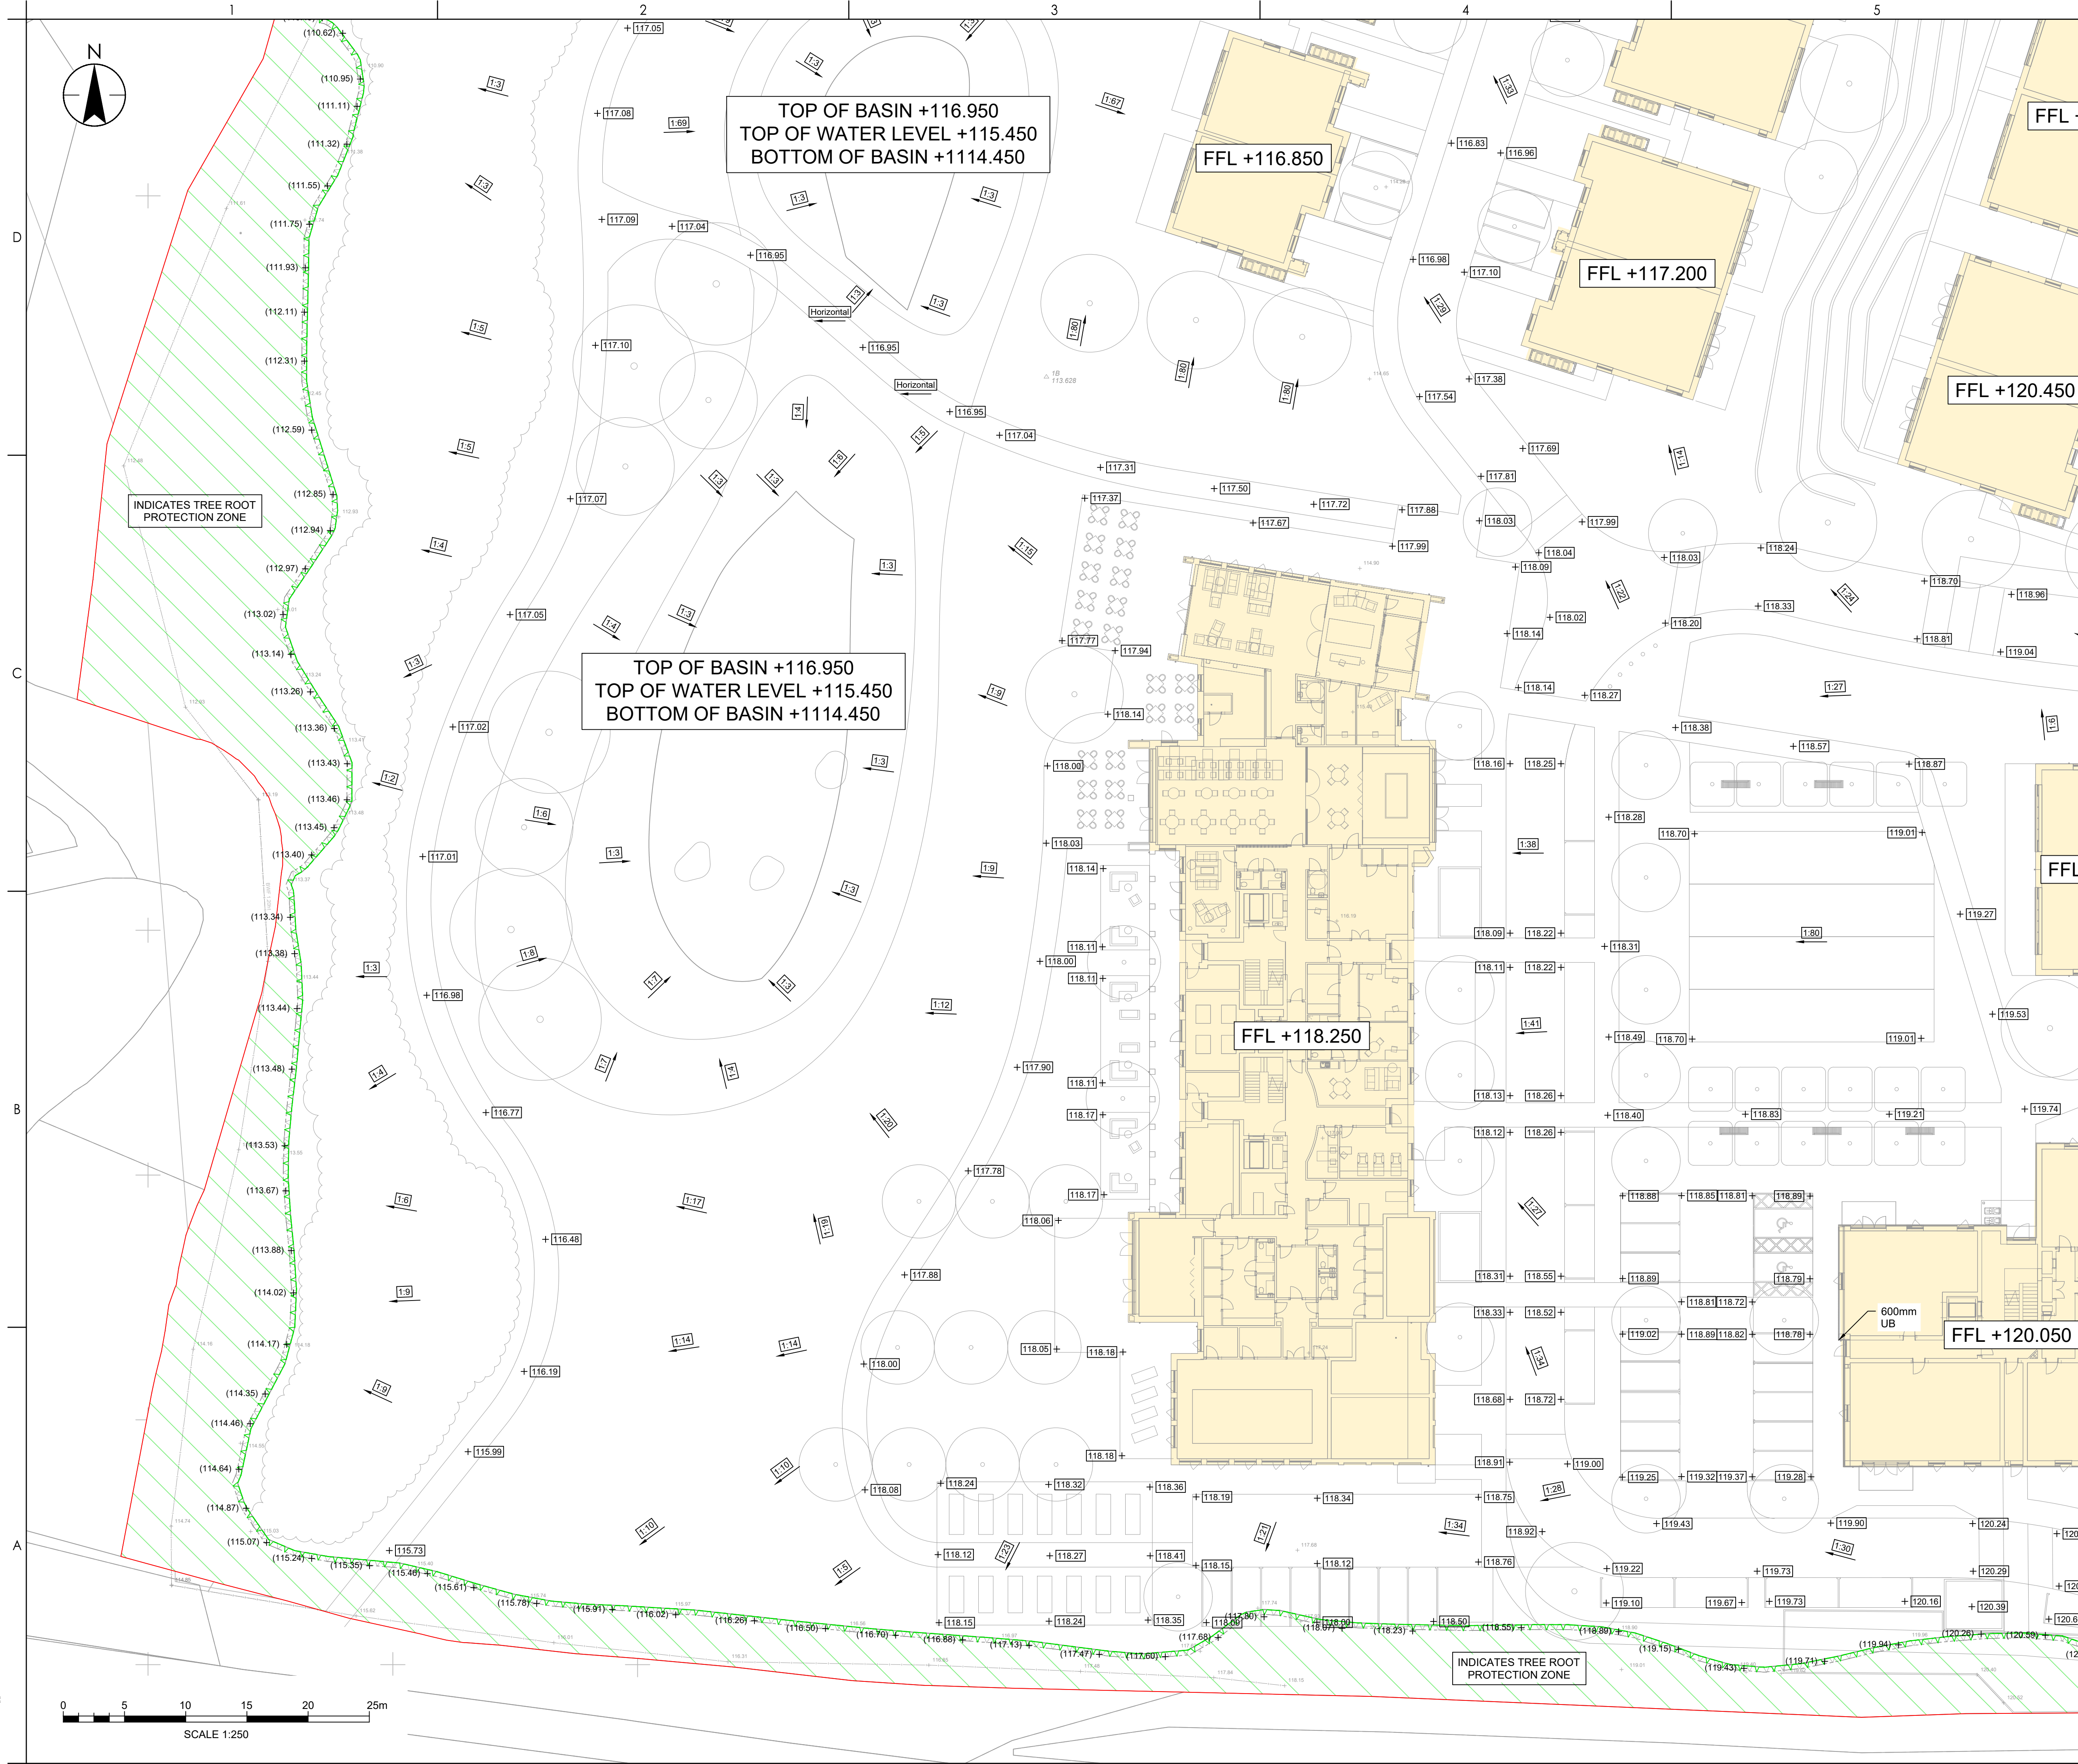

Copyright Reserved

The Copyrights to all designs and drawings are the property of Stantec UK Ltd. Reproduction or use for any purpose other than that authorised by Stantec is forbidden.

The Contractor shall verify and be responsible for all dimensions. DO NOT scale the drawing. Any errors or omissions shall be reported to Stantec without delay.

Colour Disclaimer

This drawing has been documented in colour. This drawing is required to be printed in colour. Failure to do so may result in loss of information. Black and white printing may be used if specific black and white documents have been obtained from Stantec.

- NOTES
- All dimensions are to be checked on site before the commencement of works. Any discrepancies are to be reported to the Architect & Engineer for verification. Figured dimensions only are to be taken from this drawing.
 - The DWG file is issued for the purposes of coordination only and do not represent formal drawing issue and are not to be reprinted in any form. Formal issue of drawings is via DWF, Adobe PDF files and/or hard copies and their associated information issue sheets.
 - Note that all care has been taken with the export of DWG files and their content, but we recommend that you make due dimensional checks before using any DWG file information. Any errors found are to be reported to Stantec immediately.
 - All levels are shown in metres above Ordnance Datum (m AOD).
 - In the event of any contradiction between this drawing and the specification, then the contractor shall seek clarification from the engineer before proceeding.
 - Refer to landscape architects drawings for extent of external surfaces and kerbing.
 - The landscape architect / architect is responsible for providing setting out of the proposed site layout.
 - The works on site affect statutory undertakers apparatus, where the contractor is required to verify the location and depth of all such apparatus prior to commencement of work and to take any precautions necessary when working in the vicinity of apparatus.

NOTE A
Proposed spot levels have been determined from tie in levels provided by Maltby Land Surveys Ltd dated July 2021. The contractor is responsible for the coordination of the off-site tie in levels and to advise Stantec of any variations/discrepancies

NOTE B
Prior to commencement of remediation/overlay works the contractor is to undertake a full service/utilities scan to establish details of existing utilities in the vicinity of the works. The contractor is responsible for the co-ordination/alterations of such utilities with the proposed works.

NOTE C
Level threshold has been assumed around the building footprint. Architect / Landscape Architect to confirm whether there are any requirements for a 150mm step to be introduced from the door thresholds down to external levels.

PD1 FIRST ISSUE	BM	JM	07.08.2026
Issued/Revision	By	Appd	DD.MM.YYYY
	BM	JM	07.08.2026
	Dwn.	Dsgn.	Chkd.
			DD.MM.YYYY

Issue Status

S2 - FOR INFORMATION

This document is suitable only for the purpose noted above. Use of this document for any other purpose is not permitted.

Client/Project Logo

Client/Project
RANGFORD VILLAGES

KINGSCOTE PLACE

Title
SITE LEVEL PLAN

SHEET 1 OF 4

Project No. 26364	Scale 1:250
Revision P01	Drawing No. 26364-STN-XX-XX-DR-C-7250