


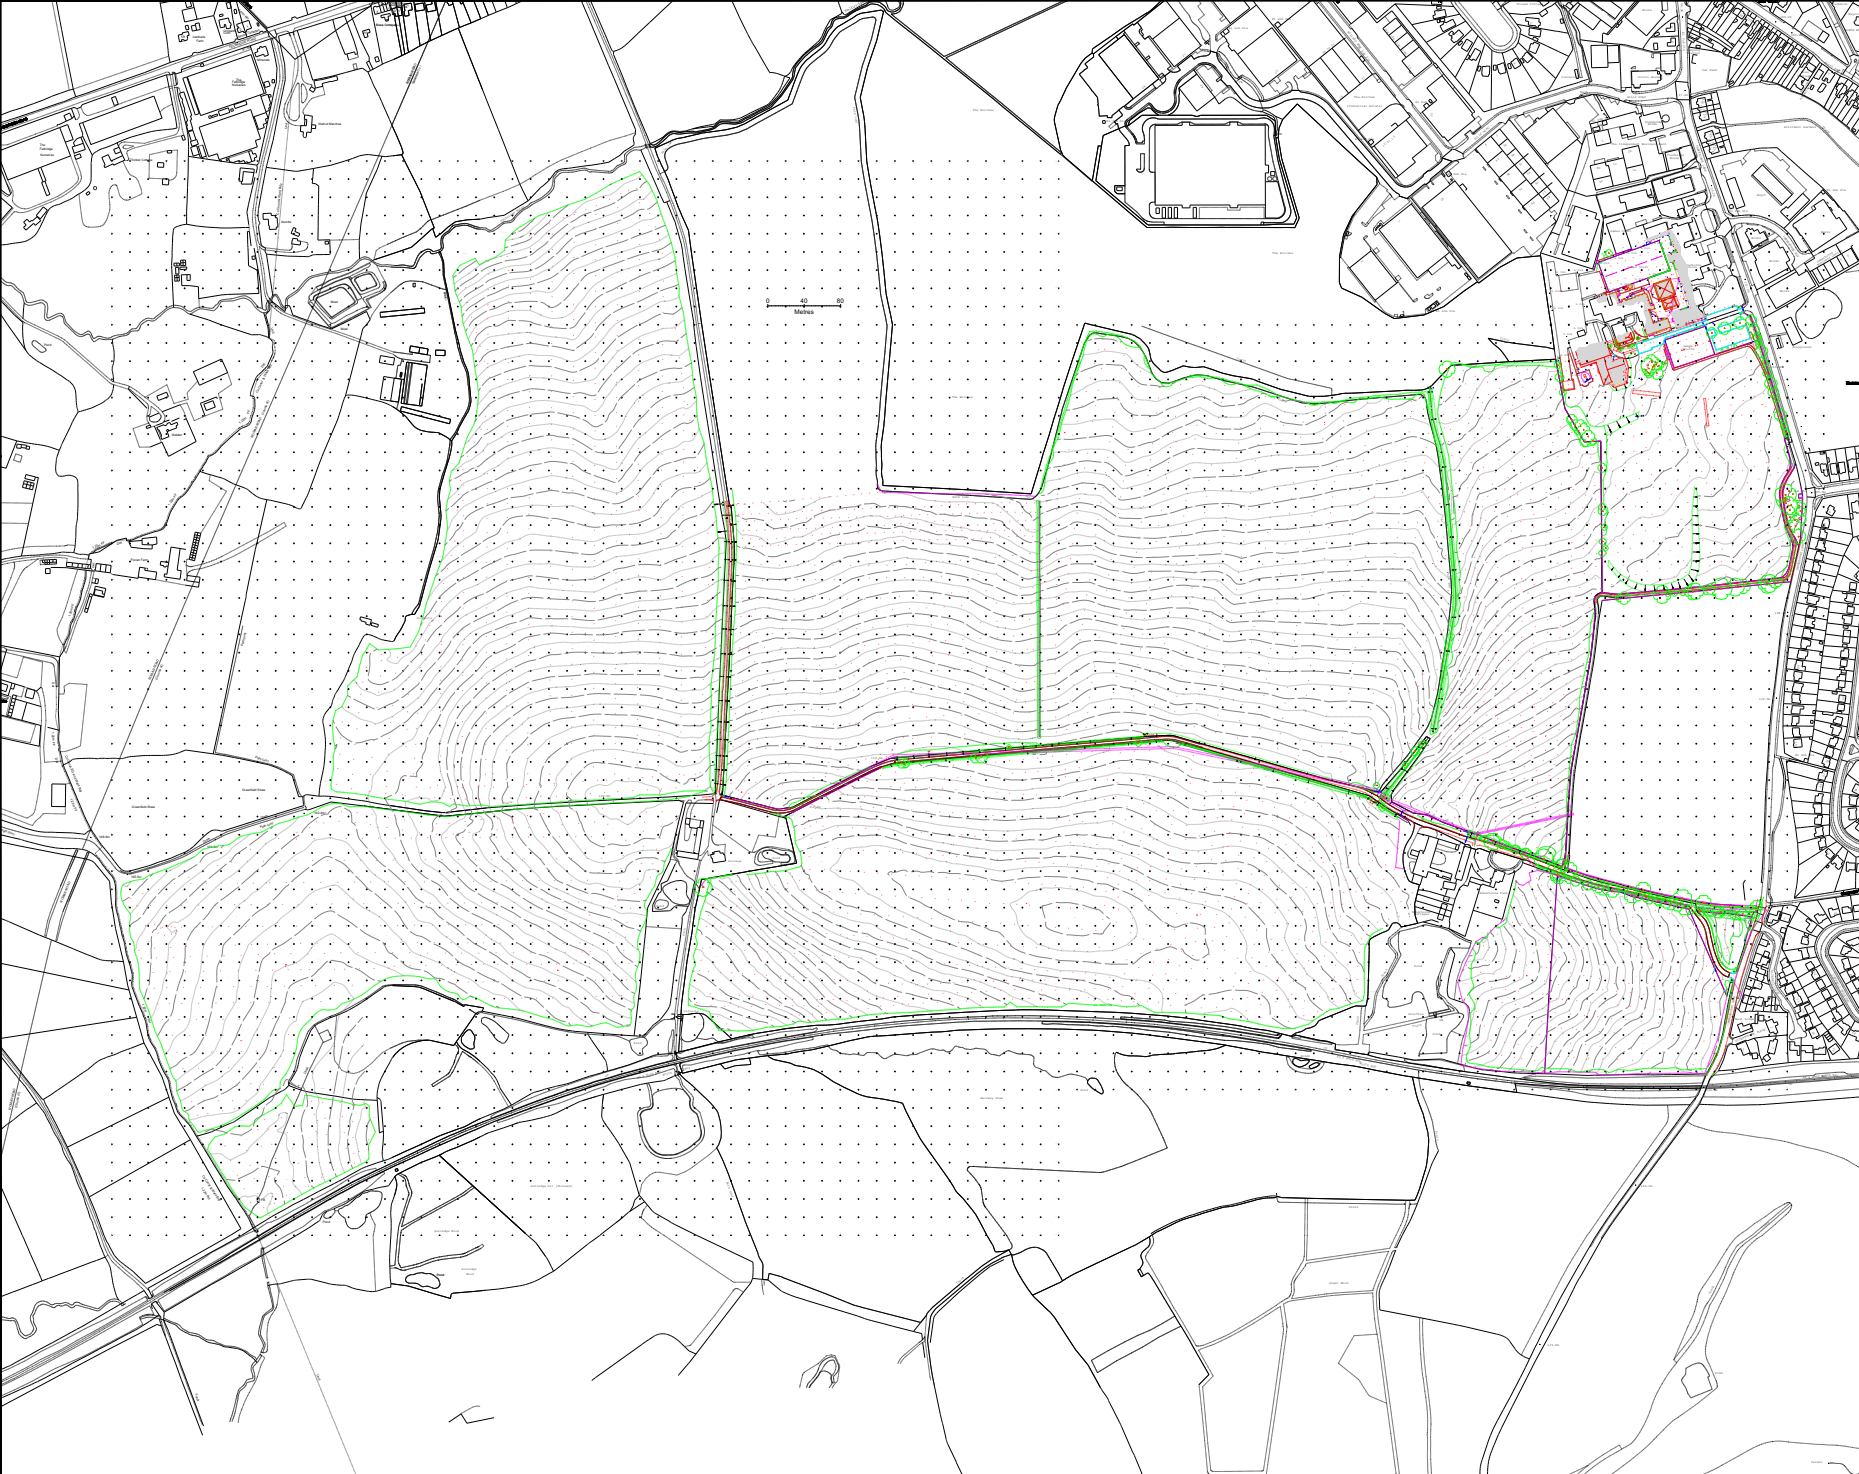

LEGEND	
DRAINING	
SEWER & HEADS	
SEWER	
TREES	
Grid		Sheet Layout (161/180x100)	
			

Notes:

Grid and levels relate to OS GPS Active Network.
The OS digital plan is plotted in the background for reference purposes.

Maltby Land Surveys Ltd



2 QUEENSD ROAD
HAYWARDS HEATH
WEST SUSSEX
RH16 1EB

Tel: 01444 496246
Fax: 01444 47897
E-Mail: MLS@maltbysurveys.com
WebSite: <http://www.maltbysurveys.com>

SURVEYED	DSH	WELBECK STRATEGIC LAND LTD
DRAWN	DSH	
CHECKED	RAM	
 RICS	SCALE	
	1/2000 (A0 Sheet)	
IMBERHORNE FARM, EAST GRINSTEAD, RH19 1TX		

TOPOGRAPHICAL SURVEY

Job No	Rev	Drawing Number
16/186	C	16/186/100-2000

Appendix B Architect's Proposed Site Layout

