


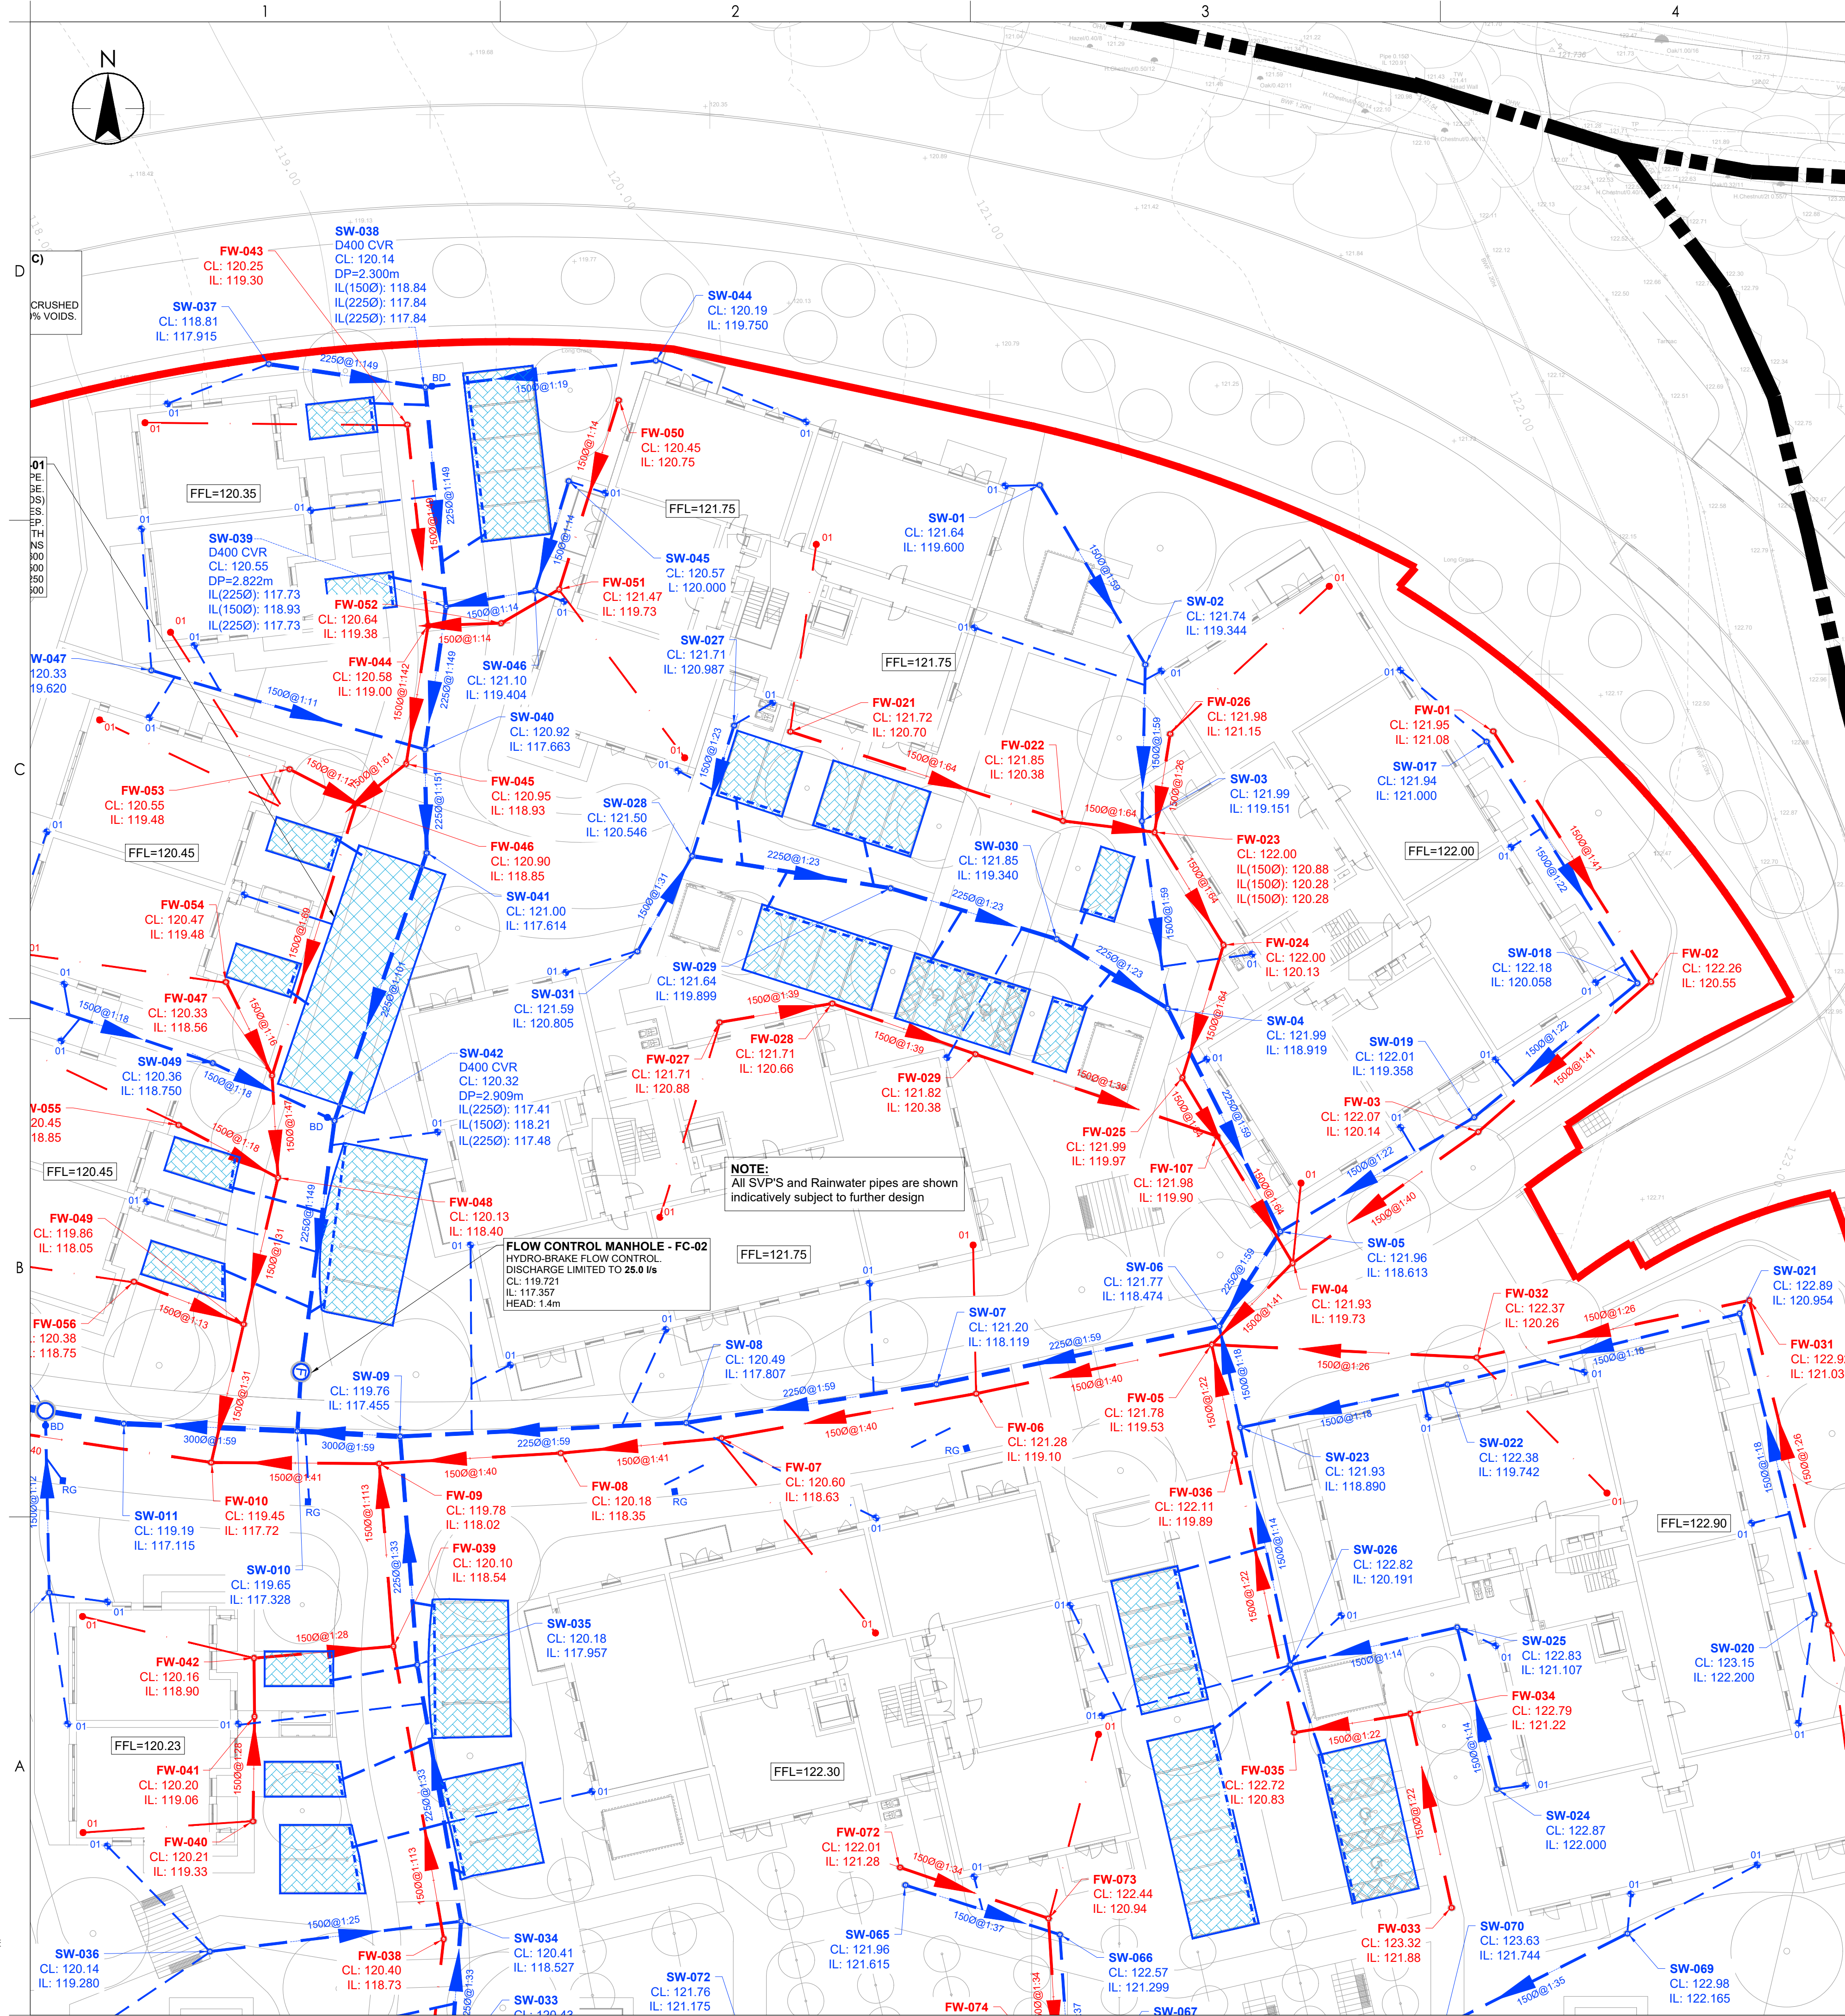

LEGEND

PROPOSED DRAINAGE - FOUL

1000@1:100 ——— FOWL WATER DRAIN - PVCu
Approx. gradient and diameter as noted, 100mm Ø UNO

FW-01 ○ FOWL WATER MANHOLE
PC Ring 1.2m Ø UNO

FW-01 ○ FOWL WATER INSPECTION CHAMBER
PVCu 450mm Ø UNO. Max 3.0m with reduced access
Connections over 150mm - chamber to be **RANGE 600**

Note: All internal foul MH's and IC's to have recessed covers, double sealed and locking to prevent odours. Refer to layout for location.

YG ■ FOWL YARD GULLY (to be trapped)
Gully reference as noted on drawing.
Cover grade to suit loading.

FD ■ FLOOR DRAIN (to be trapped)
Internal use only, refer to architect for details / specification.
Roddable from above slab into standard (01) fitting.
Floor Drain / Gully to be kept charged to avoid odours.

01 & 01A ● FOWL OUTLET / STACK POSITION
Shown indicative, refer to architect for setting out.
All branches 100mm Ø UNO.
01 - Outlet connects into standard 90° rest bend.
01A - Indicates access required in above slab plumbing for rodding, refer to service engineers drawings for details.
SVP - Indicates soil vent pipe by service engineer, with access.

BD ● FOWL WATER BACKDROP
Refer to limits on drawing 7100

PROPOSED DRAINAGE - STORM

1500@1:100 ——— STORM WATER DRAIN - PVCu
(Structured walled pipe required at diameter >150mm)
Approx. gradient and diameter as noted, 100mm Ø UNO

SW-01 ○ STORM WATER MANHOLE
PC Ring 1.2m Ø UNO

SW-01 ○ STORM WATER INSPECTION CHAMBER
PVCu 450mm Ø UNO. Max 3.0m with reduced access
Connections over 150mm - chamber to be **RANGE 600**

RE ○ STORM RODDING EYE
Ø as noted

FIN DRAIN ——— FIN DRAIN
100mm Ø UNO

BD ● STORM WATER BACKDROP
Refer to limits on drawing 7100

01 & 01A ● RAIN WATER OUTLET
Shown indicative, refer to architect for setting out.
Branch Ø to suit RWO diameter.
01 - Outlet connects into standard 90° rest bend.
01A - Indicates access required in above slab plumbing for rodding, refer to service engineers drawings for details.

RG ■ ROAD GULLY (to be trapped)

DC ——— DRAINAGE CHANNEL
(Refer to layout for specification)

TH ——— THRESHOLD DRAINAGE CHANNEL
(Assumed not required. Architect to confirm.
Refer to architect for details / specification)

Stantec UK Limited
Merchants' House North, Wapping Road
Bristol
BS1 4RW
Tel: +44 (0)117 945 9225
www.stantec.com/uk

Copyright Reserved

The Copyrights to all designs and drawings are the property of Stantec UK Ltd.
Reproduction or use for any purpose other than that authorised by Stantec is forbidden.

The Contractor shall verify and be responsible for all dimensions. DO NOT scale the drawing.
Any errors or omissions shall be reported to Stantec without delay.

- Colour Disclaimer**
- This drawing has been documented in colour. This drawing is required to be printed in colour. Failure to do so may result in loss of information. Black and white printing may be used if specific black and white documents have been obtained from Stantec.
- NOTES**
- All dimensions are to be checked on site before the commencement of works. Any discrepancies are to be reported to the Architect & Engineer for verification. Figured dimensions only are to be taken from this drawing.
 - The DWG file is issued for the purposes of coordination only and do not represent formal drawing issue and are not to be reprinted in any form. Formal issue of drawings is via DWG, Adobe PDF files and/or hard copies and their associated information issue sheets.
 - Note that all care has been taken with the export of DWG files and their content, but we recommend that you make due dimensional checks before using any DWG file information. Any errors found are to be reported to Stantec immediately.
 - All levels are shown in metres above Ordnance Datum (m AOD).
 - All private drainage to comply with current Building Regulations, BS EN-752 Drain and Sewer systems outside Buildings and other relevant British Standards and Codes of Practices.
 - Drainage pipework routes under building footprint will require Co-ordination with foundations.
 - Final foul pipe connection routes and manholes are subject to confirmation of above ground drainage design discharge points at ground level by others to allow final pipe sizes, configuration and connections.
 - Door threshold drainage channel requirements to be advised by others.
 - Surface water drainage RWP locations to be confirmed by Architect.
 - External levels shown on this drawing relating to the civils, drainage works etc are to be confirmed on receipt of final external levels drawing (by others).
 - Foul drainage shown indicative subject to detailed design.

PO1: FIRST ISSUE	JNL	BM	18/08/2026
Issued/Revision	By	Appd	DD.MM.YYYY
	JNL	JNL	BM
	Dwn.	Dsgn.	Chkd.
			18/08/2026
			DD.MM.YYYY

Issue Status

S2 - FOR INFORMATION

This document is suitable only for the purpose noted above.
Use of this document for any other purpose is not permitted.


Client/Project Logo

Client/Project
RANGFORD VILLAGES

KINGSCOTE PLACE

Title
DRAINAGE STRATEGY SHEET 1

Project No.	A1 Scale
26364	1:250
Revision	Drawing No.
P01	26364-STN-XX-XX-DR-C-7000

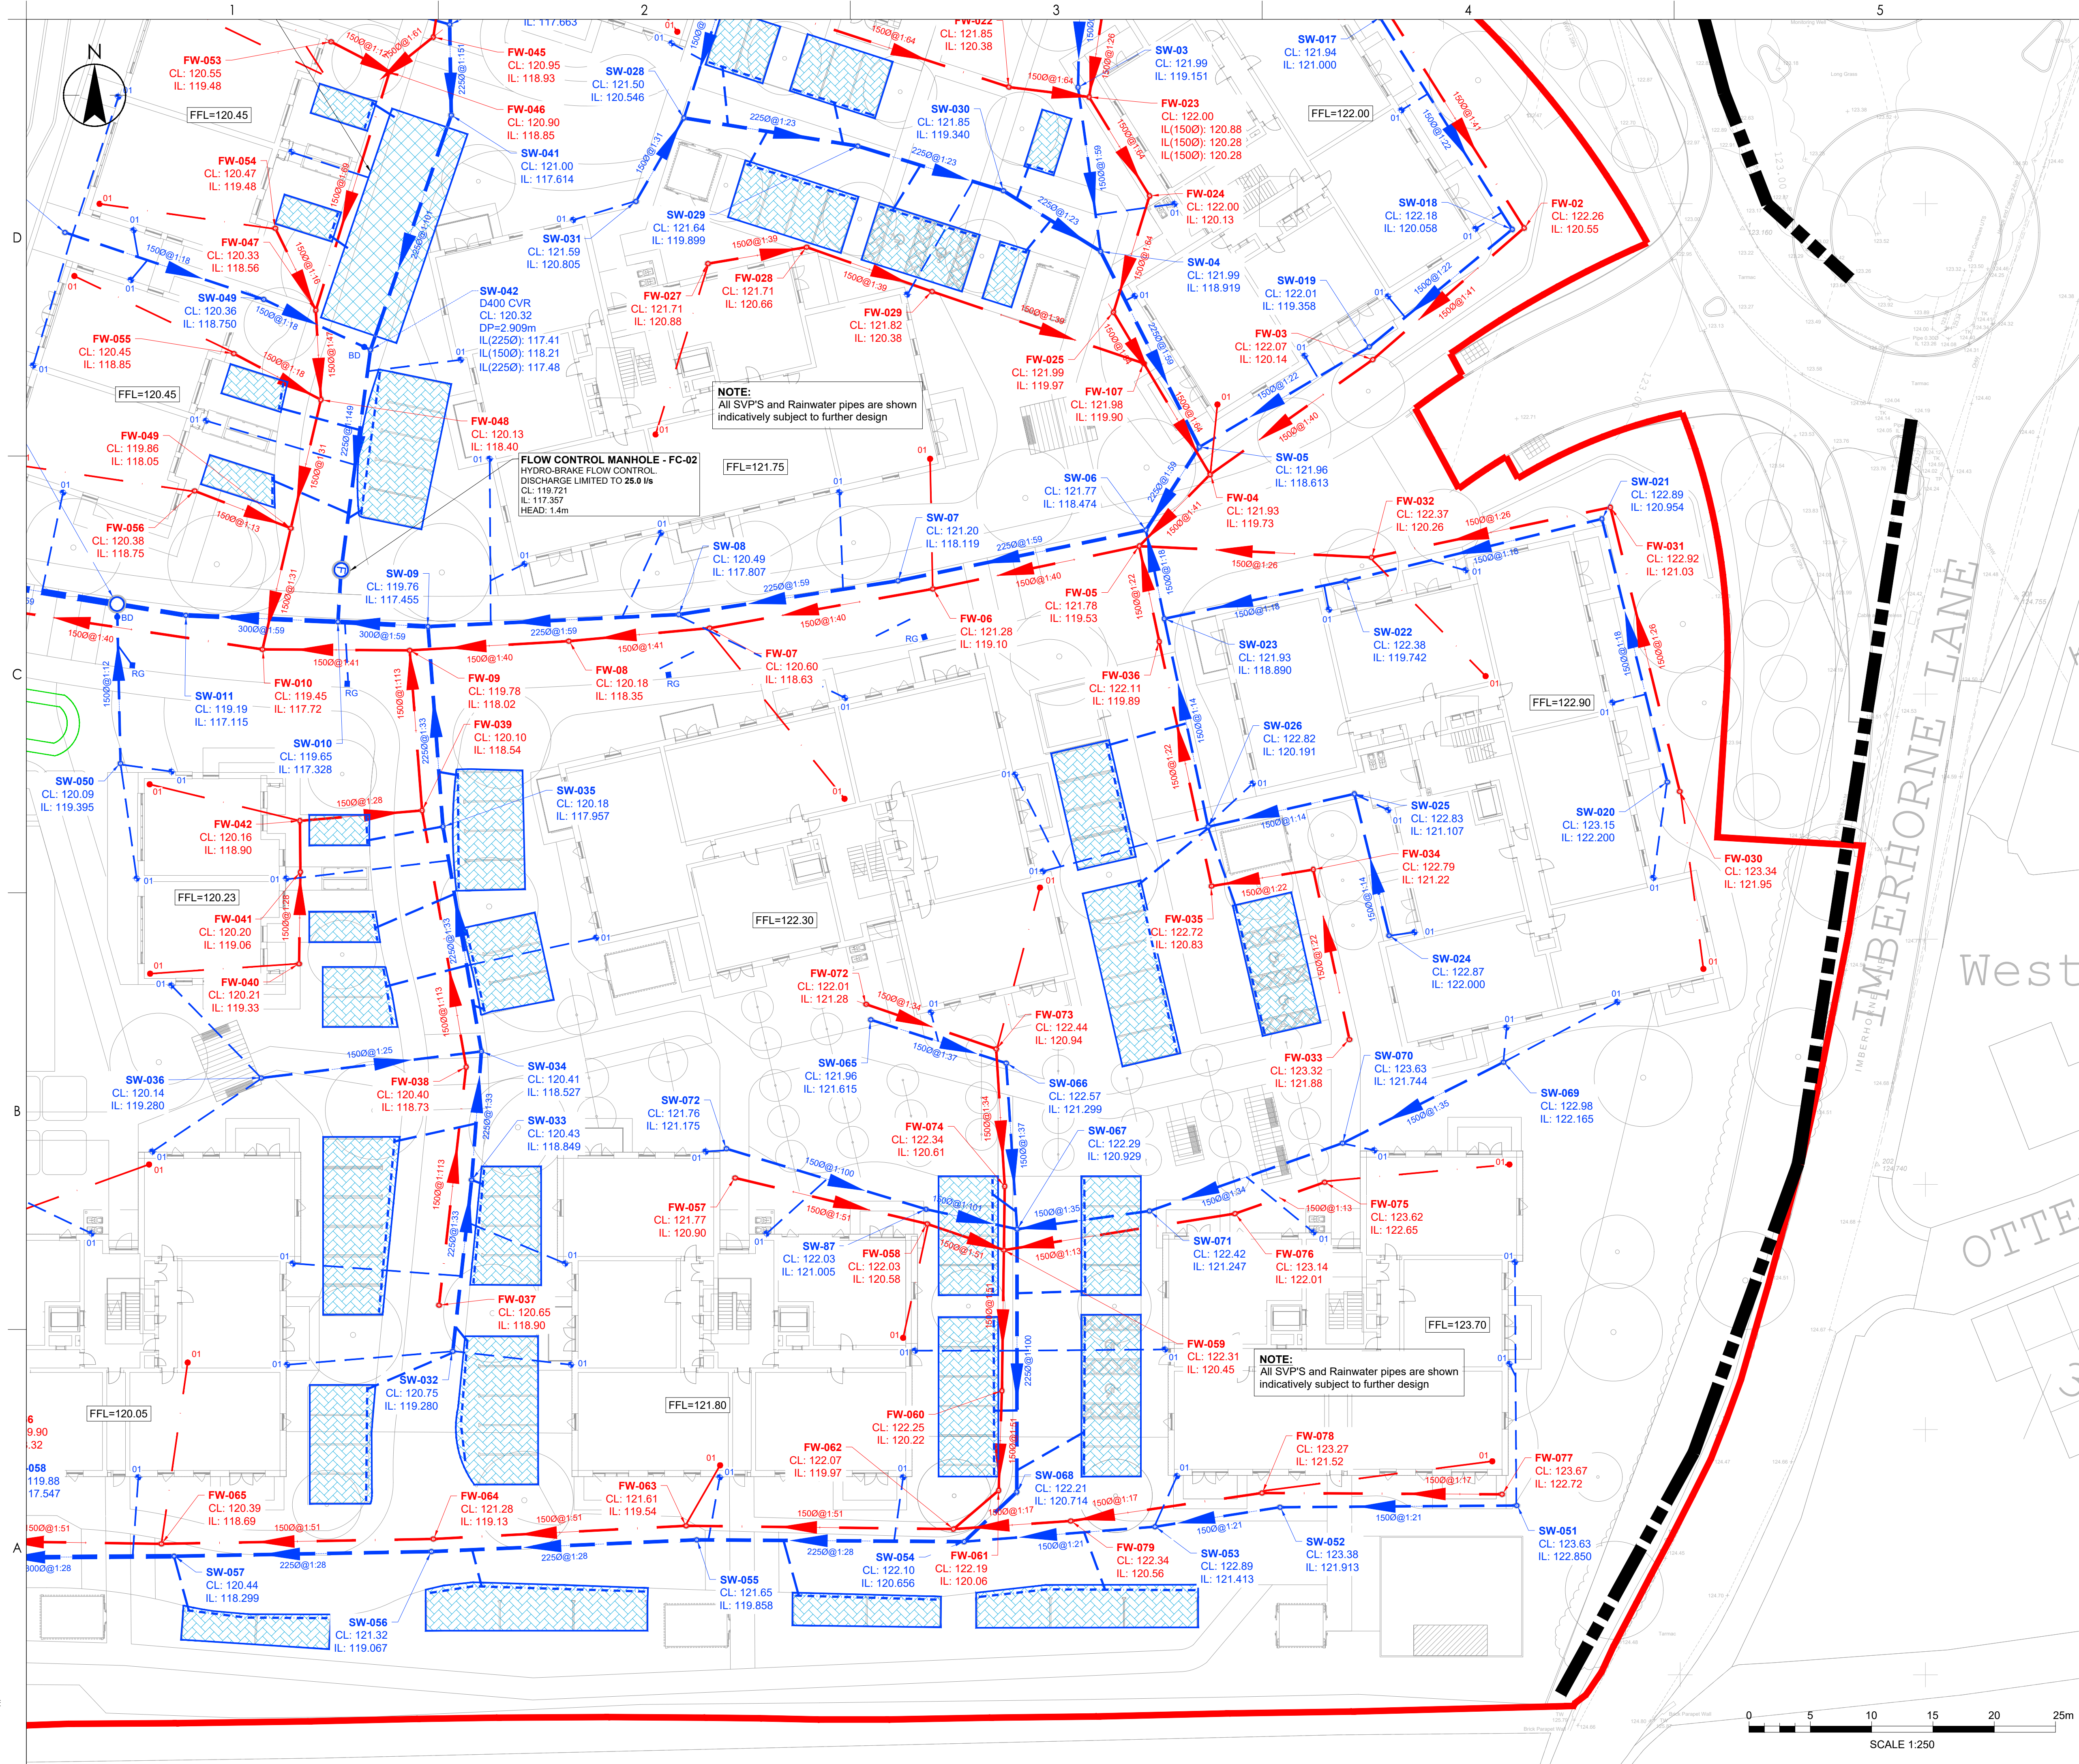

Copyright Reserved

The Copyrights to all designs and drawings are the property of Stantec UK Ltd.
Reproduction or use for any purpose other than that authorised by Stantec is forbidden.

The Contractor shall verify and be responsible for all dimensions. DO NOT scale the drawing.
Any errors or omissions shall be reported to Stantec without delay.

Colour Disclaimer

This drawing has been documented in colour. This drawing is required to be printed in colour. Failure to do so may result in loss of information. Black and white printing may be used if specific black and white documents have been obtained from Stantec.

NOTES

- All dimensions are to be checked on site before the commencement of works. Any discrepancies are to be reported to the Architect & Engineer for verification. Figured dimensions only are to be taken from this drawing.
- The DWG file is issued for the purposes of coordination only and do not represent formal drawing issue and are not to be reprinted in any form. Formal issue of drawings is via DWG, Adobe PDF files and/or hard copies and their associated information issue sheets.
- Note that all care has been taken with the export of DWG files and their content, but we recommend that you make due dimensional checks before using any DWG file information. Any errors found are to be reported to Stantec immediately.
- All levels are shown in metres above Ordnance Datum (m AOD).
- All private drainage to comply with current Building Regulations, BS EN-752 Drain and Sewer systems outside Buildings and other relevant British Standards and Codes of Practices.
- Drainage pipework routes under building footprint will require Co-ordination with foundations.
- Final foul pipe connection routes and manholes are subject to confirmation of above ground drainage design discharge points at ground level by others to allow final pipe sizes, configuration and connections.
- Door threshold drainage channel requirements to be advised by others.
- Surface water drainage RWP locations to be confirmed by Architect.
- External levels shown on this drawing relating to the civils, drainage works etc are to be confirmed on receipt of final external levels drawing (by others).
- Foul drainage shown indicative subject to detailed design.

SEE DRAWING
26364-STN-XX-XX-DR-C-7000 FOR KEY

PO1: FIRST ISSUE	JNL	BM	18/08/2026
Issued/Revision	By	Appd	DD.MM.YYYY
	JNL	JNL	BM
	Dwn	Dsgn	Chkd
			DD.MM.YYYY

Issue Status

S2 - FOR INFORMATION

This document is suitable only for the purpose noted above.
Use of this document for any other purpose is not permitted.


Client/Project Logo

Client/Project
RANGFORD VILLAGES

KINGSCOTE PLACE

Title
DRAINAGE STRATEGY
SHEET 2

Project No.	A1 Scale
26364	1:250
Revision	Drawing No.
PO1	26364-STN-XX-XX-DR-C-7001

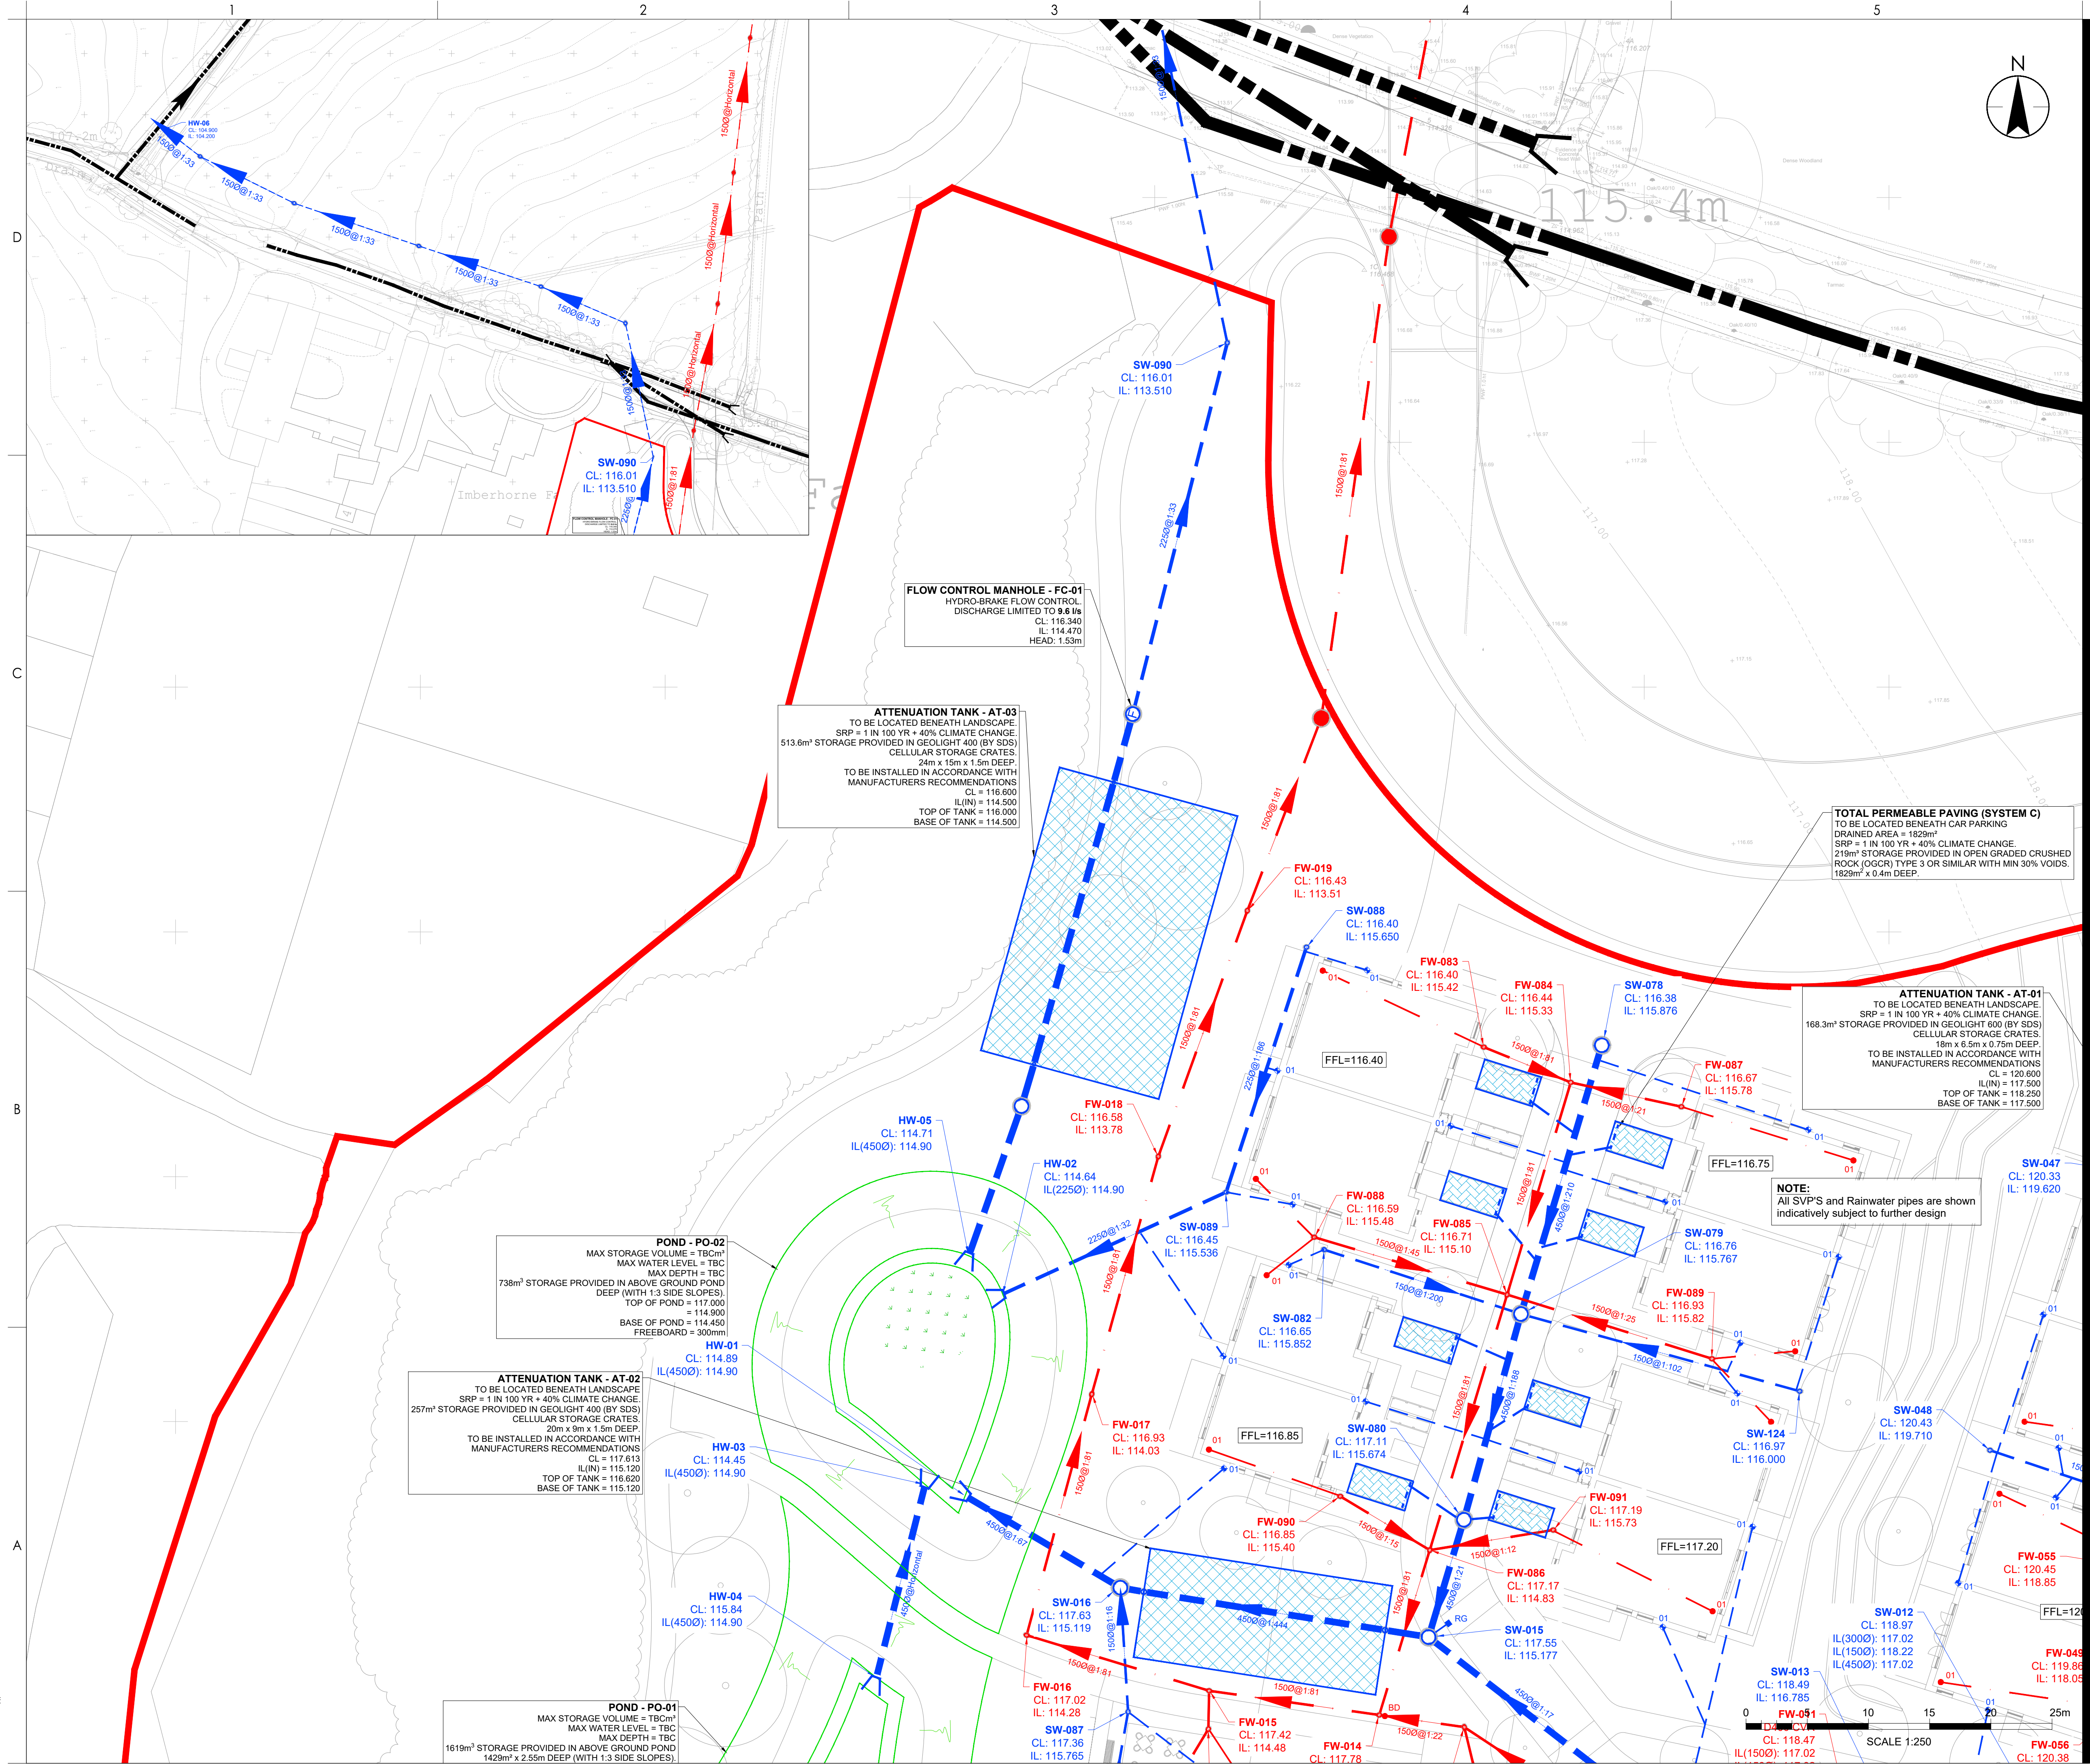

Stantec UK Limited
Merchants' House North, Wapping Road
Bristol
BS1 4RW
Tel. +44 (0)117 945 9225
www.stantec.com/uk

Copyright Reserved

The Copyrights to all designs and drawings are the property of Stantec UK Ltd.
Reproduction or use for any purpose other than that authorised by Stantec is forbidden.

The Contractor shall verify and be responsible for all dimensions. DO NOT scale the drawing.
Any errors or omissions shall be reported to Stantec without delay.

Colour Disclaimer

This drawing has been documented in colour. This drawing is required to be printed in colour. Failure to do so may result in loss of information. Black and white printing may be used if specific black and white documents have been obtained from Stantec.

NOTES

- All dimensions are to be checked on site before the commencement of works. Any discrepancies are to be reported to the Architect & Engineer for verification. Figured dimensions only are to be taken from this drawing.
- The DWG file is issued for the purposes of coordination only and do not represent formal drawing issue and are not to be reprinted in any form. Formal issue of drawings is via DWG, Adobe PDF files and/or hard copies and their associated information issue sheets.
- Note that all care has been taken with the export of DWG files and their content, but we recommend that you make due dimensional checks before using any DWG file information. Any errors found are to be reported to Stantec immediately.
- All levels are shown in metres above Ordnance Datum (m AOD).
- All private drainage to comply with current Building Regulations, BS EN-752 Drain and Sewer systems outside Buildings and other relevant British Standards and Codes of Practices.
- Drainage pipework routes under building footprint will require Co-ordination with foundations.
- Final foul pipe connection routes and manholes are subject to confirmation of above ground drainage design discharge points at ground level by others to allow final pipe sizes, configuration and connections.
- Door threshold drainage channel requirements to be advised by others.
- Surface water drainage RWP locations to be confirmed by Architect.
- External levels shown on this drawing relating to the civils, drainage works etc are to be confirmed on receipt of final external levels drawing (by others).
- Foul drainage shown indicative subject to detailed design.

SEE DRAWING
26364-STN-XX-DR-C-7000 FOR KEY

PO1: FIRST ISSUE	JNL	BM	18/08/2026
Issued/Revision	By	Appd	DD.MM.YYYY
	JNL	JNL	BM
	Dwn.	Dsgn.	Chkd.
			DD.MM.YYYY

Issue Status

S2 - FOR INFORMATION

This document is suitable only for the purpose noted above.
Use of this document for any other purpose is not permitted.


Client/Project Logo

Client/Project
RANGFORD VILLAGES

KINGSCOTE PLACE

Title
DRAINAGE STRATEGY
SHEET 3

Project No.	A1 Scale
26364	1:250
Revision	Drawing No.
PO1	26364-STN-XX-DR-C-7002

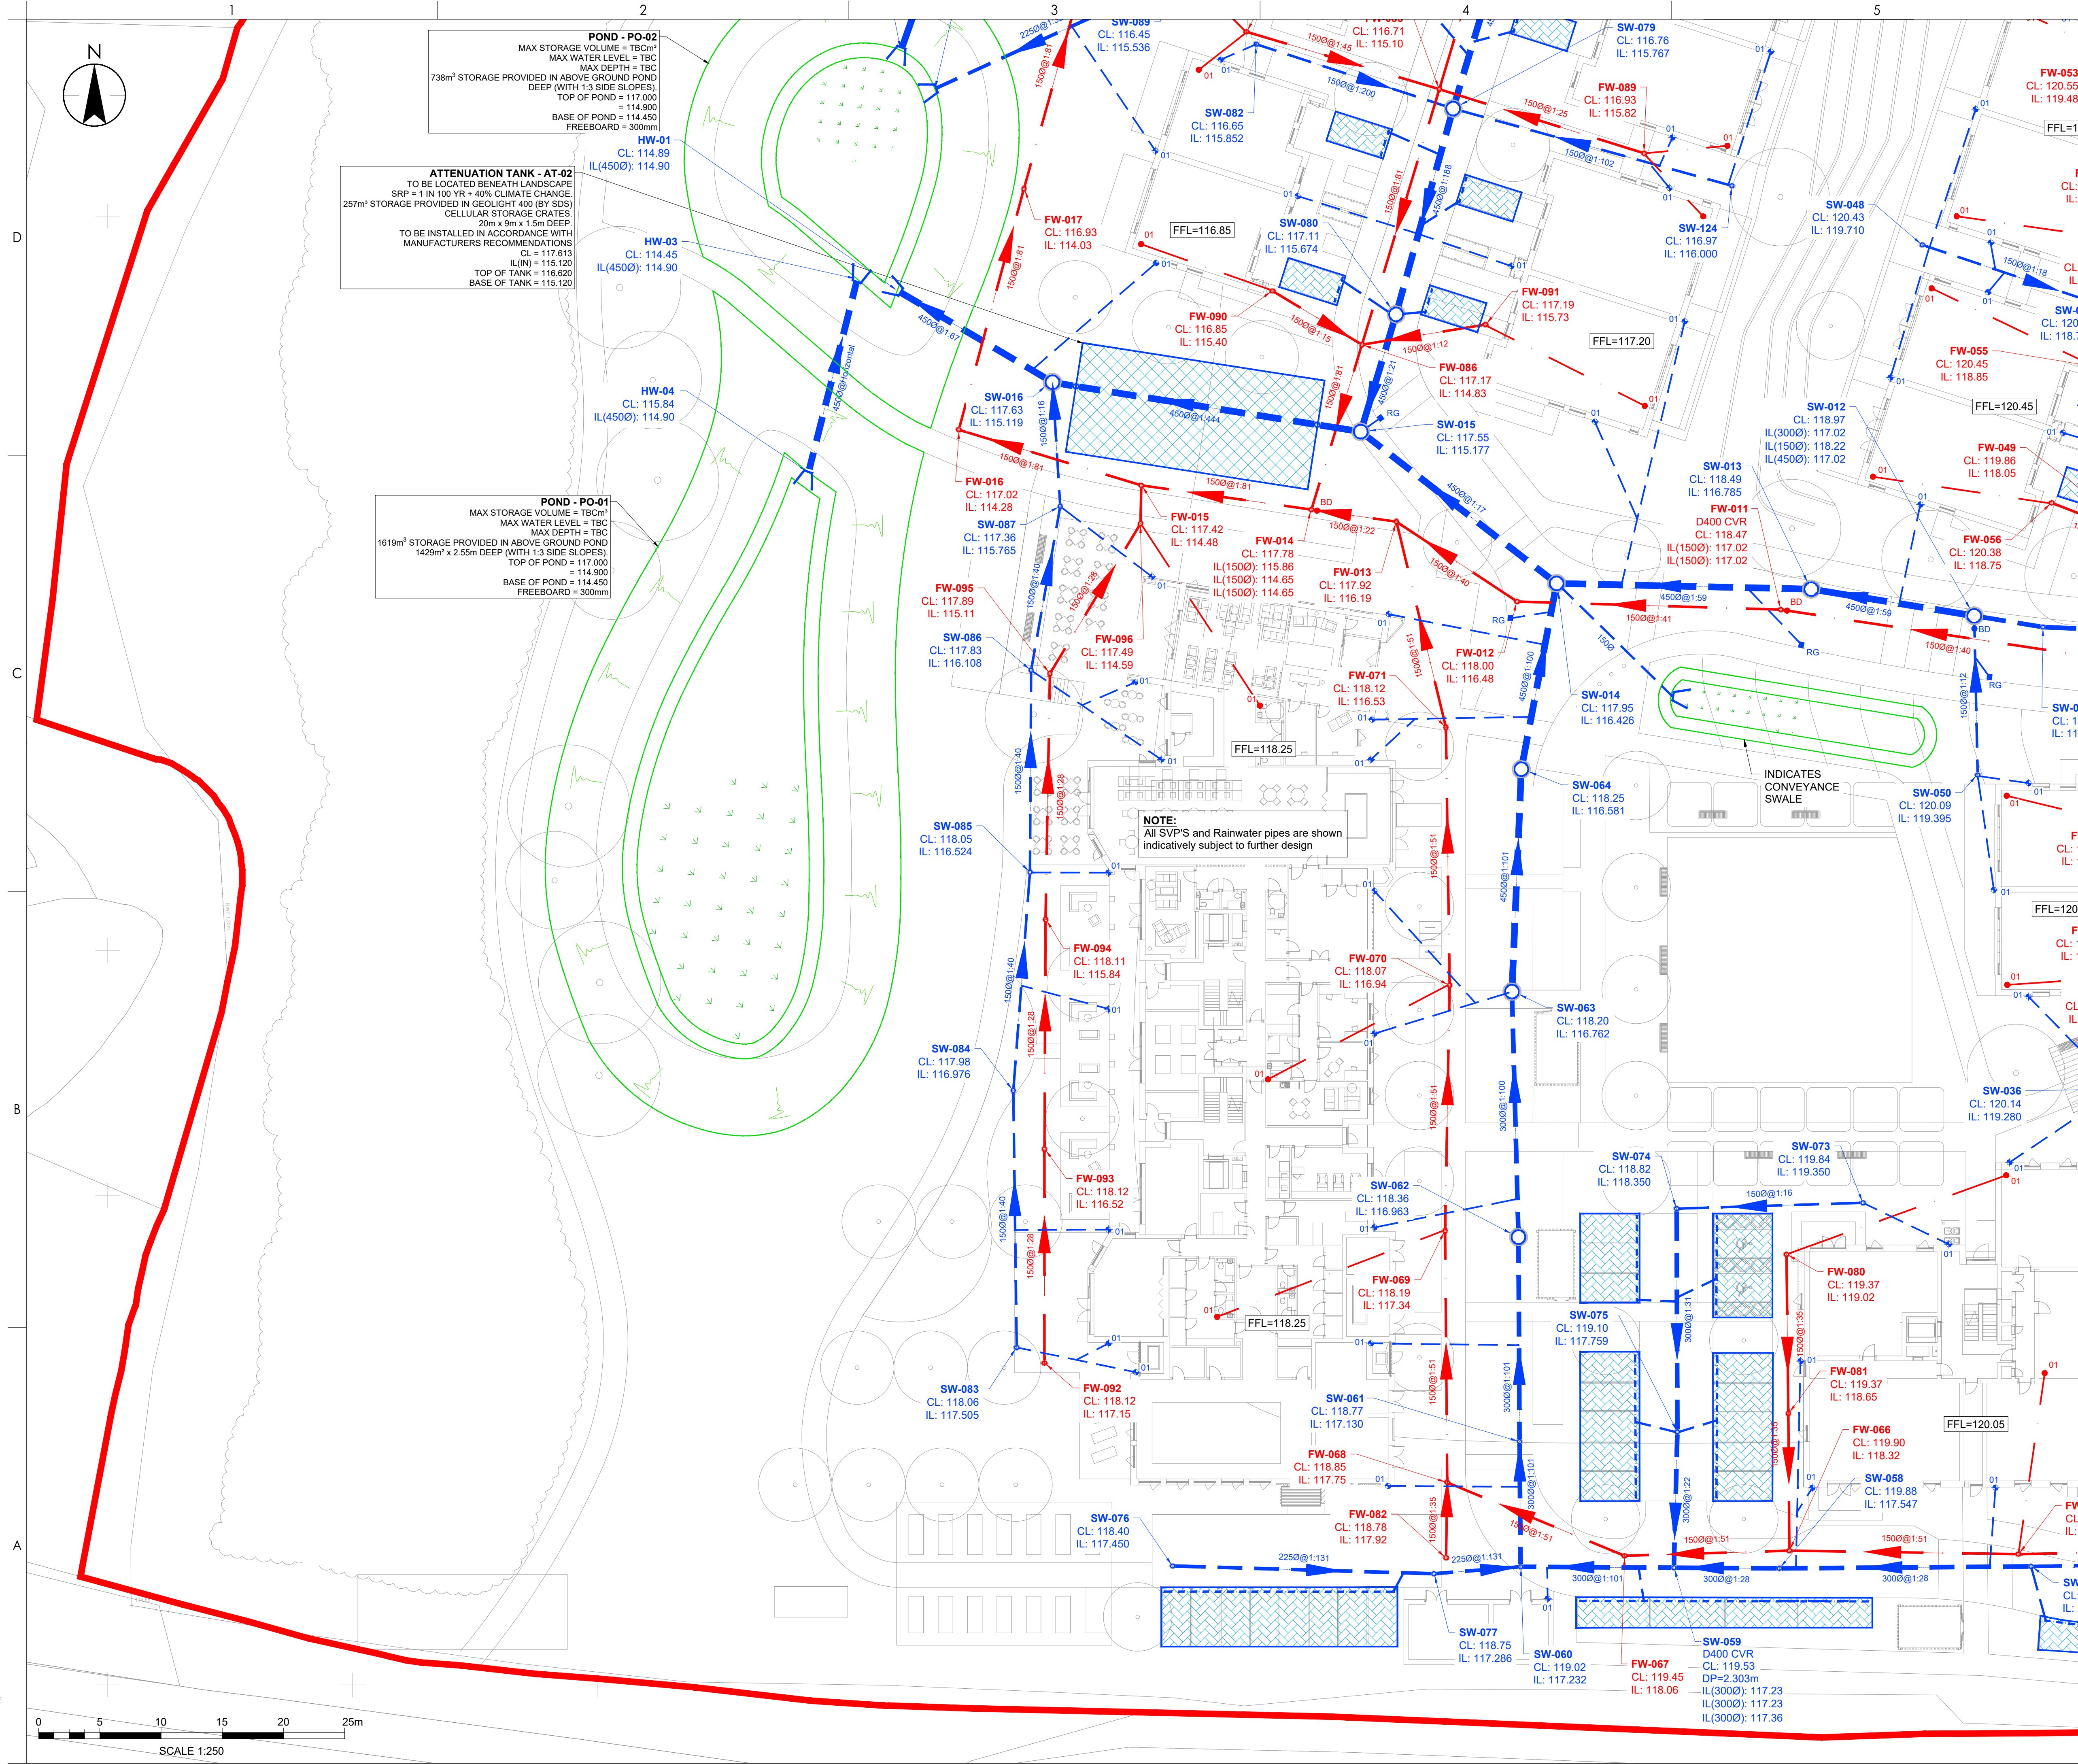

Copyright Reserved

The Copyrights to all designs and drawings are the property of Stantec UK Ltd.
 Reproduction or use for any purpose other than that authorised by Stantec is forbidden.

The Contractor shall verify and be responsible for all dimensions. DO NOT scale the drawing.
 Any errors or omissions shall be reported to Stantec without delay.

Colour Disclaimer

This drawing has been documented in colour. This drawing is required to be printed in colour. Failure to do so may result in loss of information. Black and white printing may be used if specific black and white documents have been obtained from Stantec.

NOTES

- All dimensions are to be checked on site before the commencement of works. Any discrepancies are to be reported to the Architect & Engineer for verification. Figured dimensions only are to be taken from this drawing.
- The DWG file is issued for the purposes of coordination only and do not represent formal drawing issue and are not to be reprinted in any form. Formal issue of drawings is via DWG, Adobe PDF files and/or hard copies and their associated information issue sheets.
- Note that all care has been taken with the export of DWG files and their content, but we recommend that you make due dimensional checks before using any DWG file information. Any errors found are to be reported to Stantec immediately.
- All levels are shown in metres above Ordnance Datum (m AOD).
- All private drainage to comply with current Building Regulations, BS EN-752 Drain and Sewer systems outside Buildings and other relevant British Standards and Codes of Practices.
- Drainage pipework routes under building footprint will require Co-ordination with foundations.
- Final foul pipe connection routes and manholes are subject to confirmation of above ground drainage design discharge points at ground level by others to allow final pipe sizes, configuration and connections.
- Door threshold drainage channel requirements to be advised by others.
- Surface water drainage RWP locations to be confirmed by Architect.
- External levels shown on this drawing relating to the civils, drainage works etc are to be confirmed on receipt of final external levels drawing (by others).
- Foul drainage shown indicative subject to detailed design.

SEE DRAWING
 26364-STN-XX-XX-DR-C-7000 FOR KEY

P01: FIRST ISSUE	JNL	BM	18/08/2026
Issued/Revision	By	Appd	DD.MM.YYYY
	JNL	JNL	BM
	Dwn.	Dsgn.	Chkd.
			DD.MM.YYYY

Issue Status

S2 - FOR INFORMATION

This document is suitable only for the
 purpose noted above.
 Use of this document for any other
 purpose is not permitted.

Client/Project Logo

Client/Project
 RANGFORD VILLAGES

KINGSCOTE PLACE

Title
 DRAINAGE STRATEGY
 SHEET 4

Project No.	A1 Scale
26364	1:250
Revision	Drawing No.
P01	26364-STN-XX-XX-DR-C-7003



Stantec is a global leader in sustainable engineering, architecture, and environmental consulting. The diverse perspectives of our partners and interested parties drive us to think beyond what's previously been done on critical issues like climate change, digital transformation, and future-proofing our cities and infrastructure. We innovate at the intersection of community, creativity, and client relationships to advance communities everywhere, so that together we can redefine what's possible.

Stantec UK Limited
Merchants' House North
Wapping Road
Bristol
BS1 4RW
UNITED KINGDOM
stantec.com

