


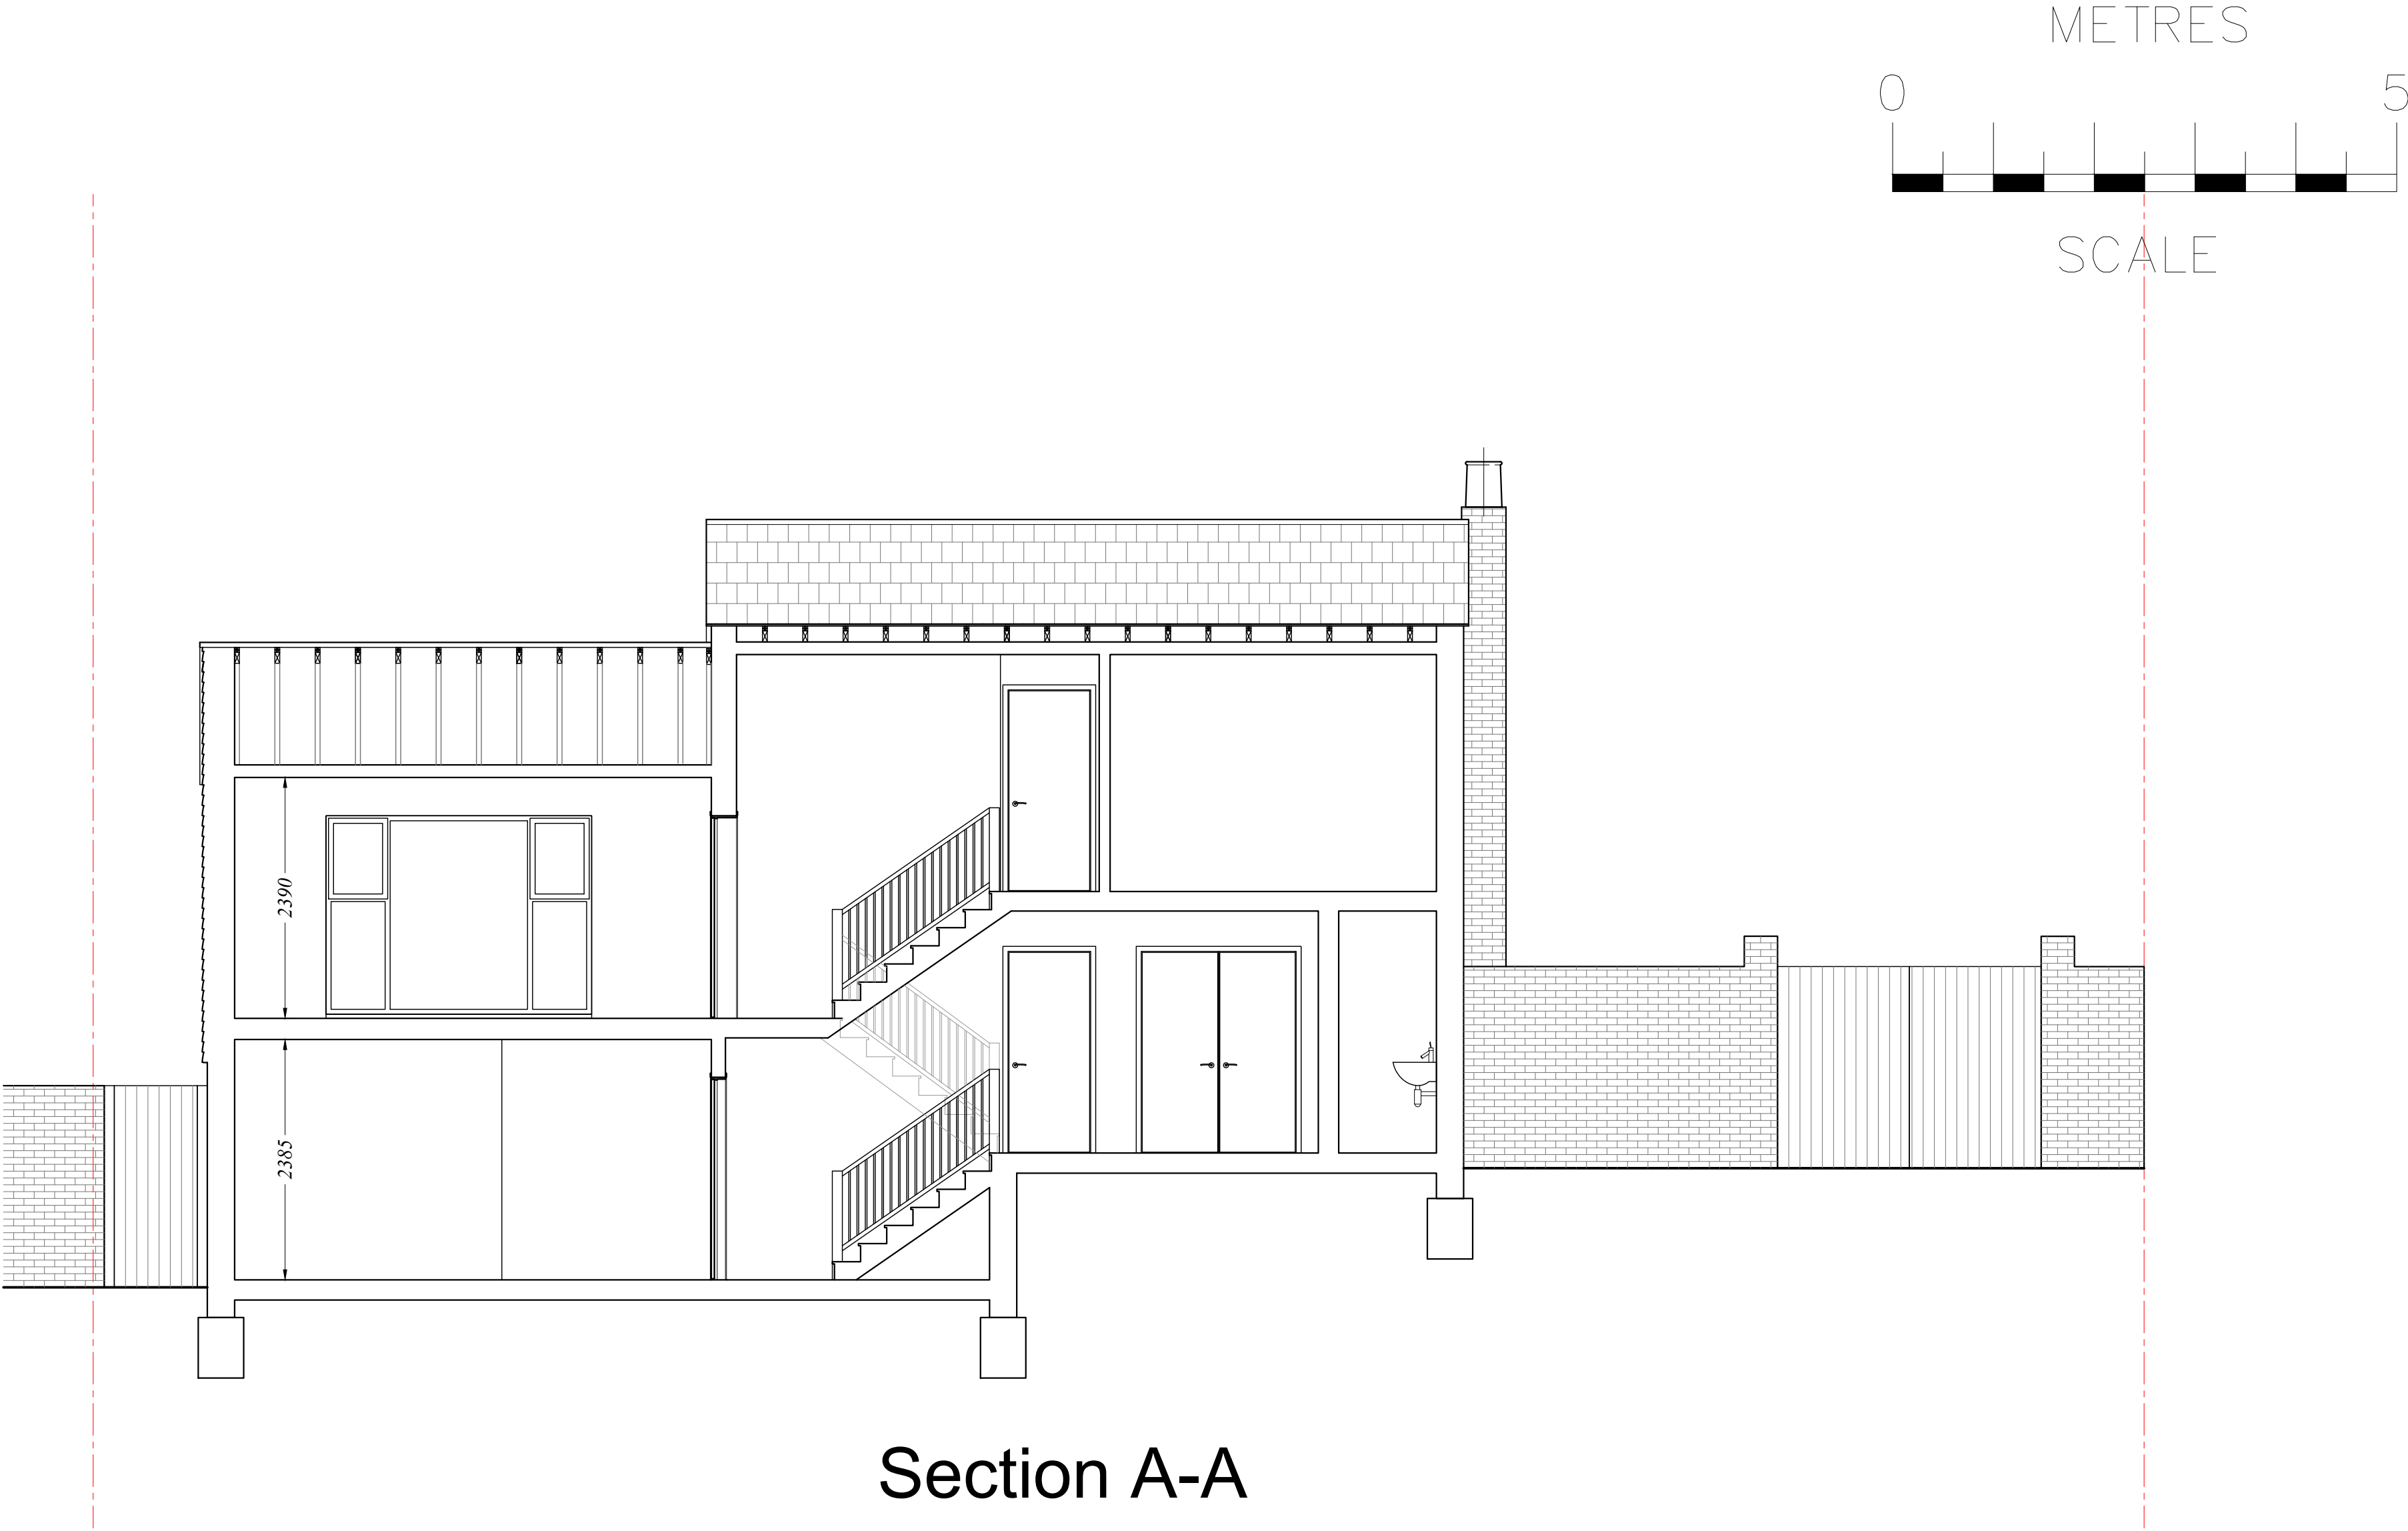

Section A-A

rev	date	description		
RB Design Corner Cottage, The Limes, Felbridge, East Grinstead, RH19 2QY Tel: 01342 523 766 Mob 07988 998 928 email: info@rossbouditchdesign.co.uk				
project 2 Estcots Drive, East Grinstead, RH19 3DA	drawing WORKS	date 03.03.26 scale 1:50	job no drawing no PLN 04	
client Ms. Vicky Watson	SECTION A-A EXISTING			