


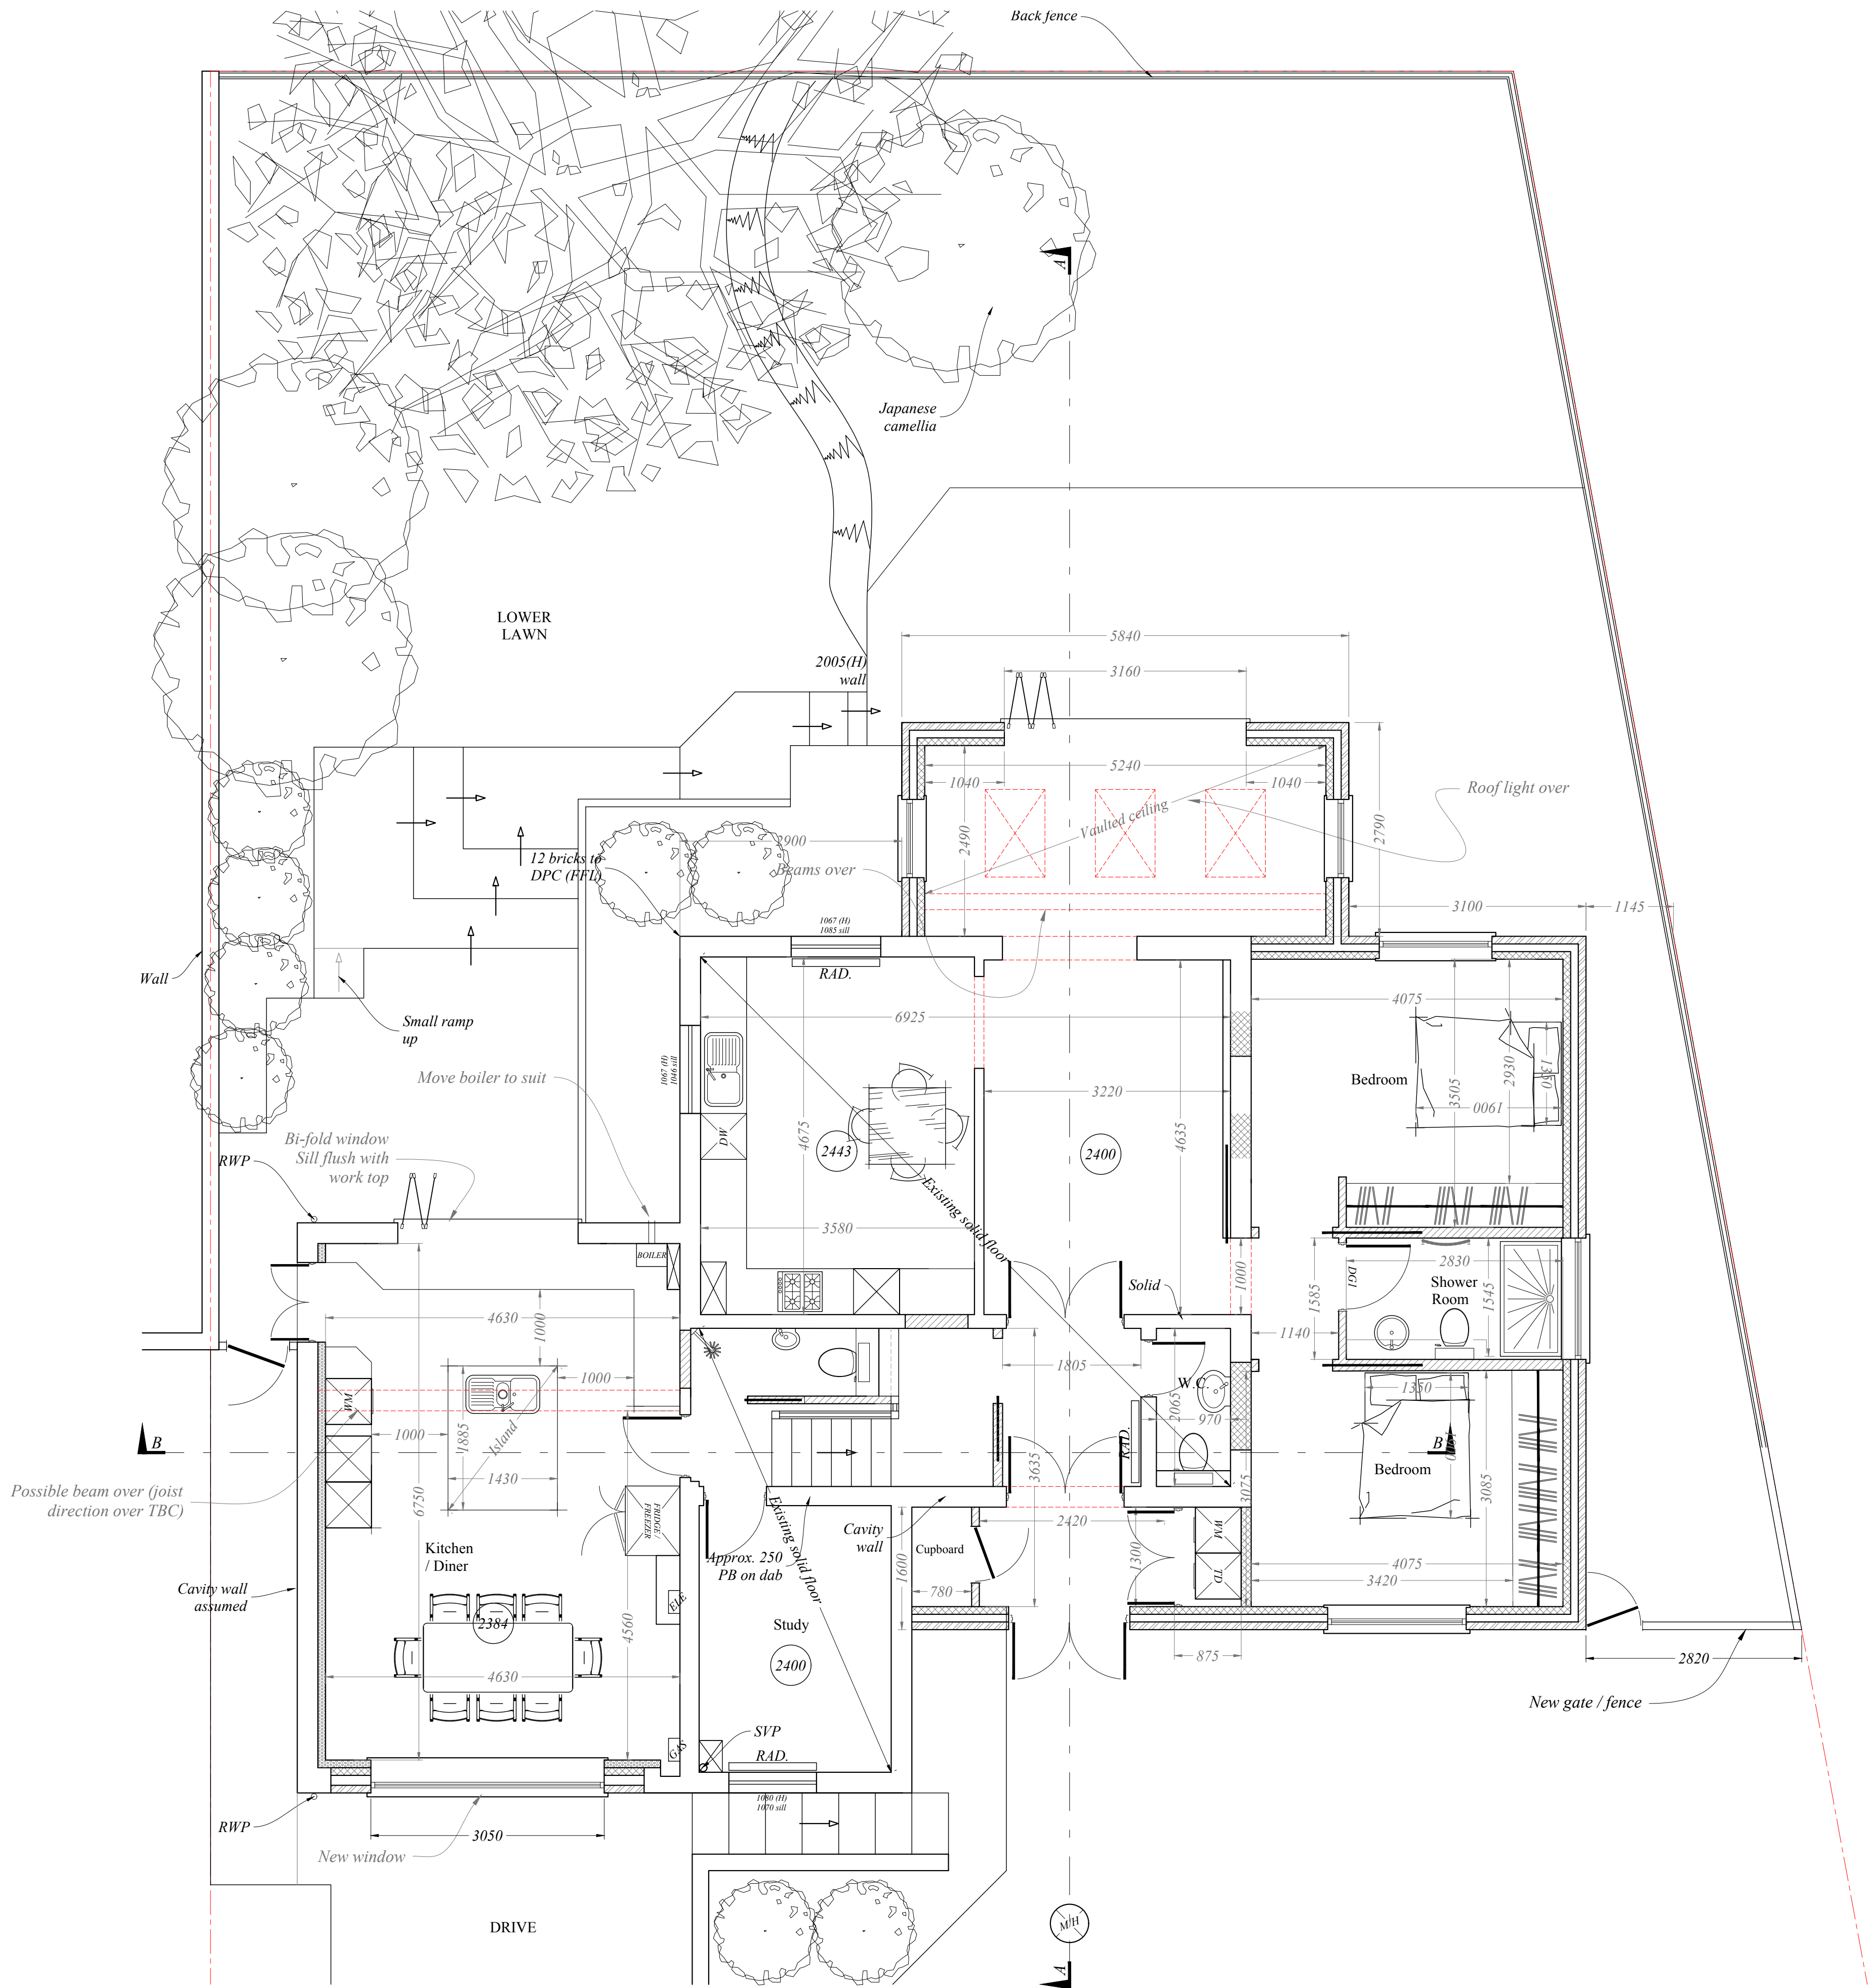

Ground Floor Plan

| rev                                       | date           | description |
|-------------------------------------------|----------------|-------------|
| RB Design                                 |                |             |
| 2 Estolth Drive, East Grinstead, BN11 3JL |                |             |
| Tel: 01342 523 766, Email: info@rbd.co.uk |                |             |
| project                                   | drawing        | date        |
| 2 Estolth Drive, East Grinstead, BN11 3JL | WORKS          | 03.03.26    |
| client                                    | plans proposed | 1:50        |
| Mr. Vicky Watson                          | PLN 06         |             |