


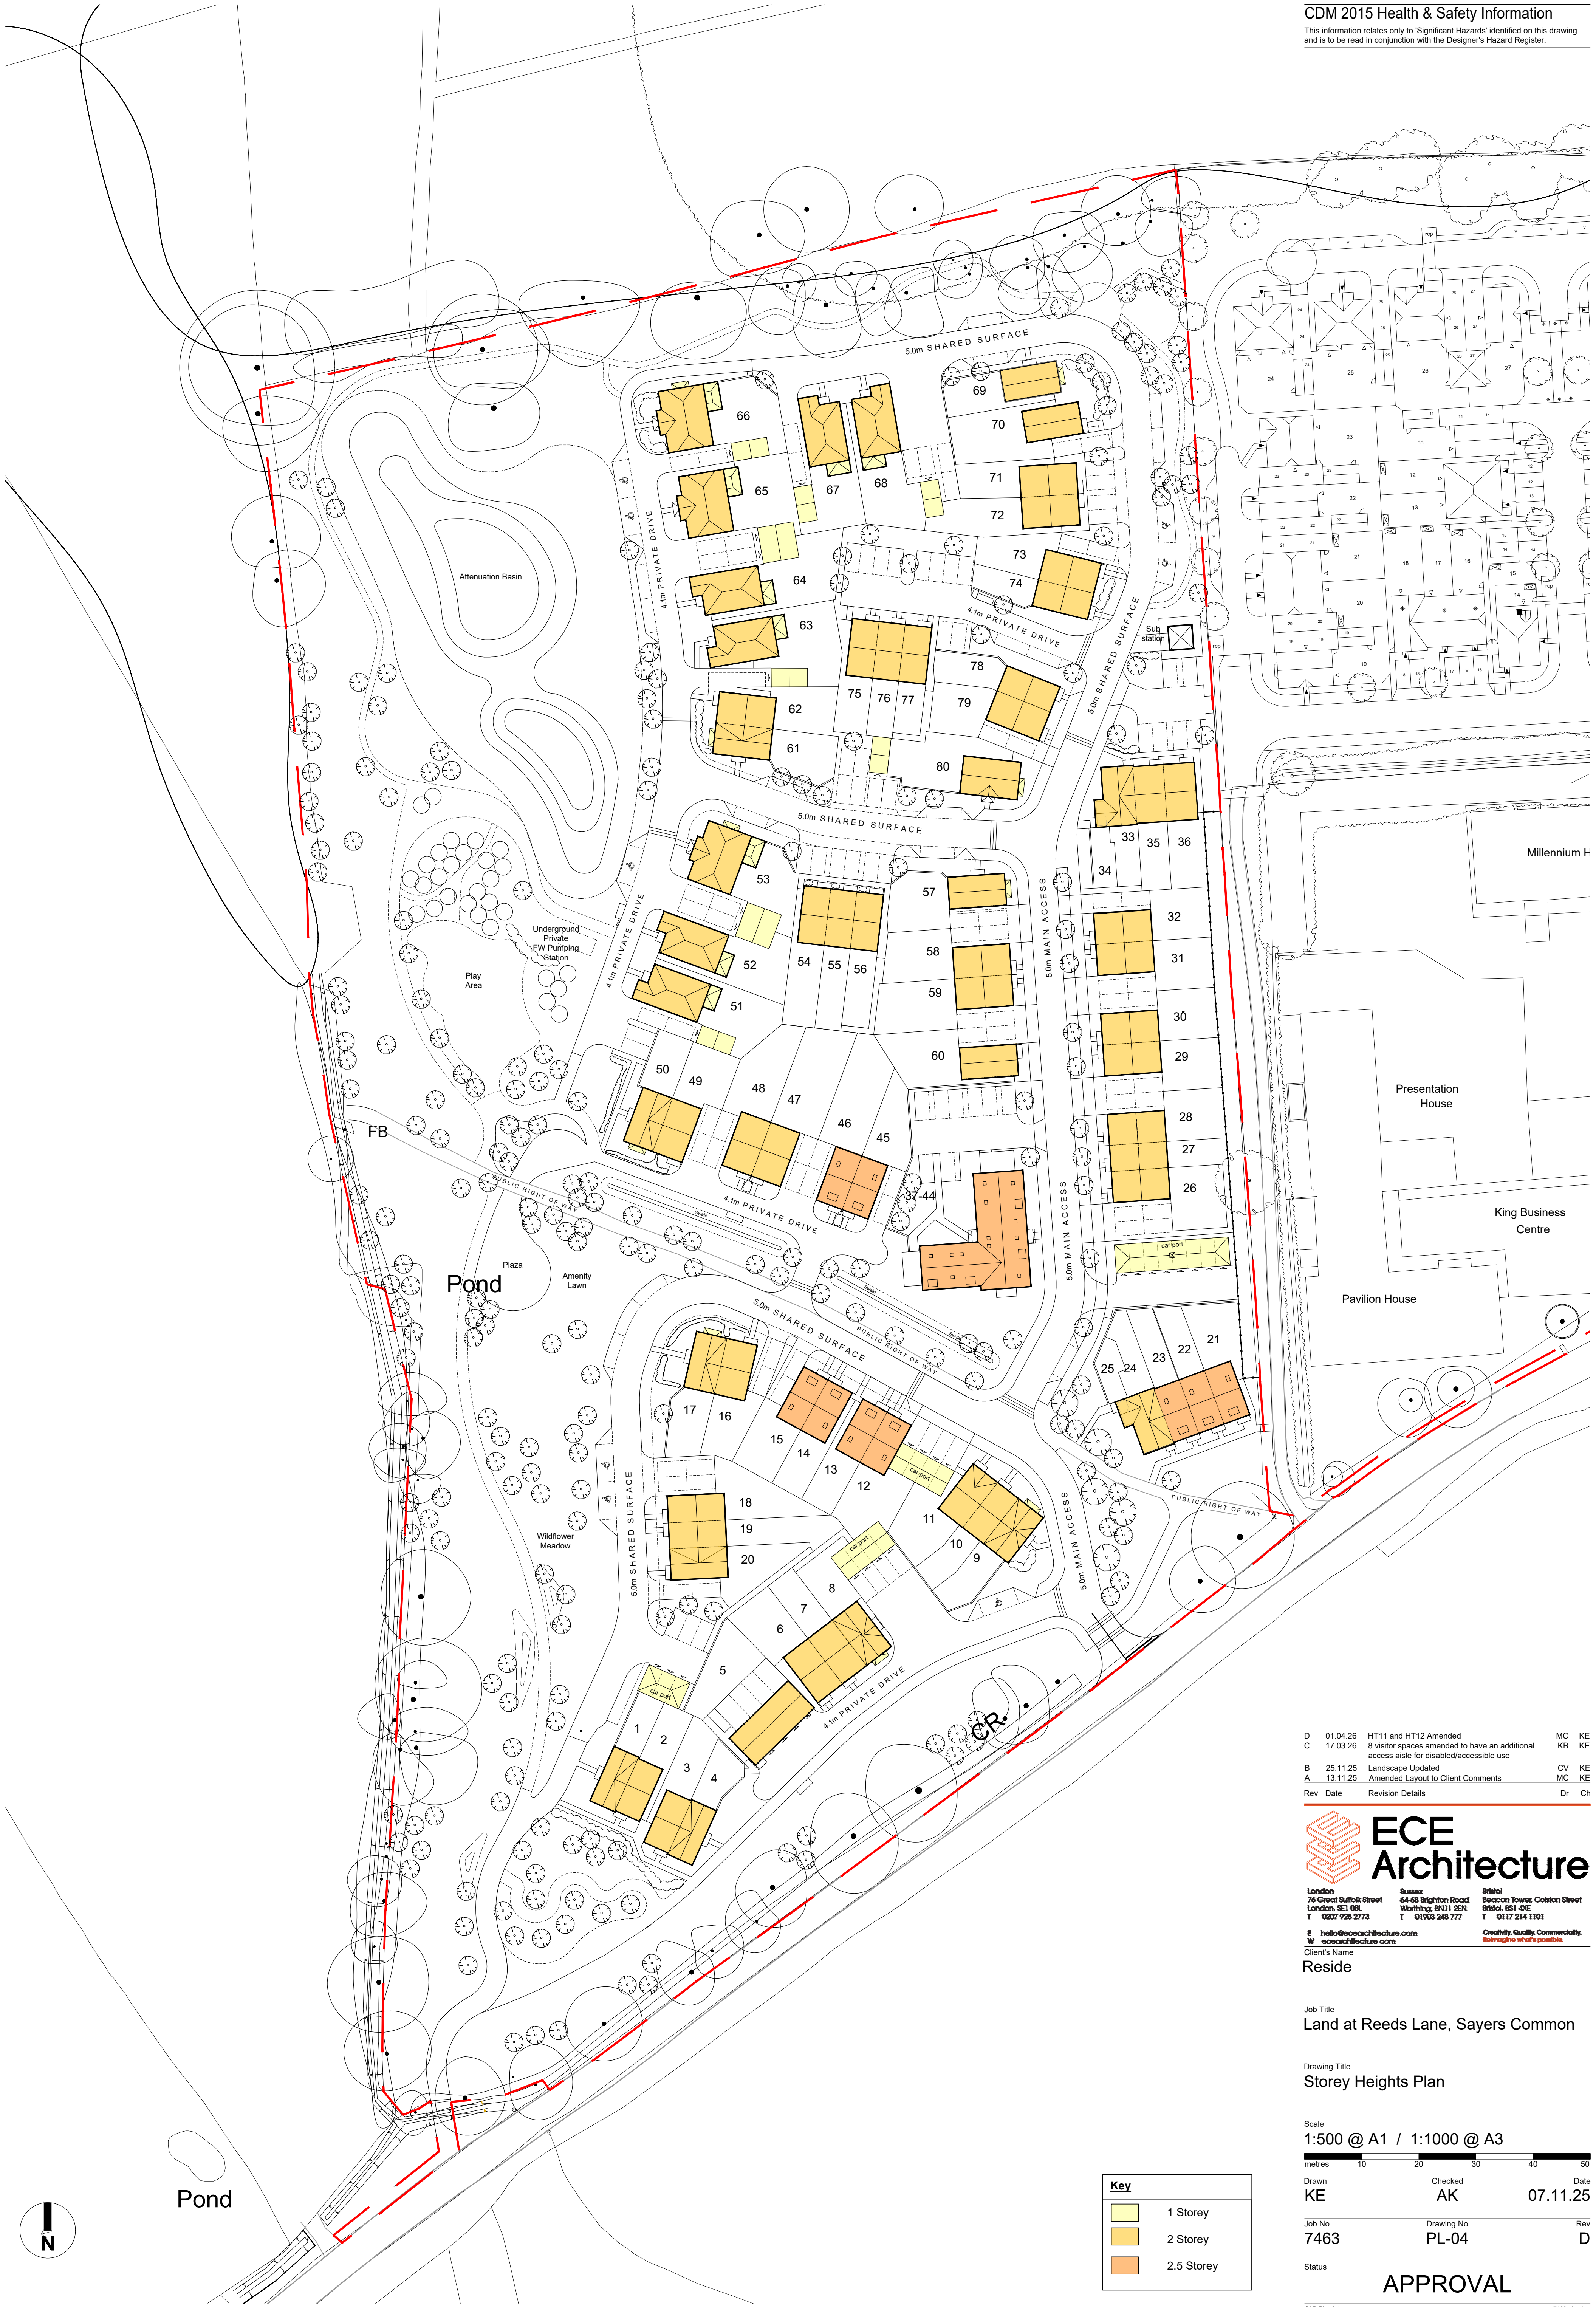

D	01.04.26	HT11 and HT12 Amended	MC	KE
C	17.03.26	8 visitor spaces amended to have an additional access aisle for disabled/accessible use	KB	KE
B	25.11.25	Landscape Updated	CV	KE
A	13.11.25	Amended Layout to Client Comments	MC	KE
Rev	Date	Revision Details	Dr	Ch

London
76 Great Suffolk Street
London, SE1 0BL
T 0207 928 2773

Sussex
64-68 Brighton Road
Worthing, BN11 2EN
T 01903 248 777

Bristol
Beacon Towers, Colston Street
Bristol, BS1 4DE
T 0117 214 1101

E hello@eceaarchitecture.com
W eceaarchitecture.com

Client's Name
Reside

Creativity. Quality. Commerciality.
Believe what's possible.

Job Title
Land at Reeds Lane, Sayers Common

Drawing Title
Storey Heights Plan

Scale
1:500 @ A1 / 1:1000 @ A3



Drawn	Checked	Date
KE	AK	07.11.25

Job No	Drawing No	Rev
7463	PL-04	D

Status
APPROVAL

Key	
	1 Storey
	2 Storey
	2.5 Storey

