


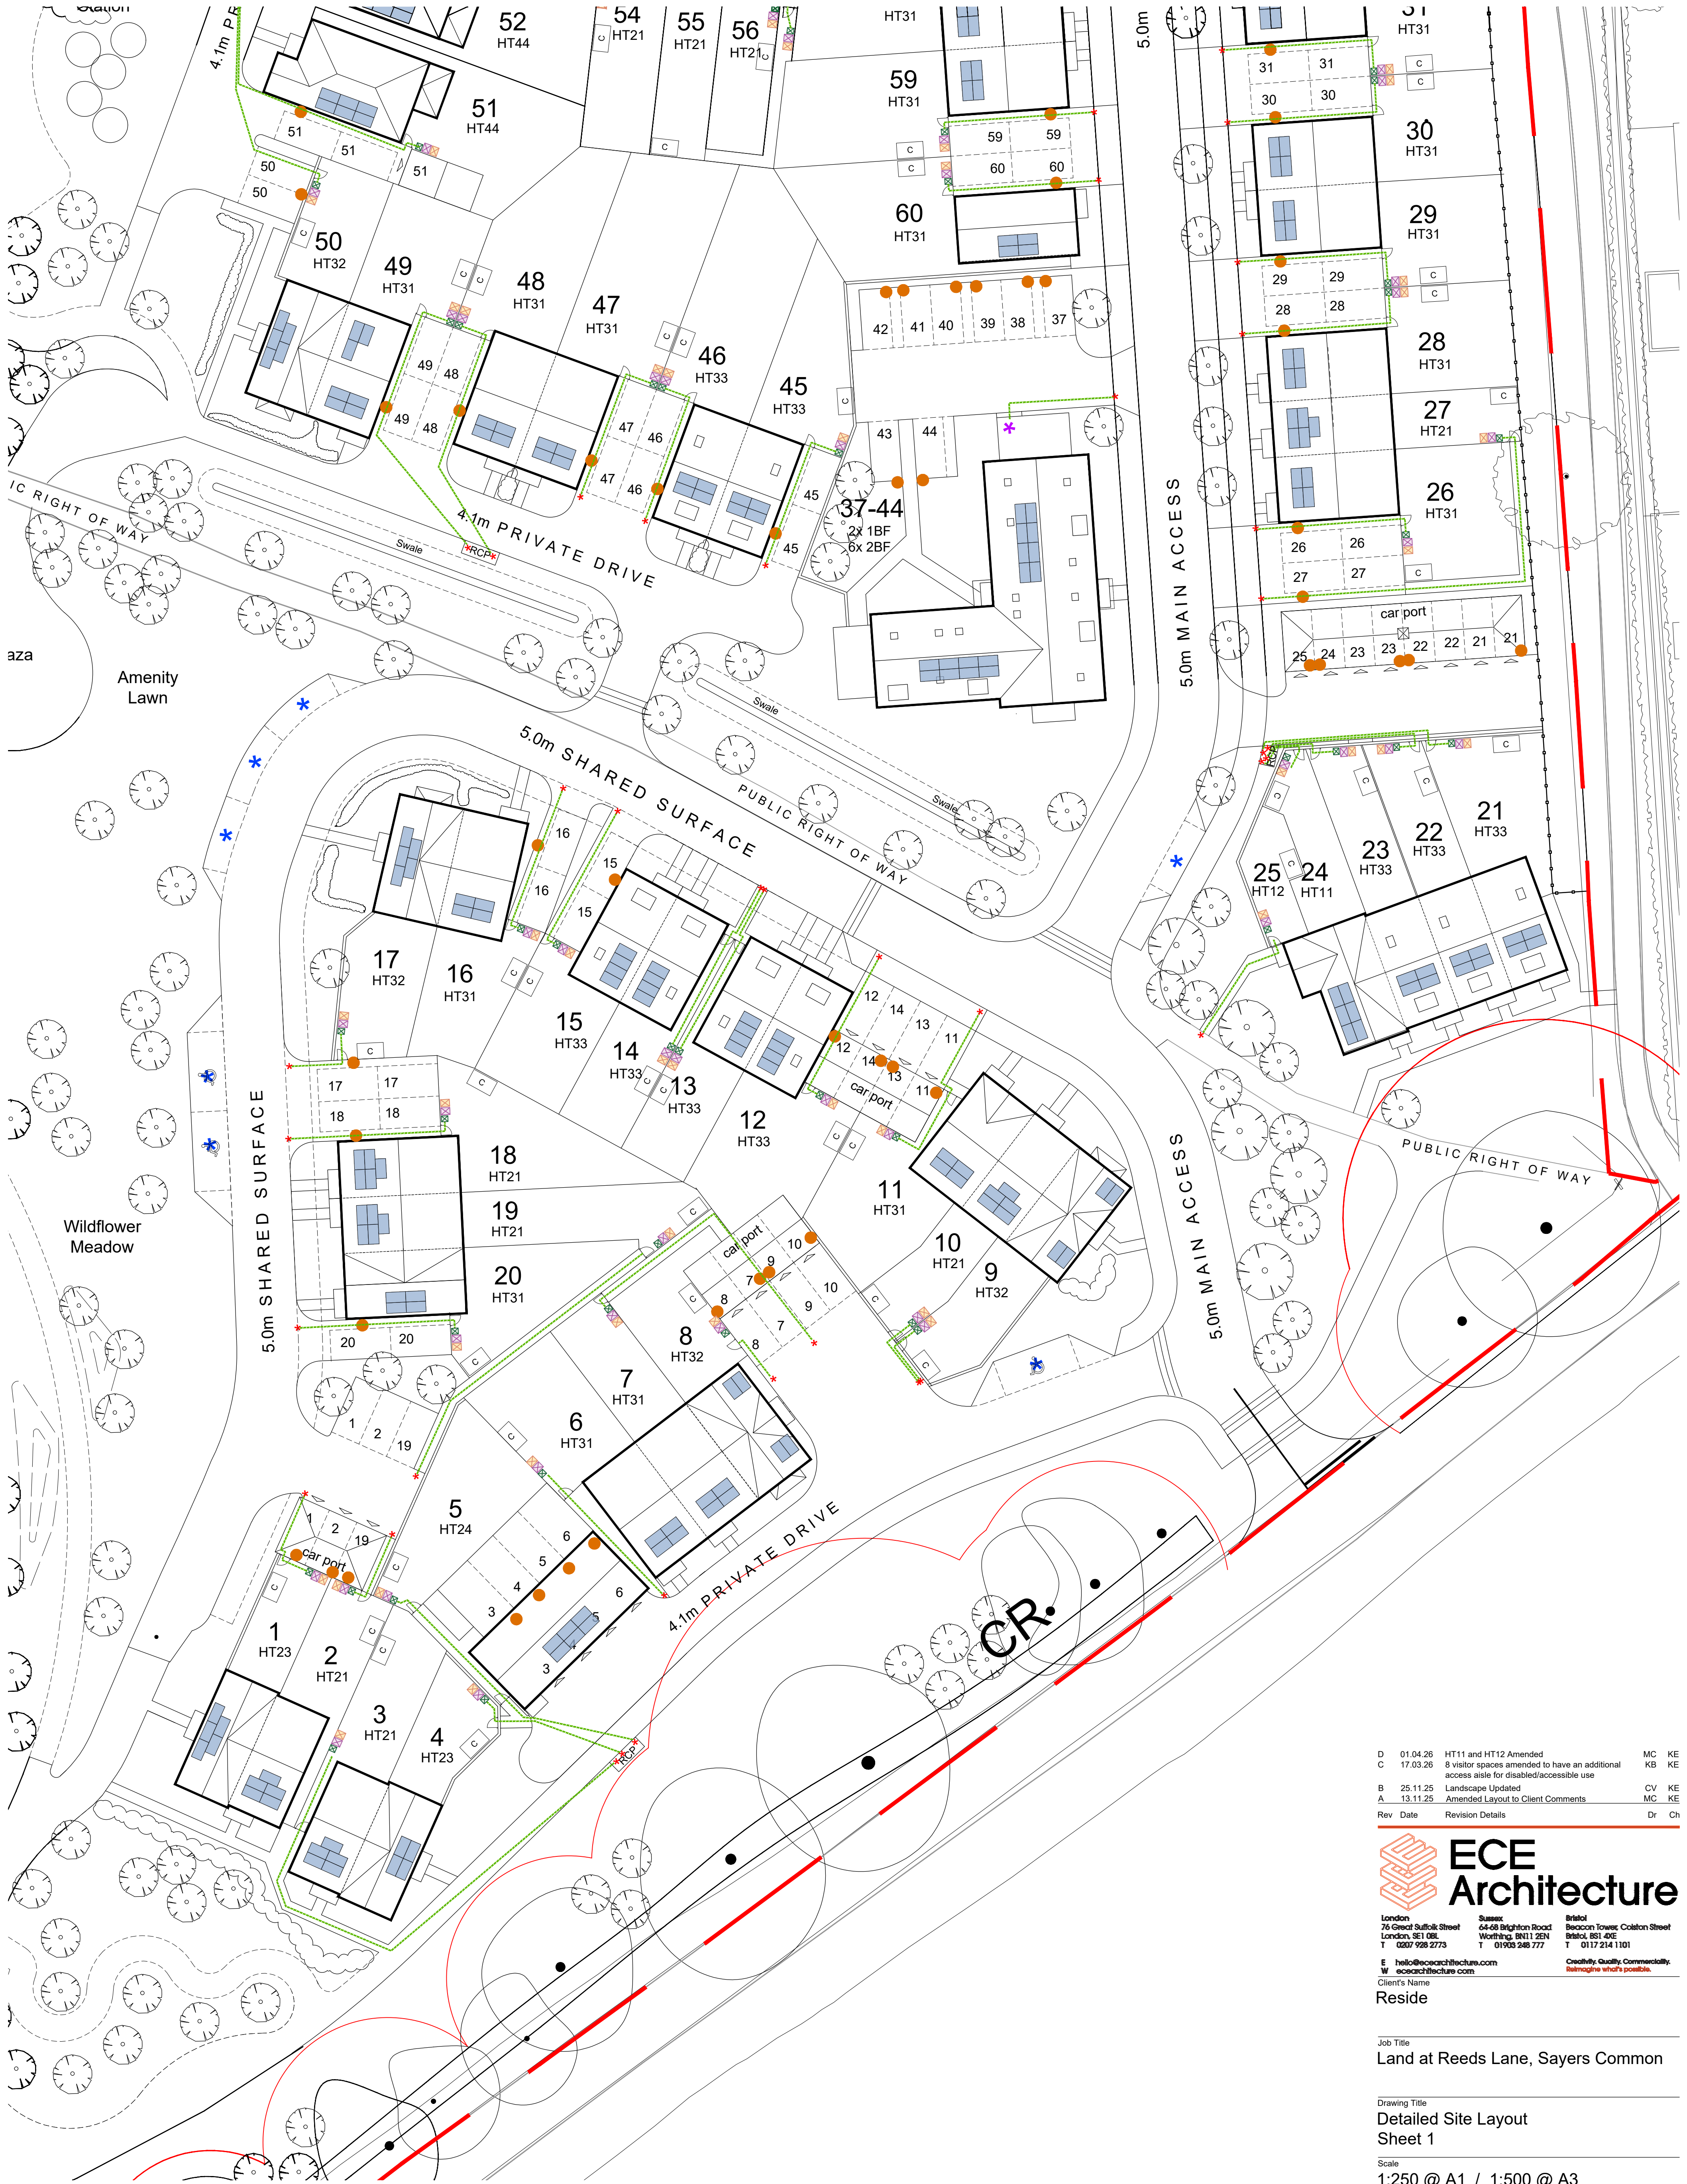

D	01.04.26	HT11 and HT12 Amended	MC	KE
C	17.03.26	8 visitor spaces amended to have an additional access aisle for disabled/accessible use	KB	KE
B	25.11.25	Landscape Updated	CV	KE
A	13.11.25	Amended Layout to Client Comments	MC	KE
Rev	Date	Revision Details	Dr	Ch

ECE Architecture
London: 76 Great Suffolk Street, London, SE1 0BL, T: 0207 928 2773
Sussex: 64-68 Brighton Road, Worthing, BN11 2EN, T: 01903 248 777
Bristol: Beacon Tower, Colston Street, Bristol, BS1 4DE, T: 0117 214 1101
E: hello@ececarchitecture.com, W: ececarchitecture.com, C: Creativity. Quality. Commerciality. Reimagine what's possible.

Client's Name
Reside

Job Title
Land at Reeds Lane, Sayers Common

Drawing Title
Detailed Site Layout Sheet 1

Scale
1:250 @ A1 / 1:500 @ A3

metres 5 10 15 20 25
Drawn CV Checked KE Date 07.11.25

Job No 7463 Drawing No PL-09 Rev D

Status
APPROVAL

CDM Plot date: 1/04/2026 - 09:55:40 7463-alls.dwg

	Cycle Storage		Refuse Collection Point (Houses)		Potential Solar Panels
	Recycling Storage		Residents Dragging Distance		EV Charging Point
	Refuse Storage		Garden Gate		
	Optional Green Bin		Refuse Storage for apartments		