


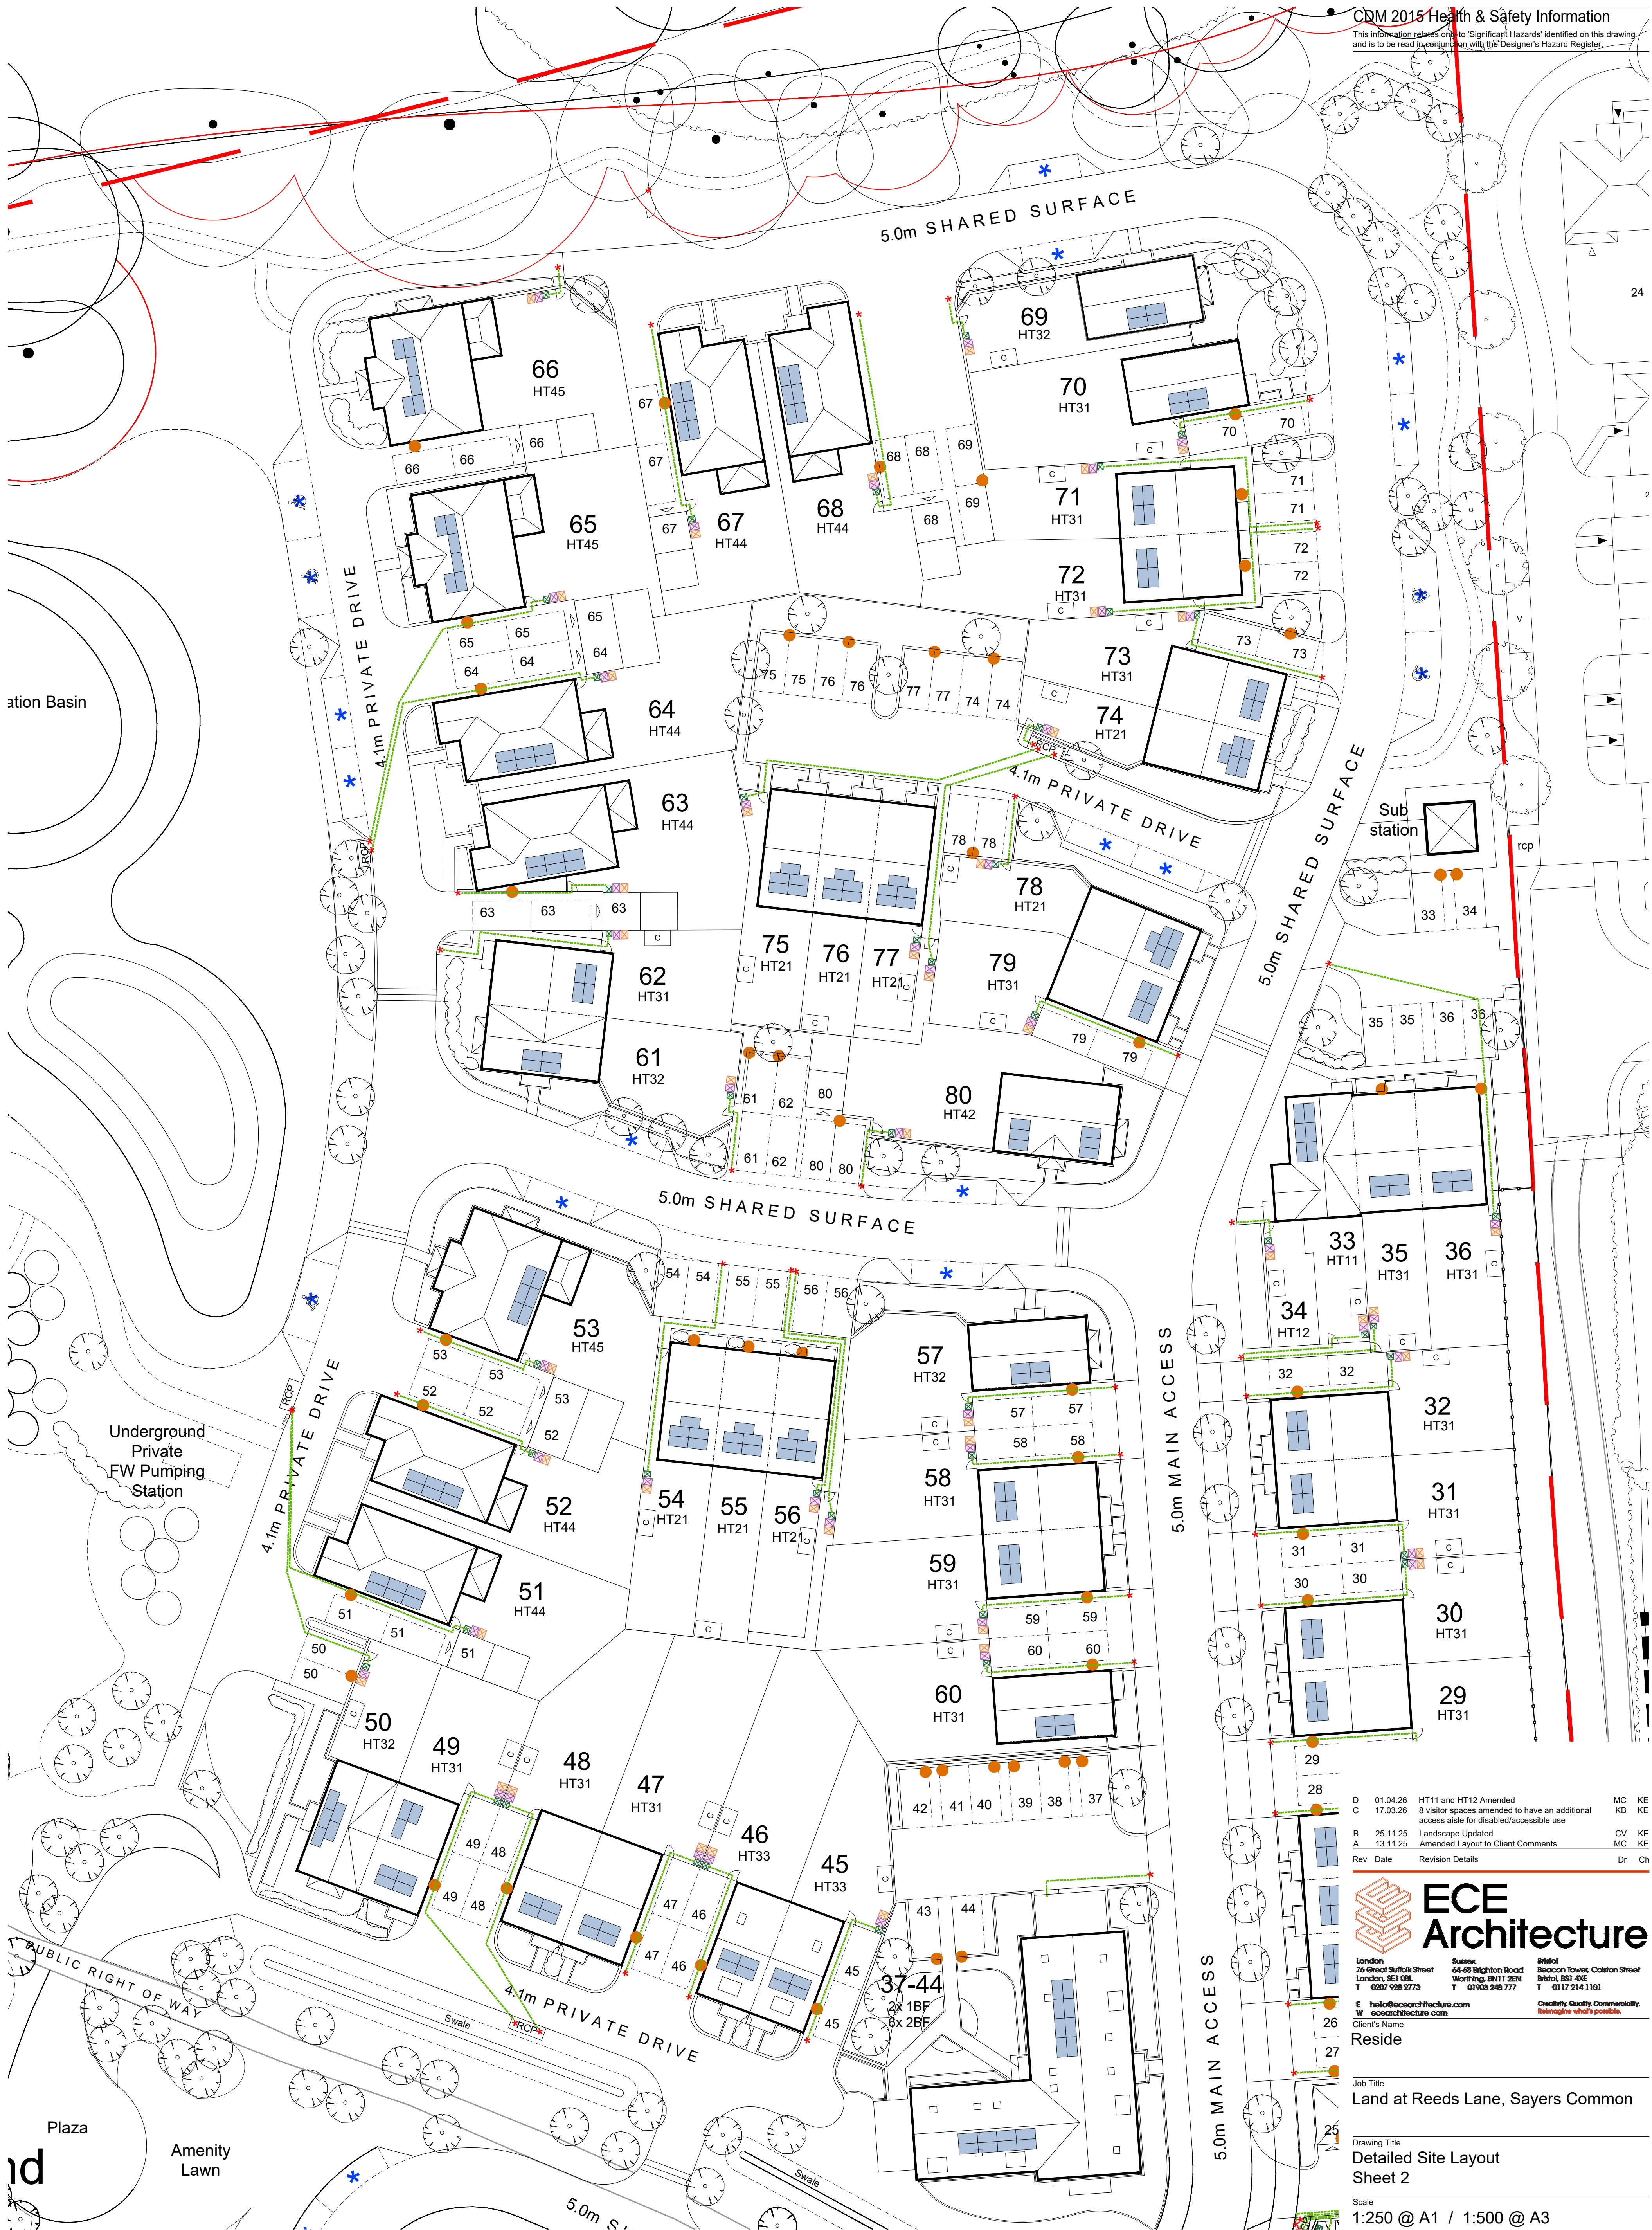

D	01.04.26	HT11 and HT12 Amended	MC	KE
C	17.03.26	8 visitor spaces amended to have an additional access aisle for disabled/accessible use	KB	KE
B	25.11.25	Landscape Updated	CV	KE
A	13.11.25	Amended Layout to Client Comments	MC	KE
Rev	Date	Revision Details	Dr	Ch

ECE Architecture

London: 76 Great Suffolk Street, London, SE1 0BL, T 0207 928 2773

Staines: 64-68 Brighton Road, Watlington, BN11 2EN, T 01903 248 777

Initial: Beacon Towers, Colston Street, Bristol, BS1 4DE, T 0117 214 1101

E: hello@ecearchitecture.com, W: ecearchitecture.com

Client's Name: Reside

Credibility. Quality. Commercially. *Imagining what's possible.*

Job Title
Land at Reeds Lane, Sayers Common

Drawing Title
Detailed Site Layout
Sheet 2

Scale
1:250 @ A1 / 1:500 @ A3

metres 5 10 15 20 25

Drawn	Checked	Date
CV	KE	23.10.25

Job No	Drawing No	Rev
7463	PL-10	D

Status
APPROVAL

CAD Plot date: 1/04/2026 - 09:56:54 7463-site.dwg