


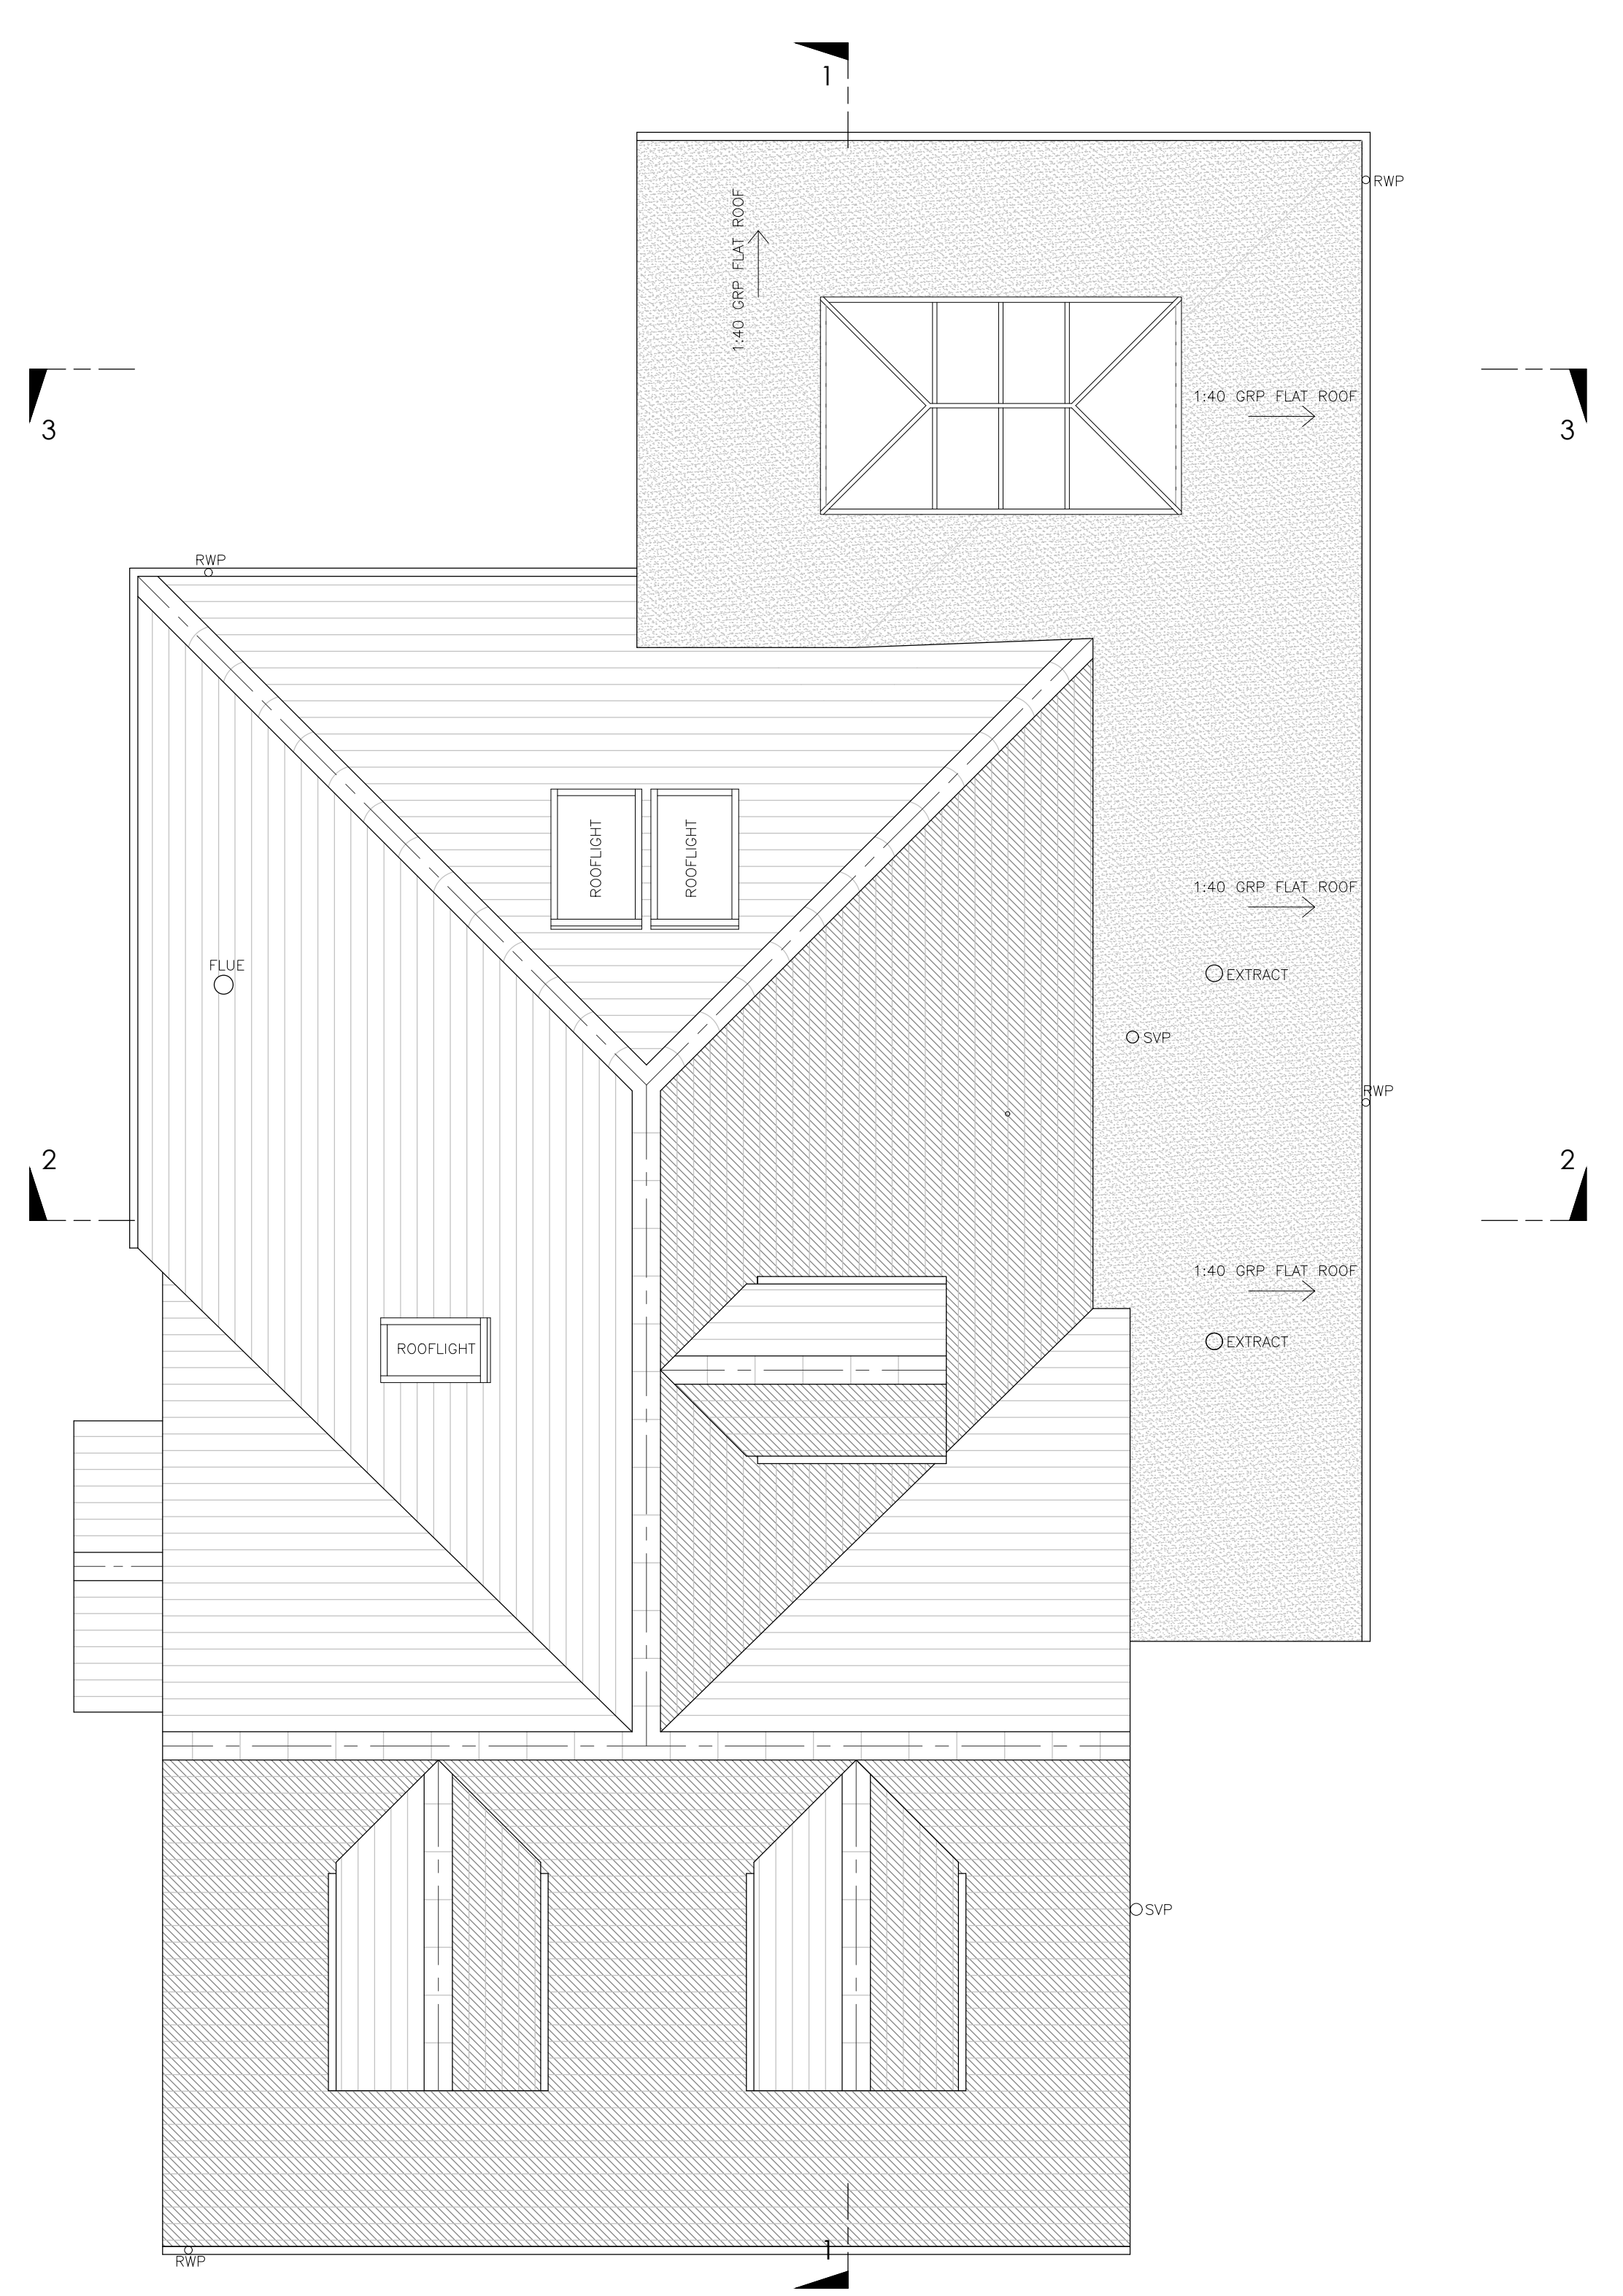

0 1m 2m 3m 4m 5m

SCALE BAR 1:50

Drawn JNG	Date 26.03.25	Checked JNG	Date 26.03.25	Scale at A2 1:50
Job N°.	24.17	Drawing N°.	22	Rev. D
Status				

FOR PLANNING

ATRAM ARCHITECTURE

