


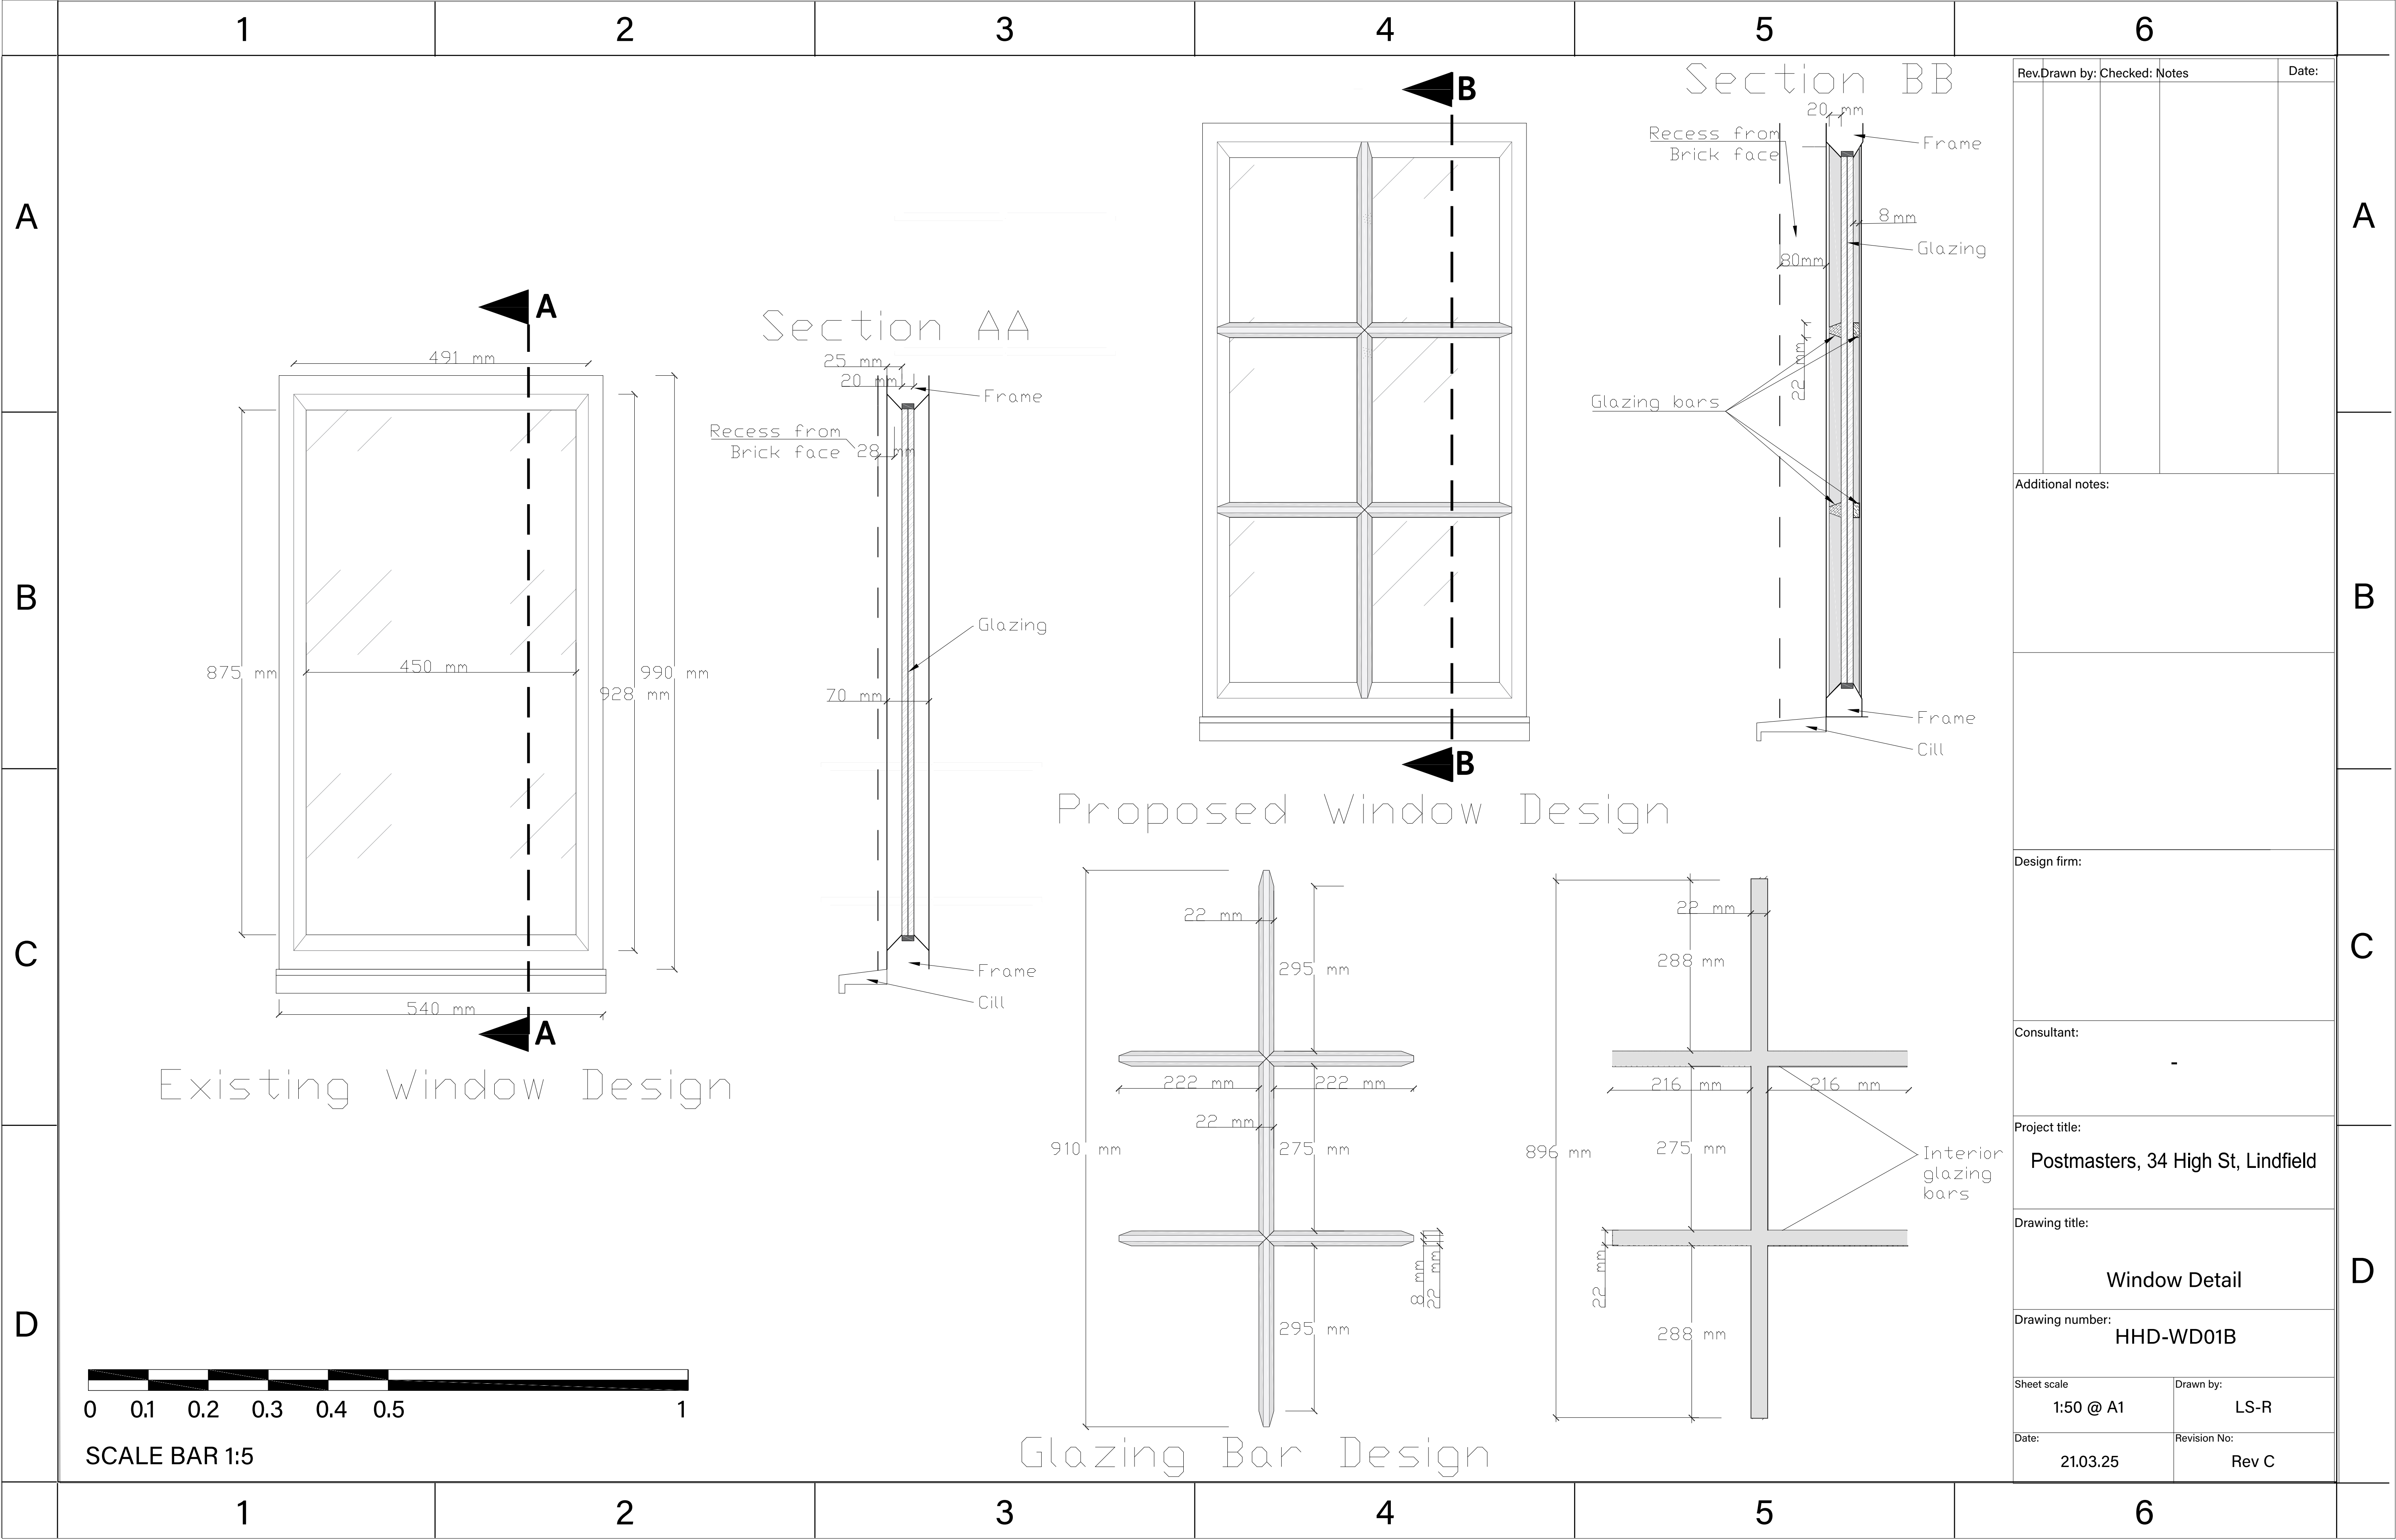

Existing Window Design

Section AA

Proposed Window Design

Glazing Bar Design