


WILDLIFE POND - SECTION

DIGOUT - SECTION 1B

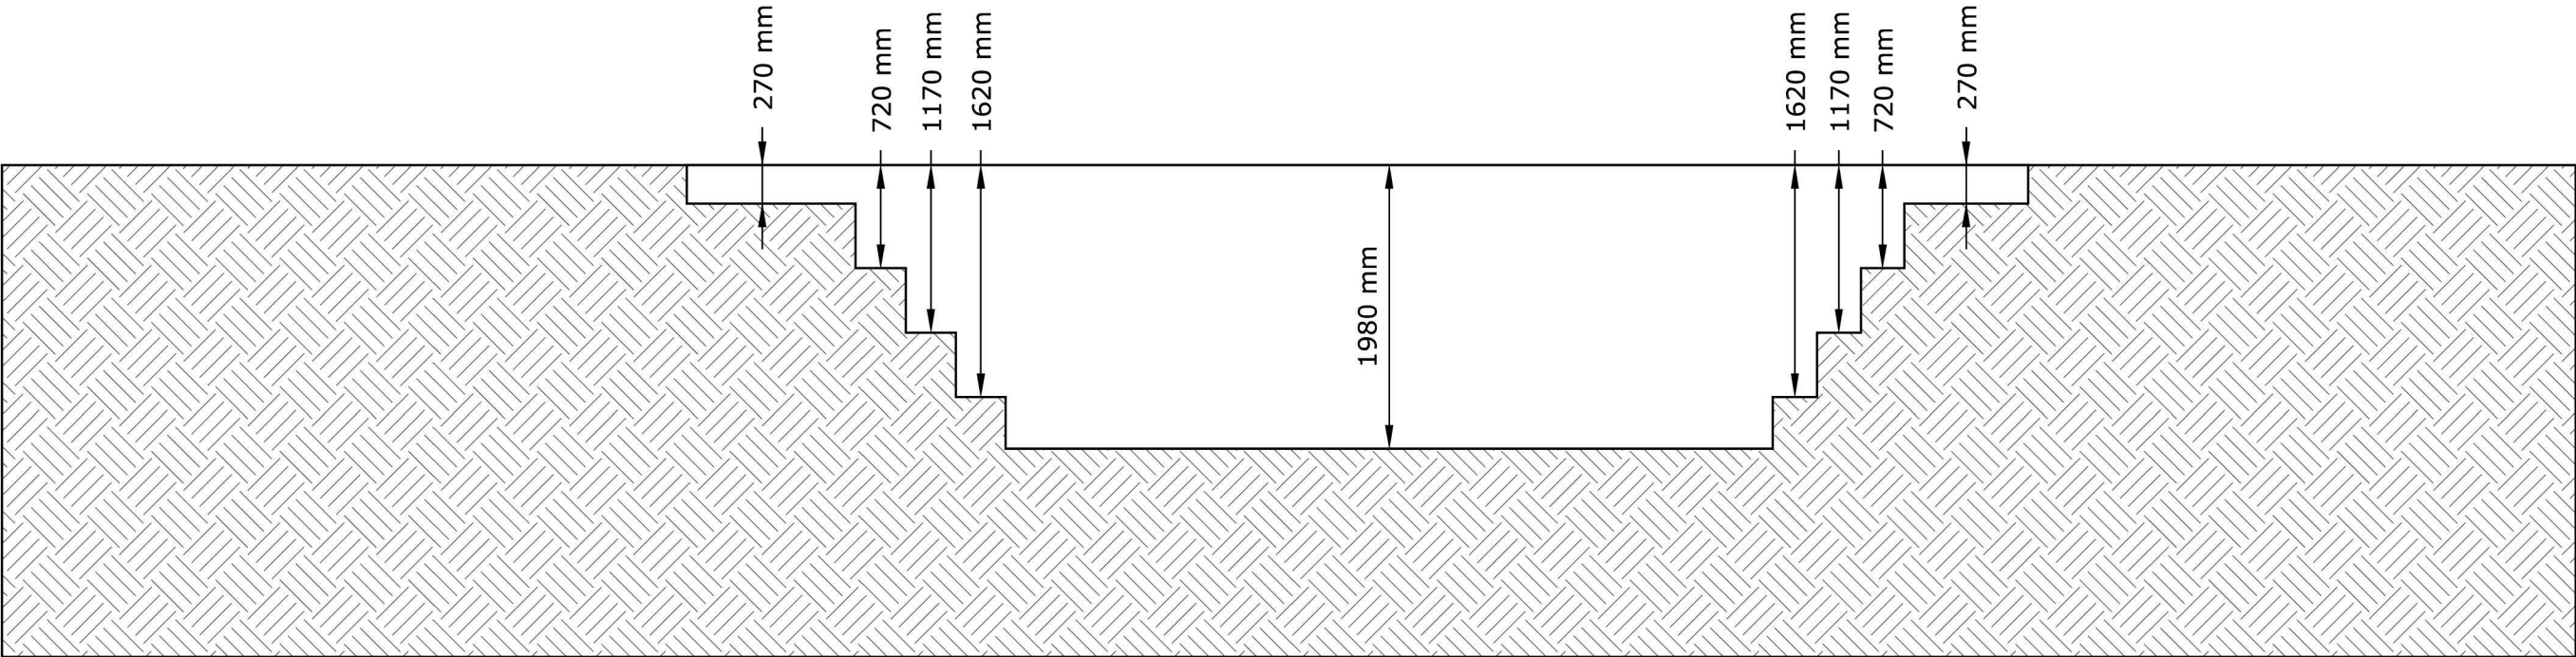

Notes:

Datum level to be set by STG Design.

Water level to be 20mm below ground level.

Key:

 Earth

 Dig Dims

