



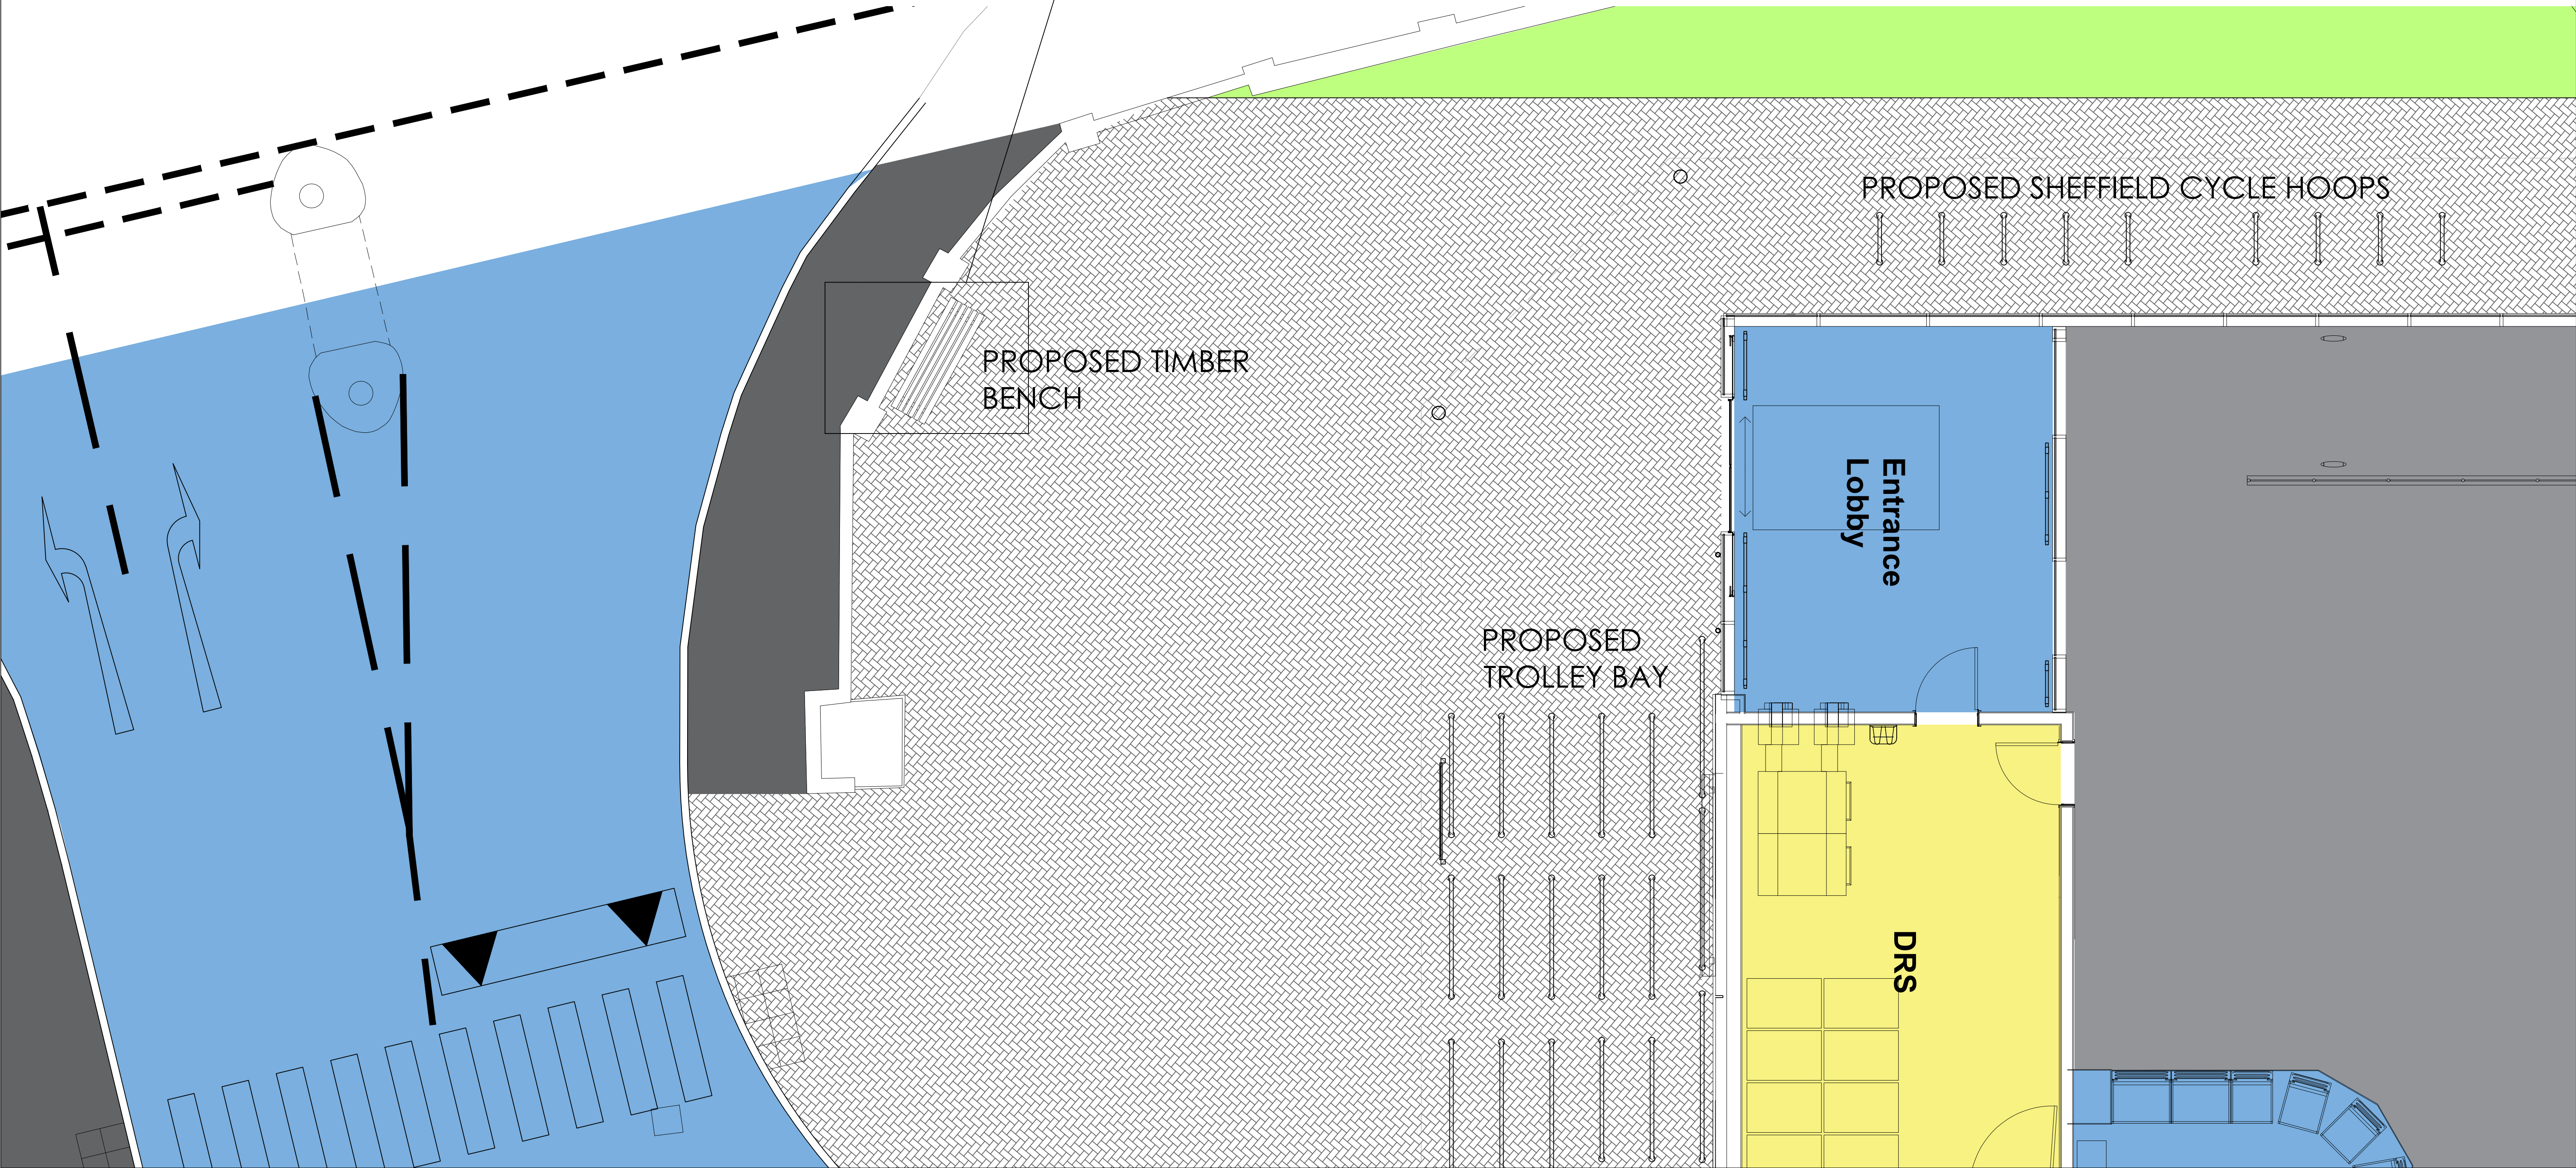

EXAMPLE OF BENCH



DIMENSIONS TO BE CONFIRMED ON SITE PRIOR TO START OF WORKS AND **MONO** TO BE INFORMED OF DISCREPANCIES IMMEDIATELY. NO DIMENSIONS TO BE SCALED FROM THIS DRAWING. ALL MATERIALS AND WORKS ARE TO BE CARRIED OUT IN ACCORDANCE WITH THE LATEST REVISION OF THE APPROPRIATE BRITISH STANDARDS OR EURO CODE. **PLANNING APPROVAL, CURRENT BUILDING REGULATIONS AND CODES OF PRACTICE.** PARTY WALL ACT - NOTICES UNDER THE PARTY WALL ACT ARE TO BE SERVED BY THE PROPERTY OWNER OR APPOINTED THIRD PARTY BY PROPERTY OWNER. HEALTH AND SAFETY - CDM 2015 REGULATIONS APPLY TO ALL CONSTRUCTION WORKS TO BE CARRIED OUT AND APPLY TO DESIGNERS, CONTRACTORS AND THE CLIENT. AS SUCH ALL PARTIES HAVE DUTIES UNDER THESE REGULATIONS.

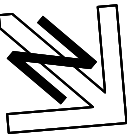

A	CYCLE RACKS AMENDED		27.06.24	Date	Rev by	Chk by
	Rev	Description				

Revisions

Client
LIDL GREAT BRITAIN LTD.
CRETE HALL ROAD, GRAVESEND, KENT, DA11 9BU

Project
EAST GRINSTEAD

Drawing
STORE ENTRANCE ARRANGEMENT

Project Number
23016

Drawing Number
AD_112

Purpose of Issue
PLANNING

Scale @ A1
1:50

Drawn by
LMC

Checked by

Revision
A

Date
JUNE 2024



MONO ARCHITECTURAL DESIGN

MONO Architectural Design Ltd
Salts Mill, Suite J, Victoria Road, Saltaire, BD18 3LA
www.mono-ad.co.uk
hello@mono-ad.co.uk
Registered in England & Wales No: 14857583

DO NOT USE FOR CONSTRUCTION