



FOR CONSTRUCTION

PLOT 2 PLOT 1

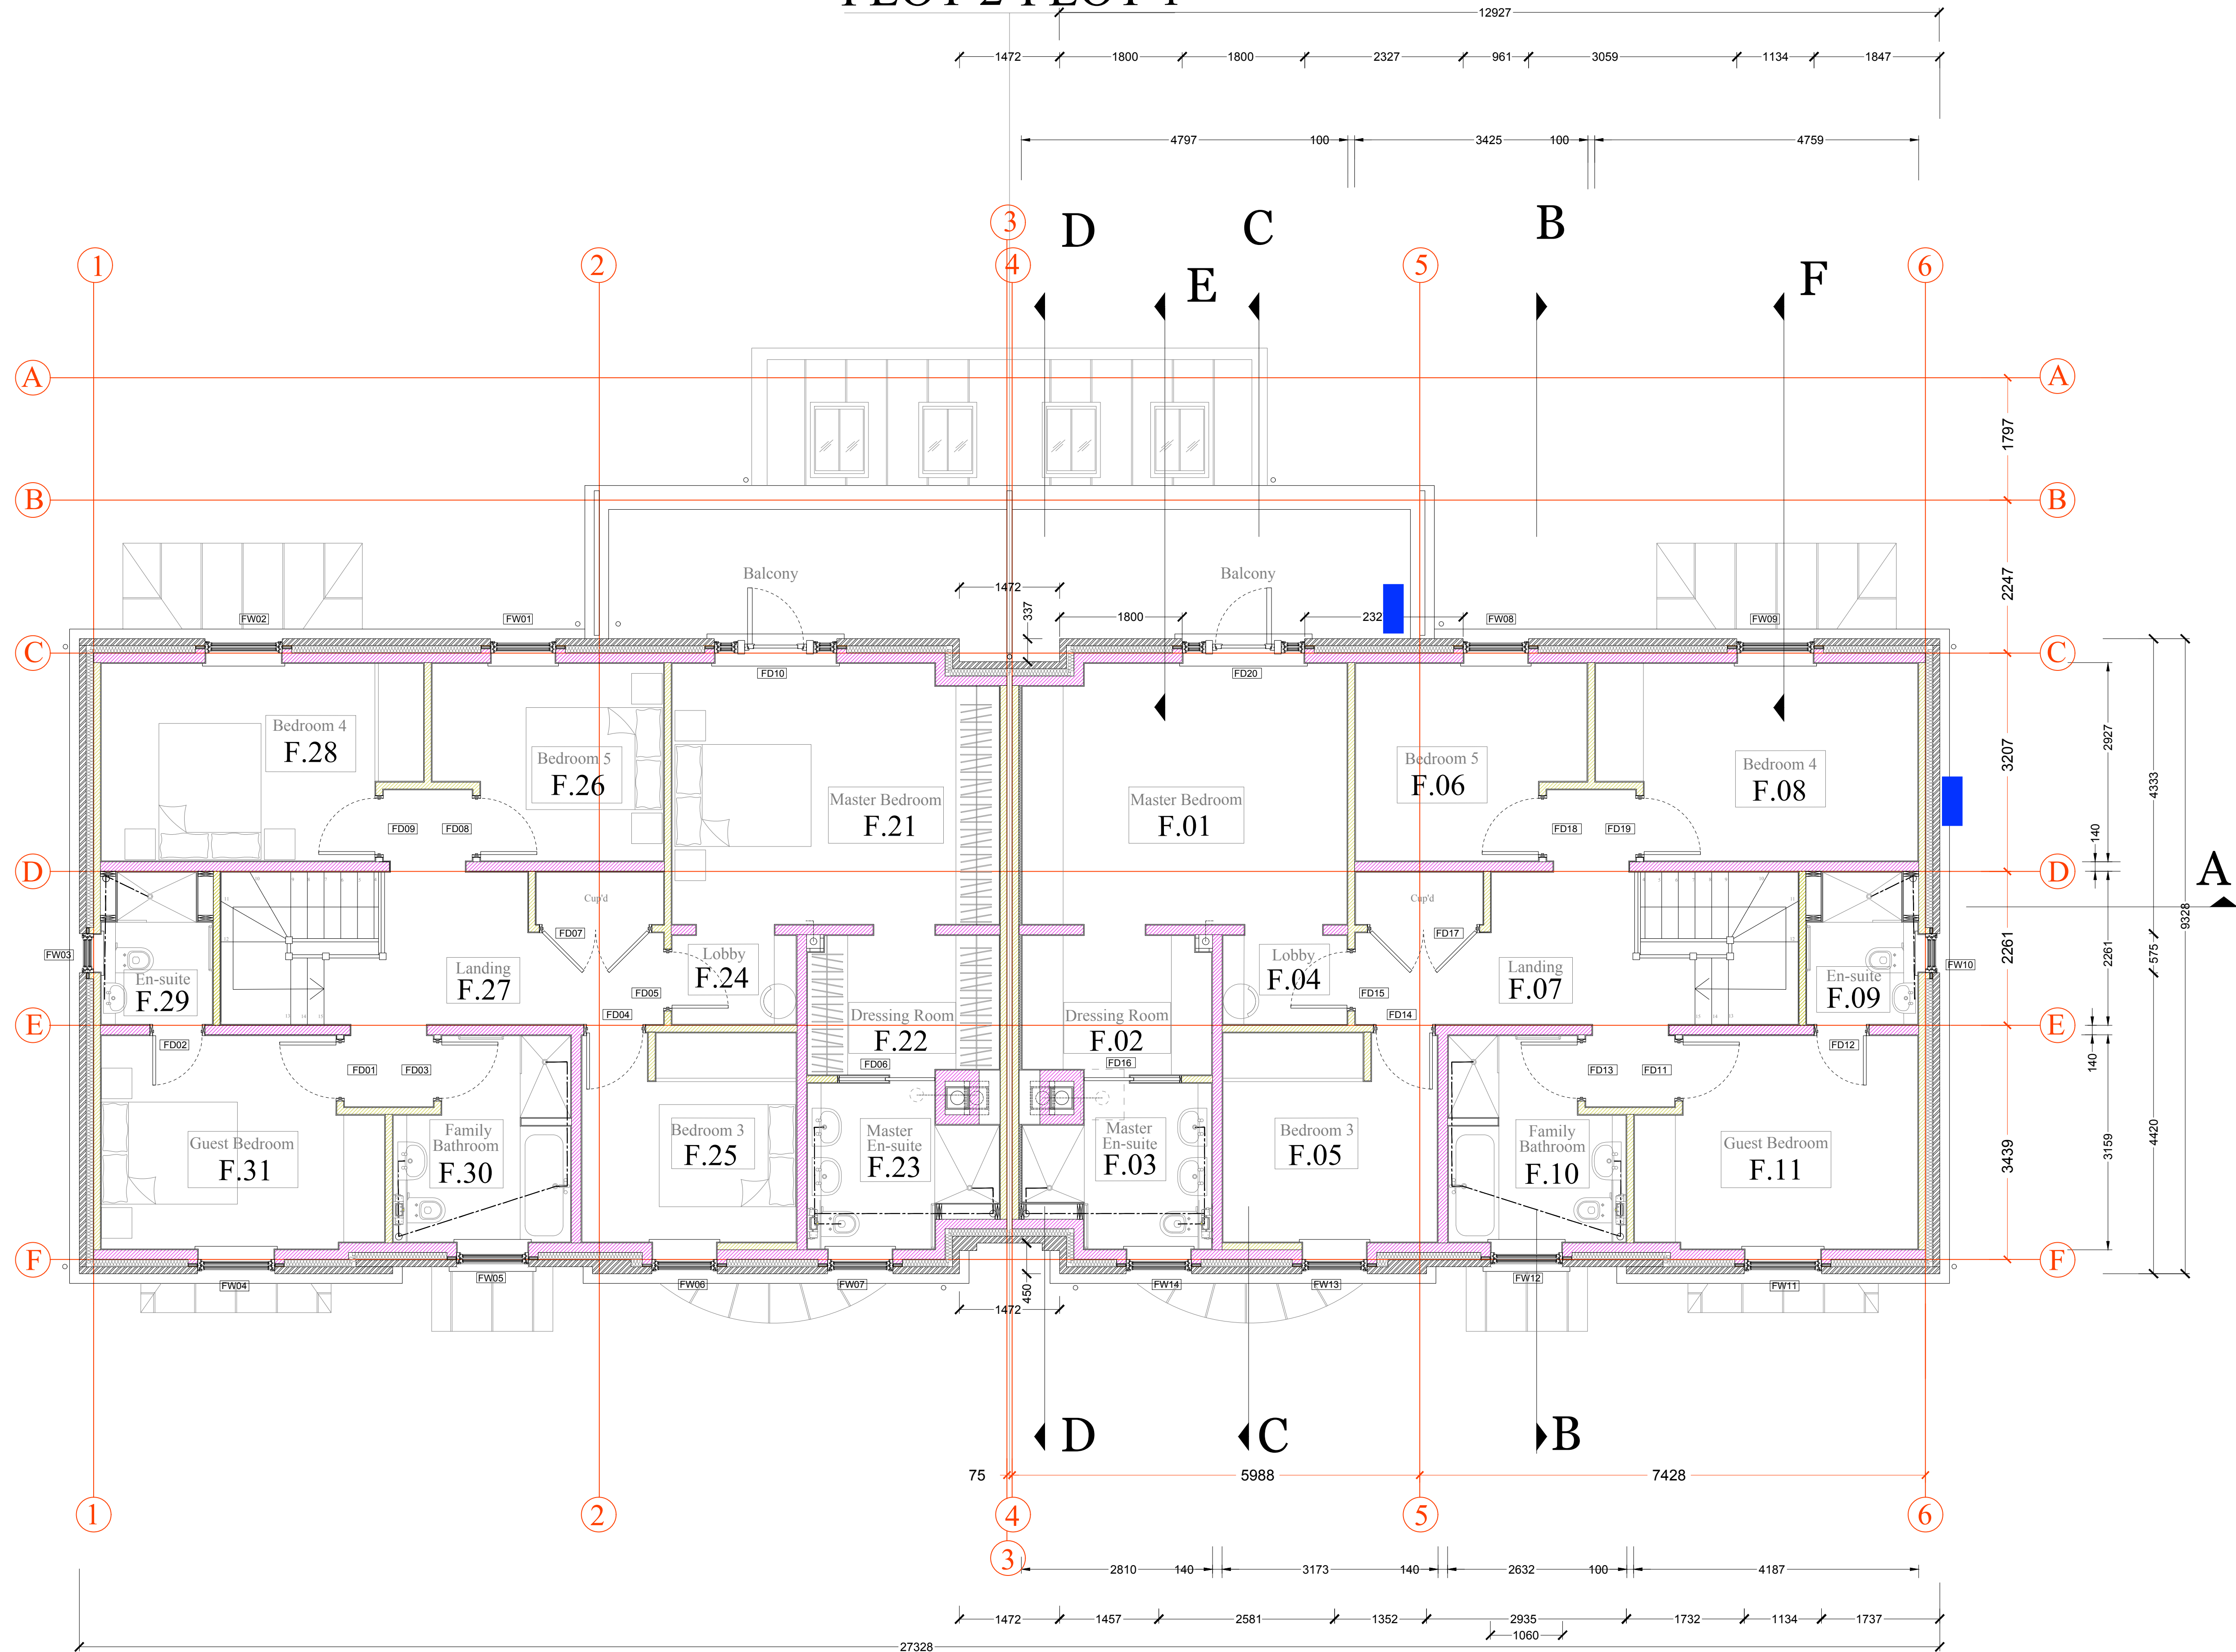

KEY

 Air conditioning unit
570h x 750w x 290d

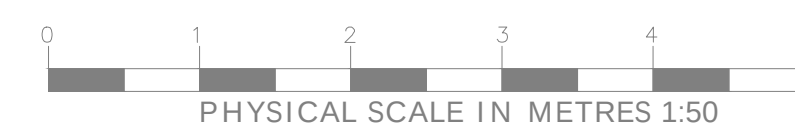

DWG No.
AC1