



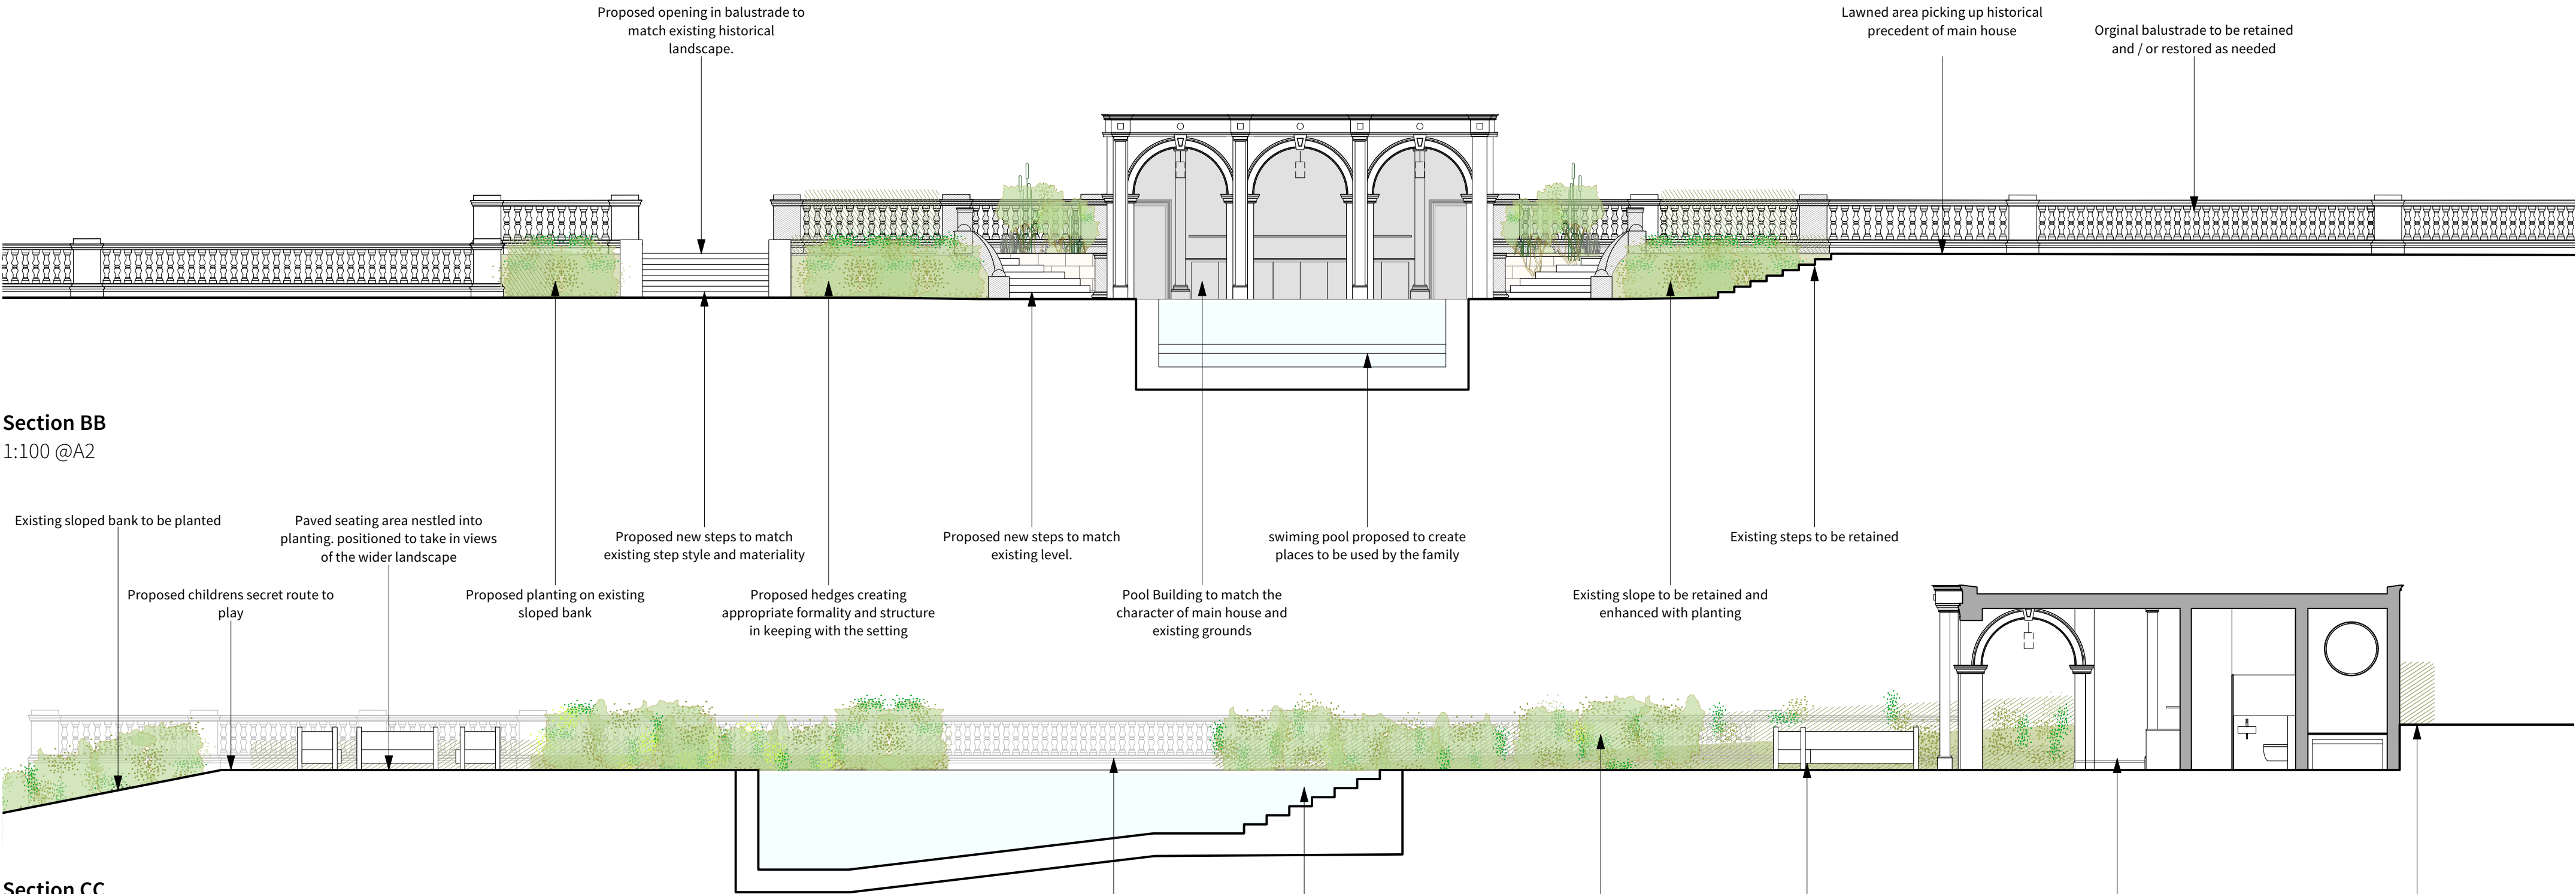

Section BB  
1:100 @A2

Section CC  
1:100 @A2

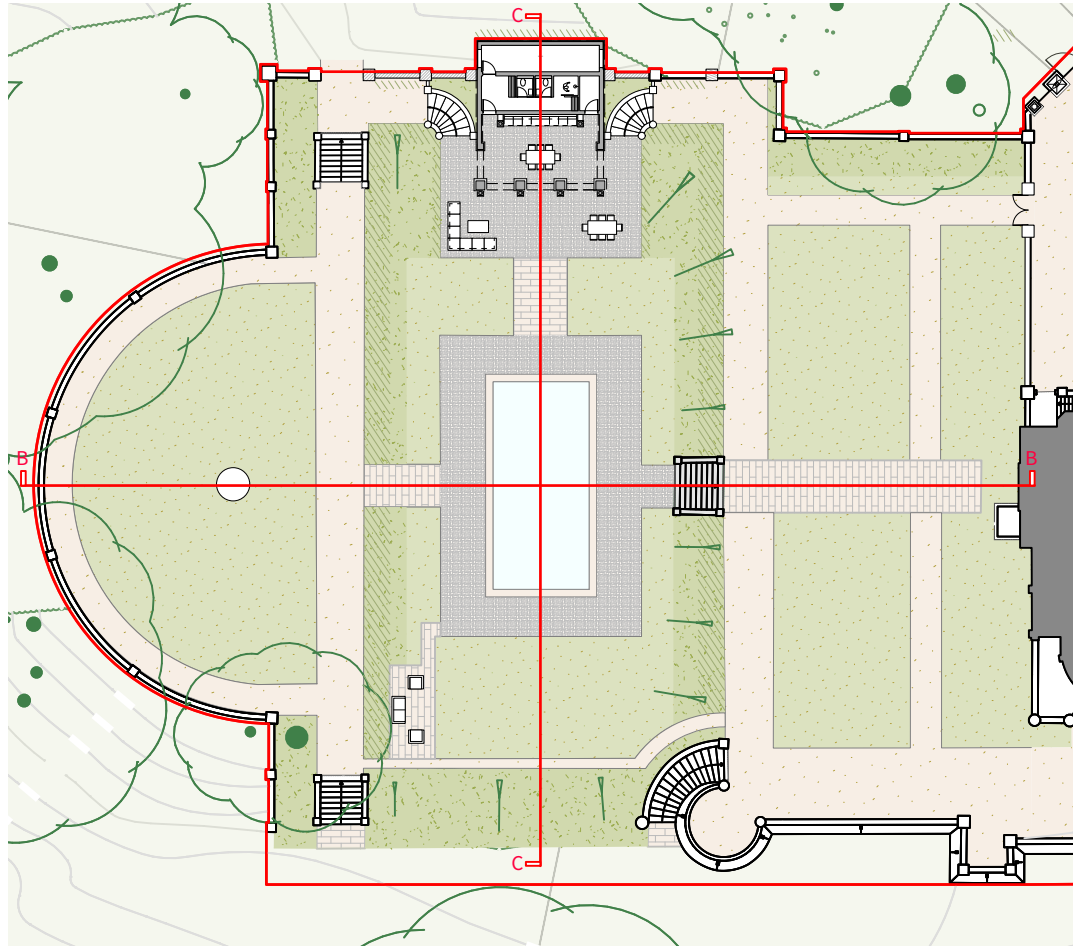

Key Plan  
1:500 @A2

- Key
- Proposed Wall
  - New Balustrade
  - Loose Gravel
  - Sandstone Paving
  - Limestone Setts
  - Swimming Pool
  - Planting Proposed
  - Hedge Proposed
  - Mown Grass

Views through to play lawn and landscape beyond

swimming pool proposed to create places to be used by the family

Planting to help nestle the proposed pool area into, and creating screening, all to create usable space for the family.

Paved seating area cobtained and screened by planting

Pool Building to match the character of main house and existing grounds


Proposed hedges creating appropriate formality and structure in keeping with setting.

23 Vine Street, Brighton BN1 4AG  
e: studio@sticklandwright.co.uk  
t: 01273 964051  
Company registered in England No. 11222477

Revisions:

|   |            |                      |
|---|------------|----------------------|
| / | 17/06/2026 | For planning         |
| A | 24/07/2026 | Revised For Planners |

Checked

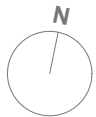

1:100 1m 2 3 4 5 6

**Disclaimer:**  
This drawing is the copyright of Stickland Wright Ltd. and may not be reproduced or used except by written permission. Figured dimensions to have precedence over scaling. Check all site dimensions prior to fabrication. Refer any discrepancies found to Stickland Wright.

Dwg No. 25041E-P-131 A

**Drawing Title** Proposed Section BB and CC  
**Address** Wykehurst House  
**Client** M Blencowe  
**Scale** 1:100 @A2  
**Stage** Planning  
**Drawn by** cd  
**Checked by**



architecture + interiors  
www.sticklandwright.co.uk