
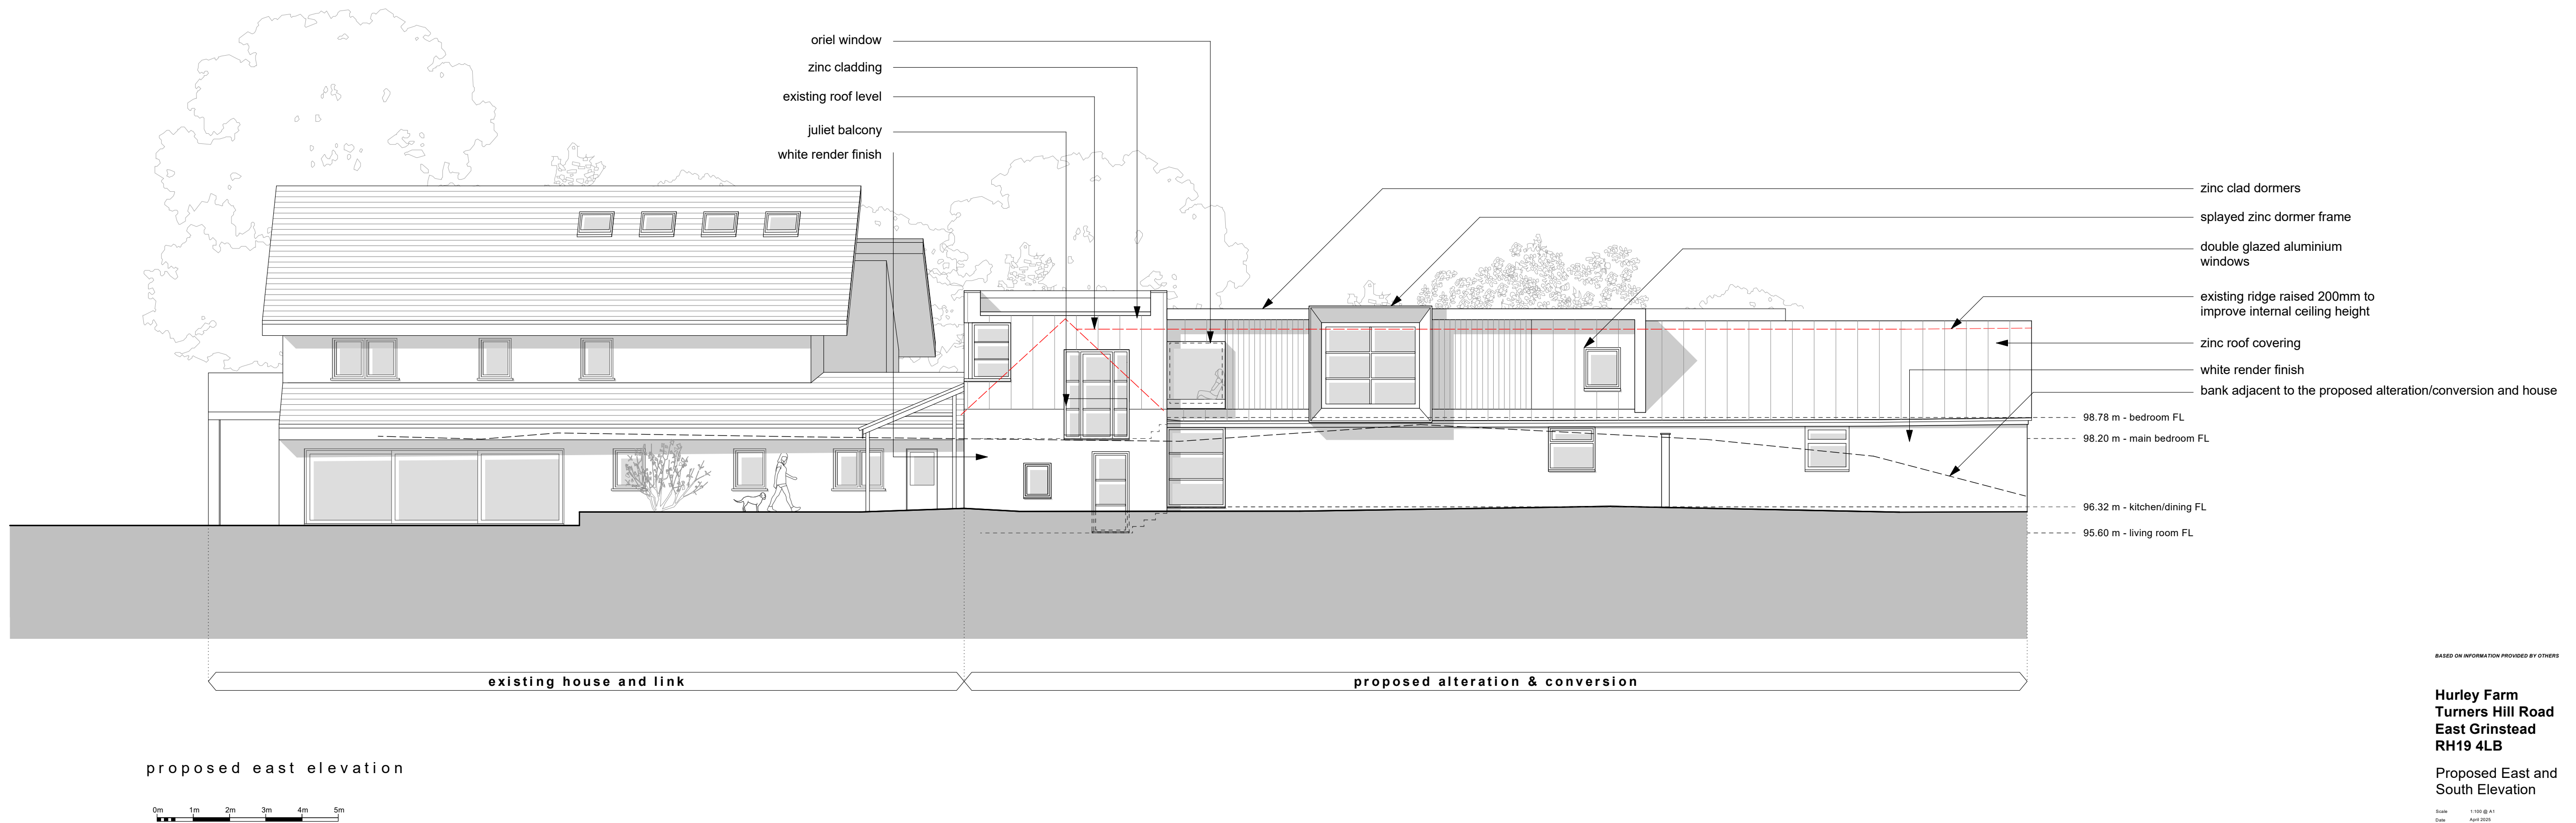


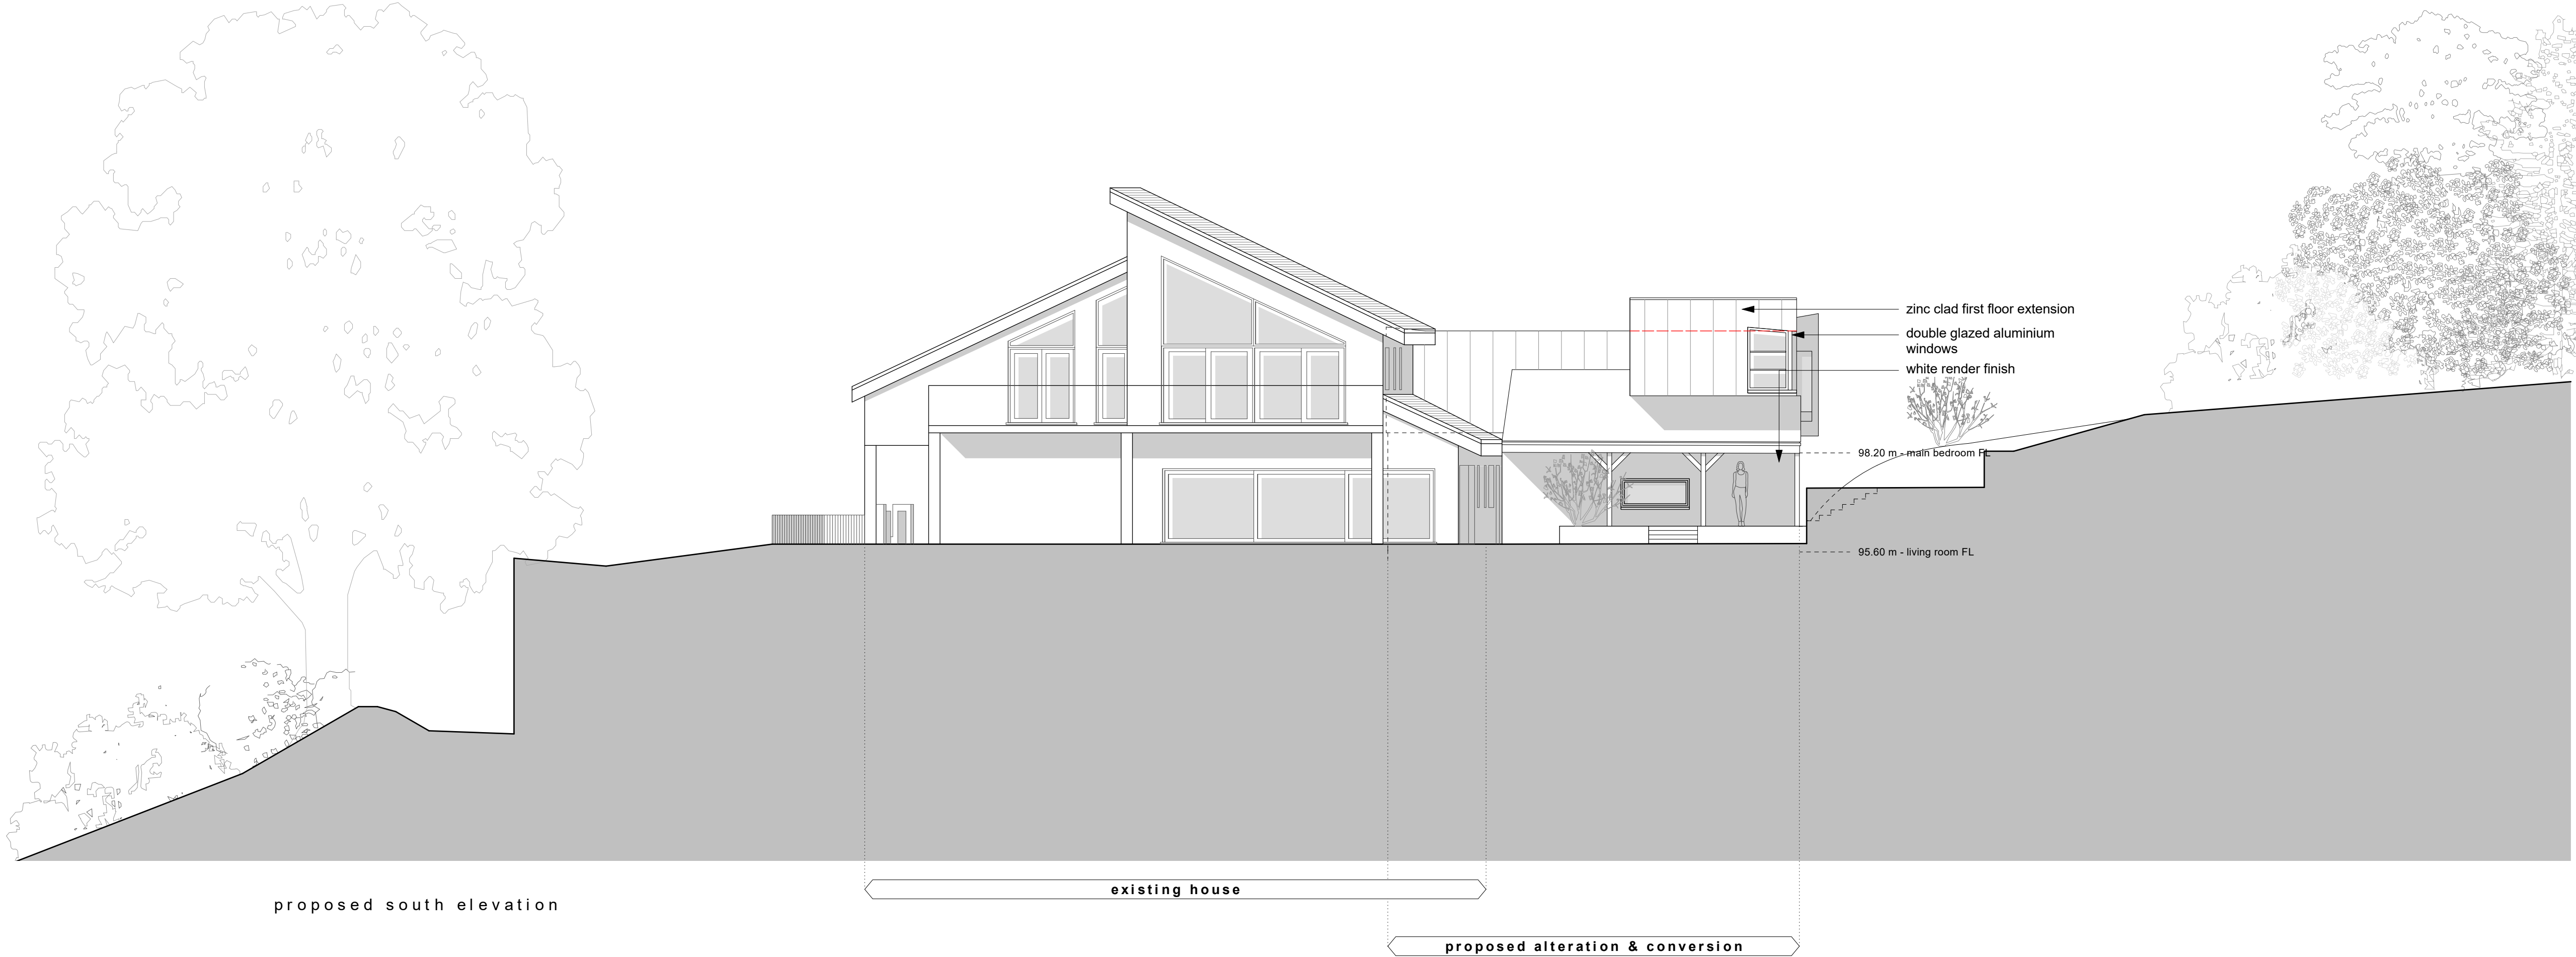

BASED ON INFORMATION PROVIDED BY OTHERS

Hurley Farm
Turners Hill Road
East Grinstead
RH19 4LB

Proposed East and
South Elevation

Date: 11.03.2013
April 2013

2180.2.13

turner &
hoskins
architects

First Floor Office
1A Station Road
Edenbridge TN8 5HP
t. 01732 866064
www.turnerandhoskins.co.uk