


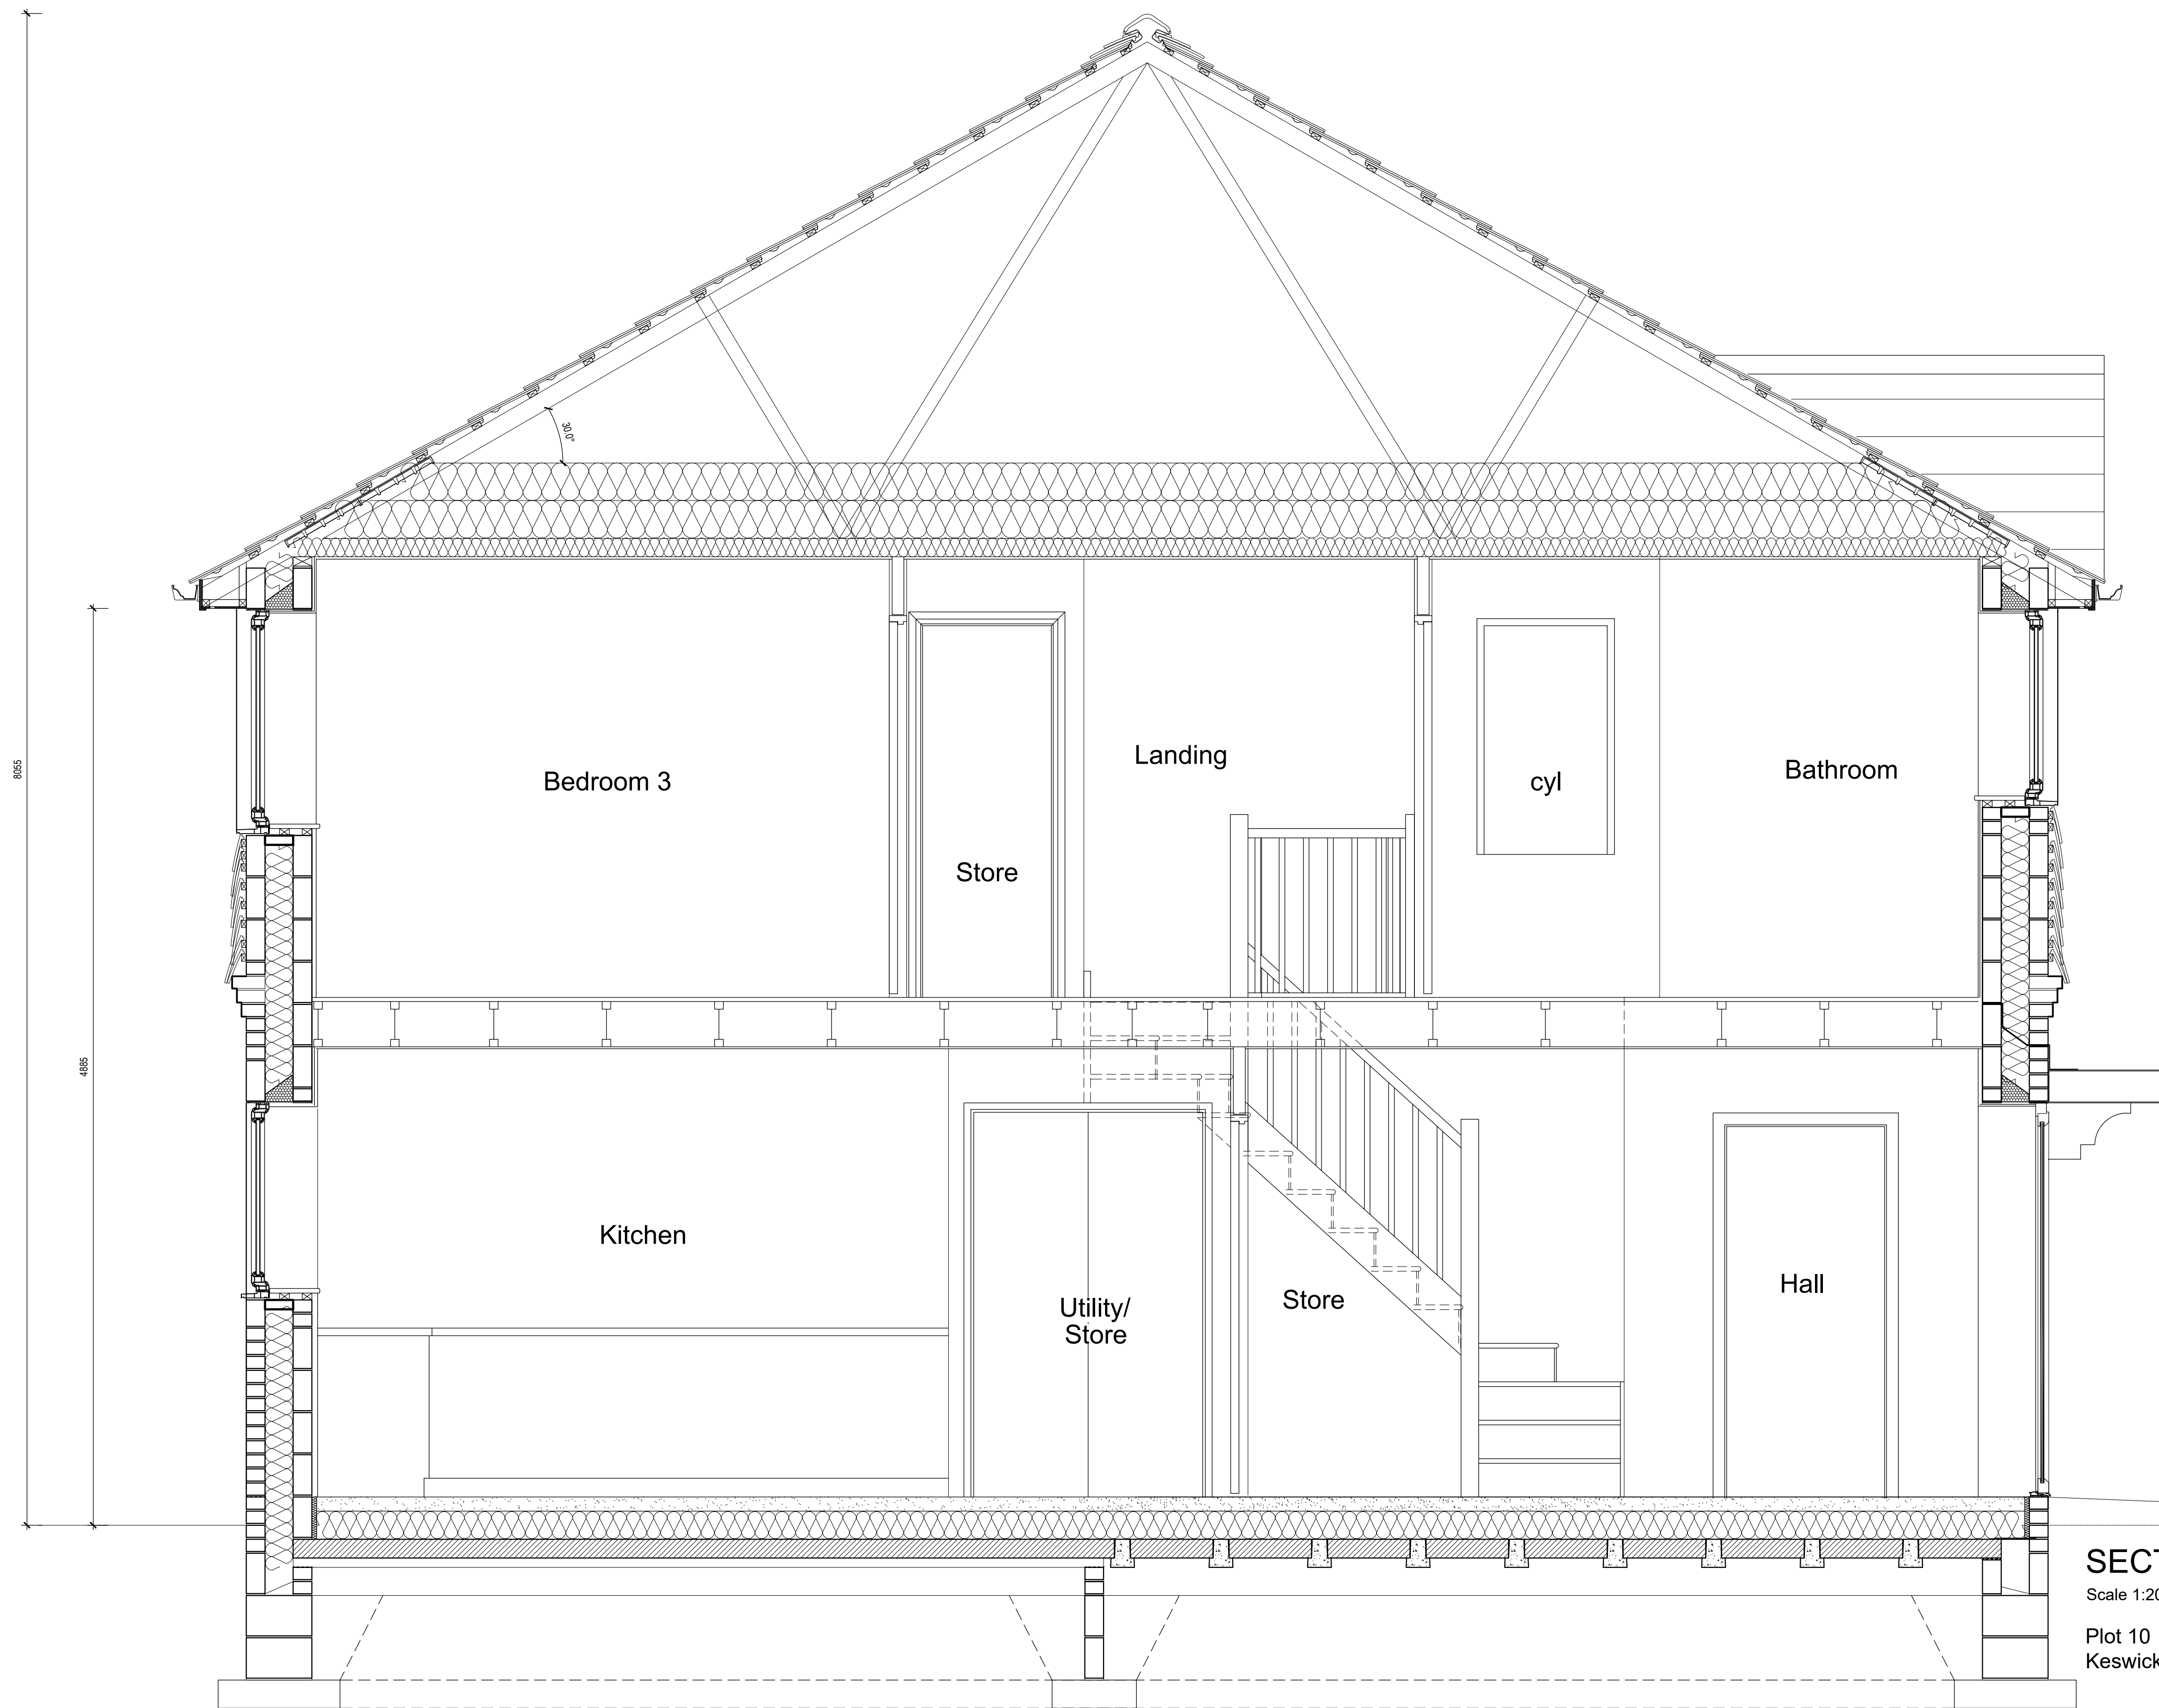

SECTION A-A

Scale 1:20

Plot 10
Keswick

REV.	DATE	REVISIONS:

BY	REV.	DATE	REVISIONS:

BY	REV.	DATE	REVISIONS:

BY	STATUS:

Planning

CLIENT: Jones Homes (Southern) Ltd

PROJECT: Folders Lane, Phase 2,
Burgess Hill, Sussex.

SCALE: 1:20

(A1 ORIGINAL)

DRAWING: Typical House Section

DRAWN: SMR
DATE: Aug '25

22130

P181

—



Broadmeade House, Farnham Business Park,
Weydon Lane, Farnham, Surrey GU9 8QT.
info@osparchitecture.com www.osparchitecture.com
Tel: 01252 267878