


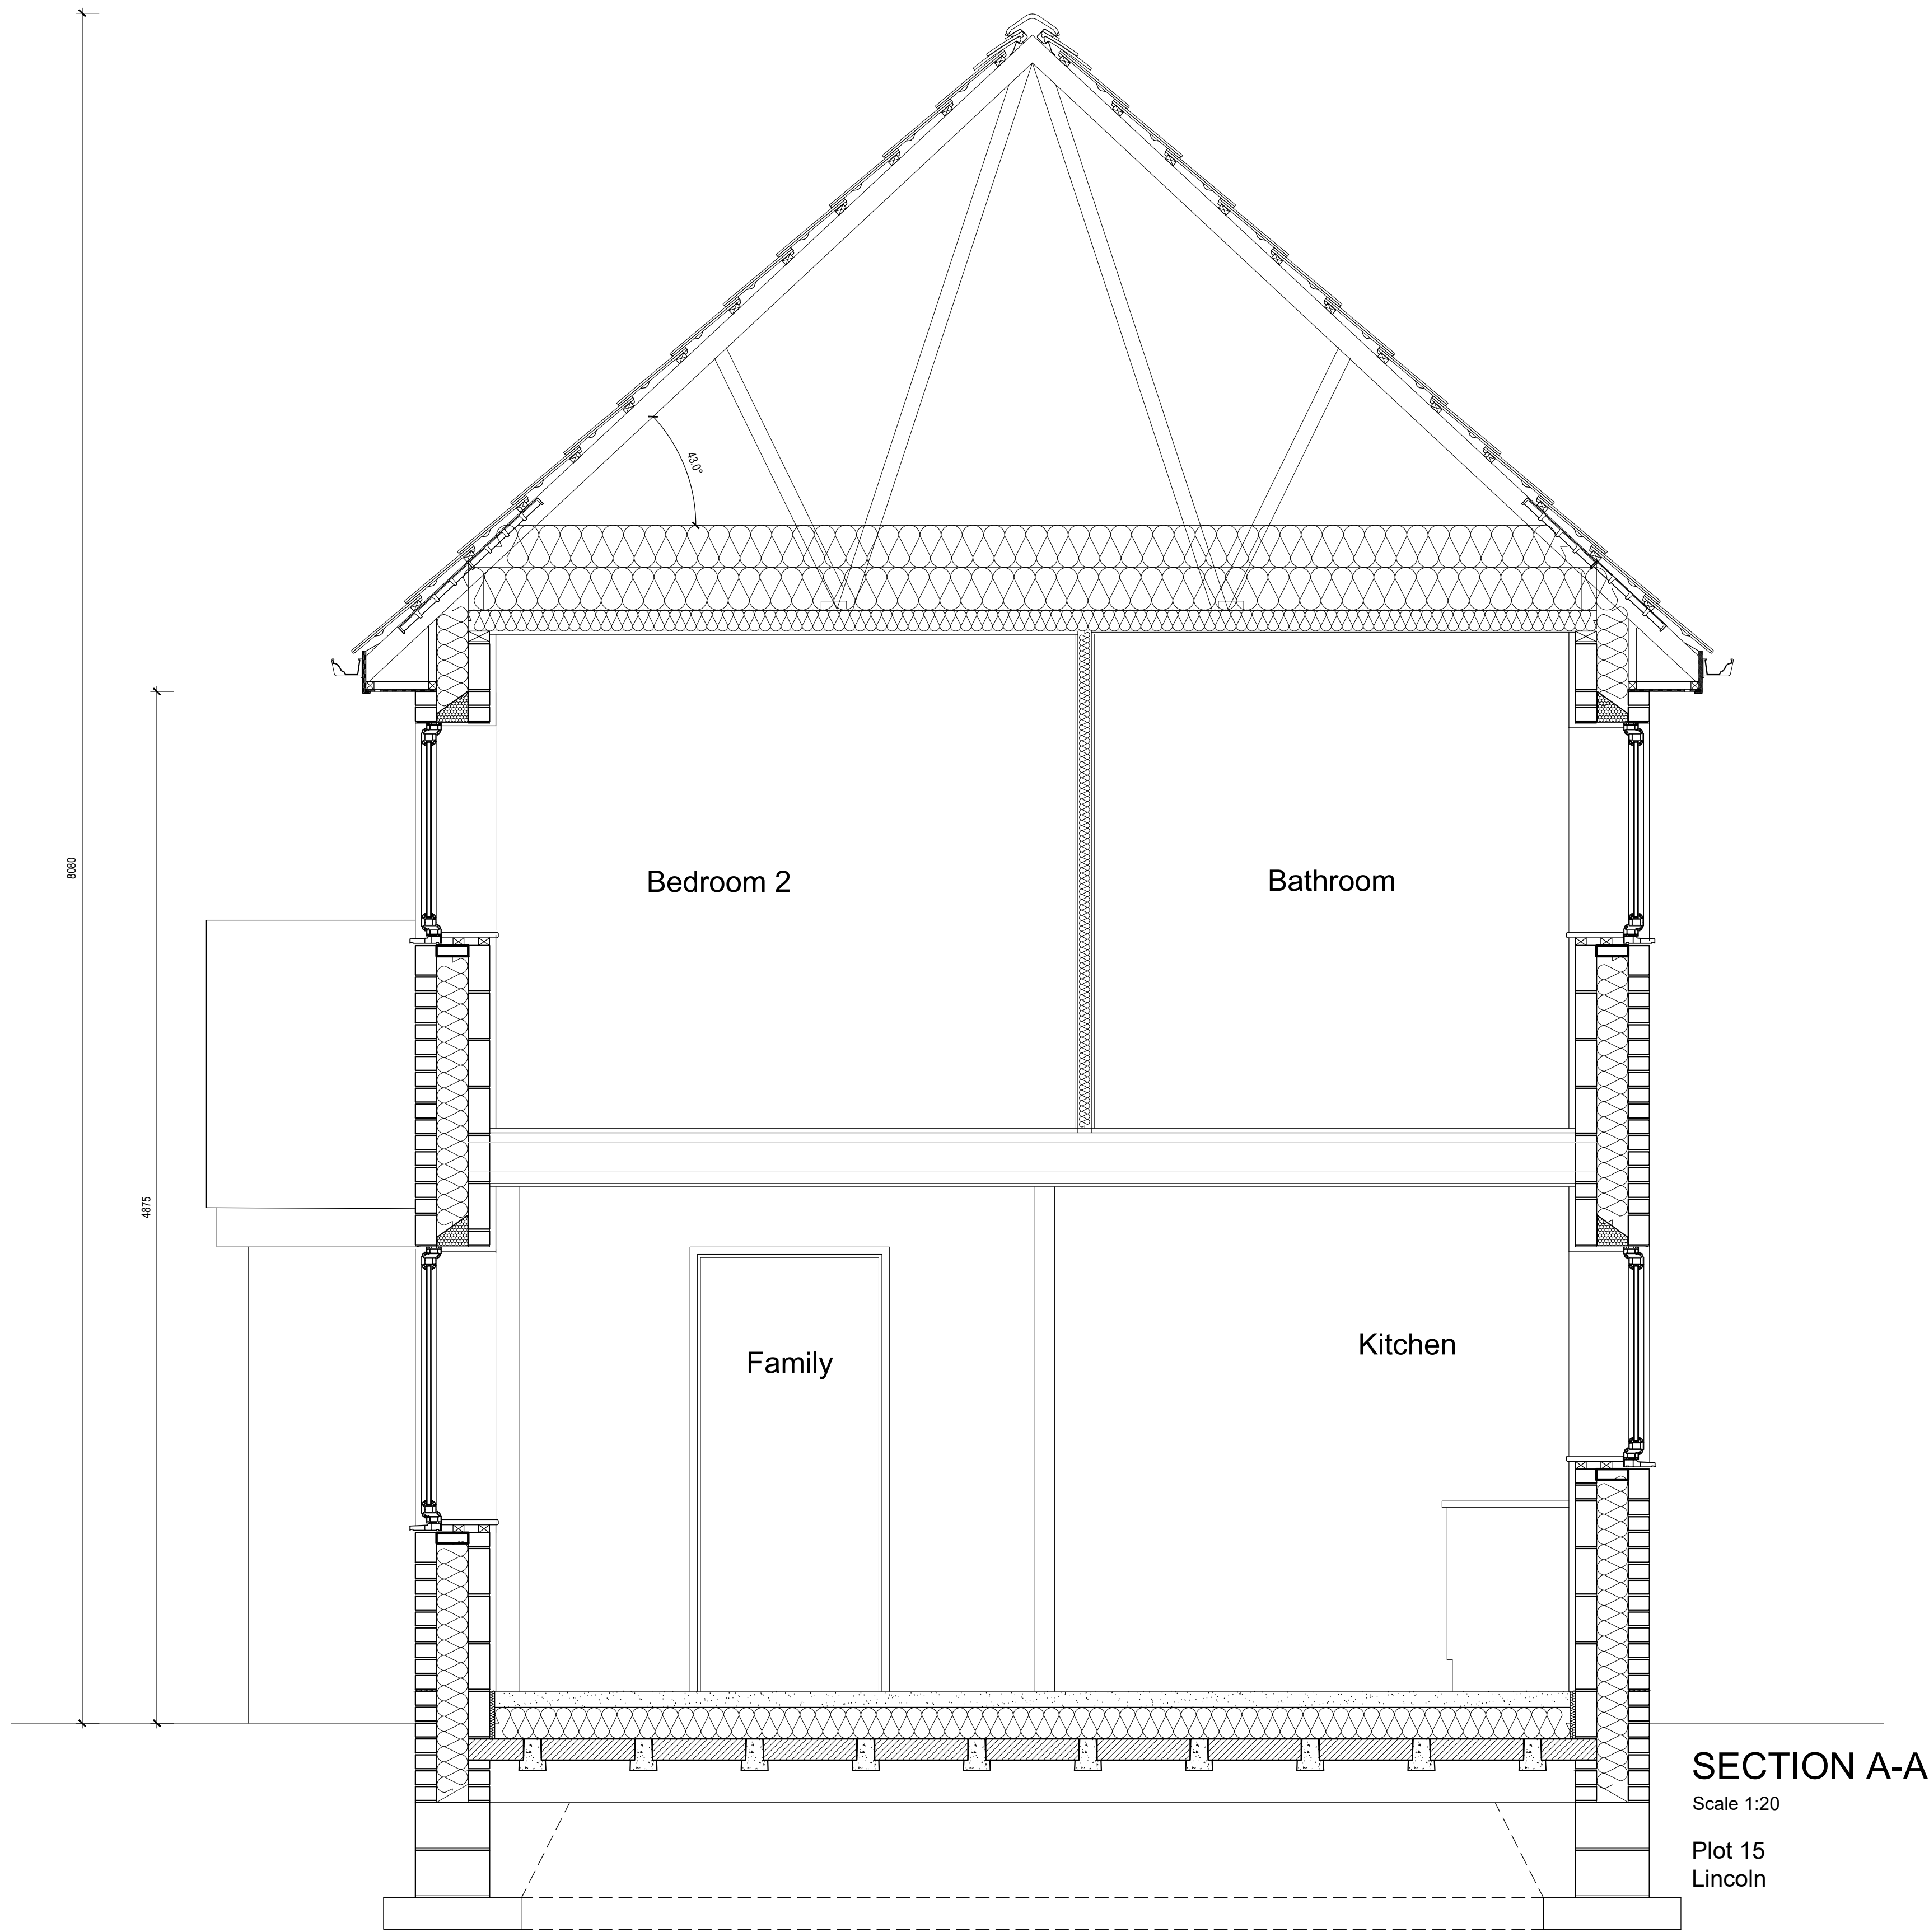

REV.	DATE	REVISIONS:	BY	REV.	DATE	REVISIONS:	BY	REV.	DATE	REVISIONS:	BY	STATUS:

Planning

CLIENT: Jones Homes (Southern) Ltd		PROJECT: Folders Lane, Phase 2, Burgess Hill, Sussex.	
SCALE: 1:20 (A1 ORIGINAL)		DRAWING: Typical House Section	
DRAWN: SMR	22130	P182	—
DATE: Aug '25			



OSP
architecture

Broadmeade House, Farnham Business Park,
Weydon Lane, Farnham, Surrey GU9 8QT.
info@osparchitecture.com · www.osparchitecture.com
Tel: 01252 267878