
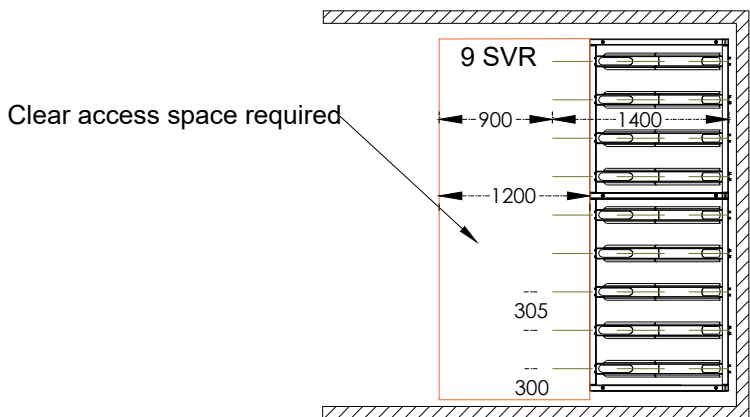


The Bike Storage Company

Semi Vertical Cycle Rack

Tel: 0800 246 1723

Dynamic Block

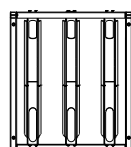


Min. aisle width: 900mm (From end of bike)
Clear access space in front of rack: 1200mm
Spacing between racks: 305mm (Bespoke centres available)
Centre of rack leg to wall tolerance: 300mm
Minimum ceiling height: 2000mm


1 Rack




2 Rack

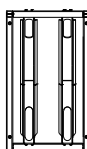


3 Rack

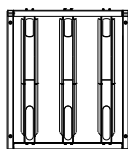





4 Rack

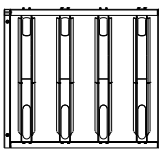

5 Rack

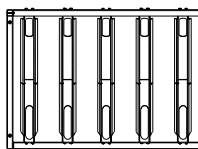

6 Rack

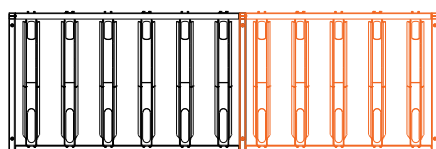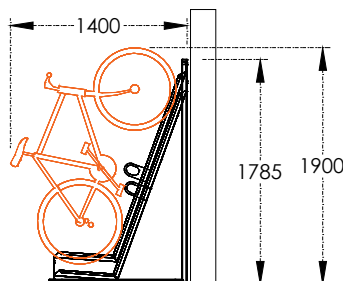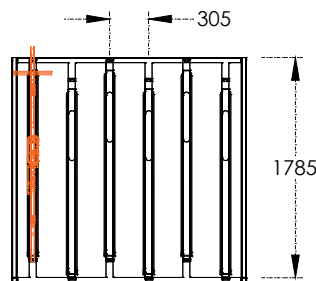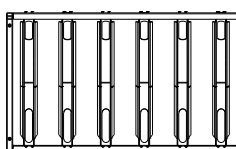

11 SVR (6 Space + 5 Space)

Runs over 6 spaces,
rack legs can be shared
to reduce overall width

Layout Breakdown		
Spaces	No. of Legs	Configuration
7	3	4 + 3
8	3	4 + 4
9	3	5 + 4
10	3	5 + 5
11	3	6 + 5
12	3	6 + 6
13	4	5 + 5 + 3
14	4	5 + 5 + 4
15	4	5 + 5 + 5
16	4	5 + 5 + 6
17	4	6 + 6 + 5
18	4	6 + 6 + 6
19	5	5 + 5 + 5 + 4
20	5	5 + 5 + 5 + 5

Legend:



Semi Vertical Cycle Rack

Cycle Storage Products & Quantities

Product	Quantity

ALL DIMENSIONS ARE IN MM UNLESS OTHERWISE STATED. IF IN DOUBT PLEASE ASK.

THIS DRAWING IS CONFIDENTIAL AND IS THE PROPERTY OF THE BIKE STORAGE COMPANY. IT MUST NOT BE COPIED OR DISCLOSED TO A THIRD PARTY WITHOUT PERMISSION.

THE BIKE STORAGE COMPANY, MARINA STUDIOS, HARBOUR YARD, LONDON, SW10 0XD




THE
BIKE STORAGE
COMPANY
0800 246 1723

Client: The Bike Storage Company

Status: Approval

Date Drawn: 21/03/2025

Draftsperson: J.Pillar

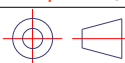

Third Angle Projection

Project: Semi vertical 2D CAD Model

Title: TBSC_SemiVertical_CAD_01

Scale: 1:60 @ ISO A3

DWG No: 1.0

Revision: 00