


Notes

1. This drawing is the copyright of Atram Architecture
2. Do not scale from this drawing except for Local Authority Planning Purposes
3. All dimensions must be checked on site by the contractor prior to commencement of the works
4. Party wall agreements to be arranged by client with neighbours in accordance with the Party Wall Act

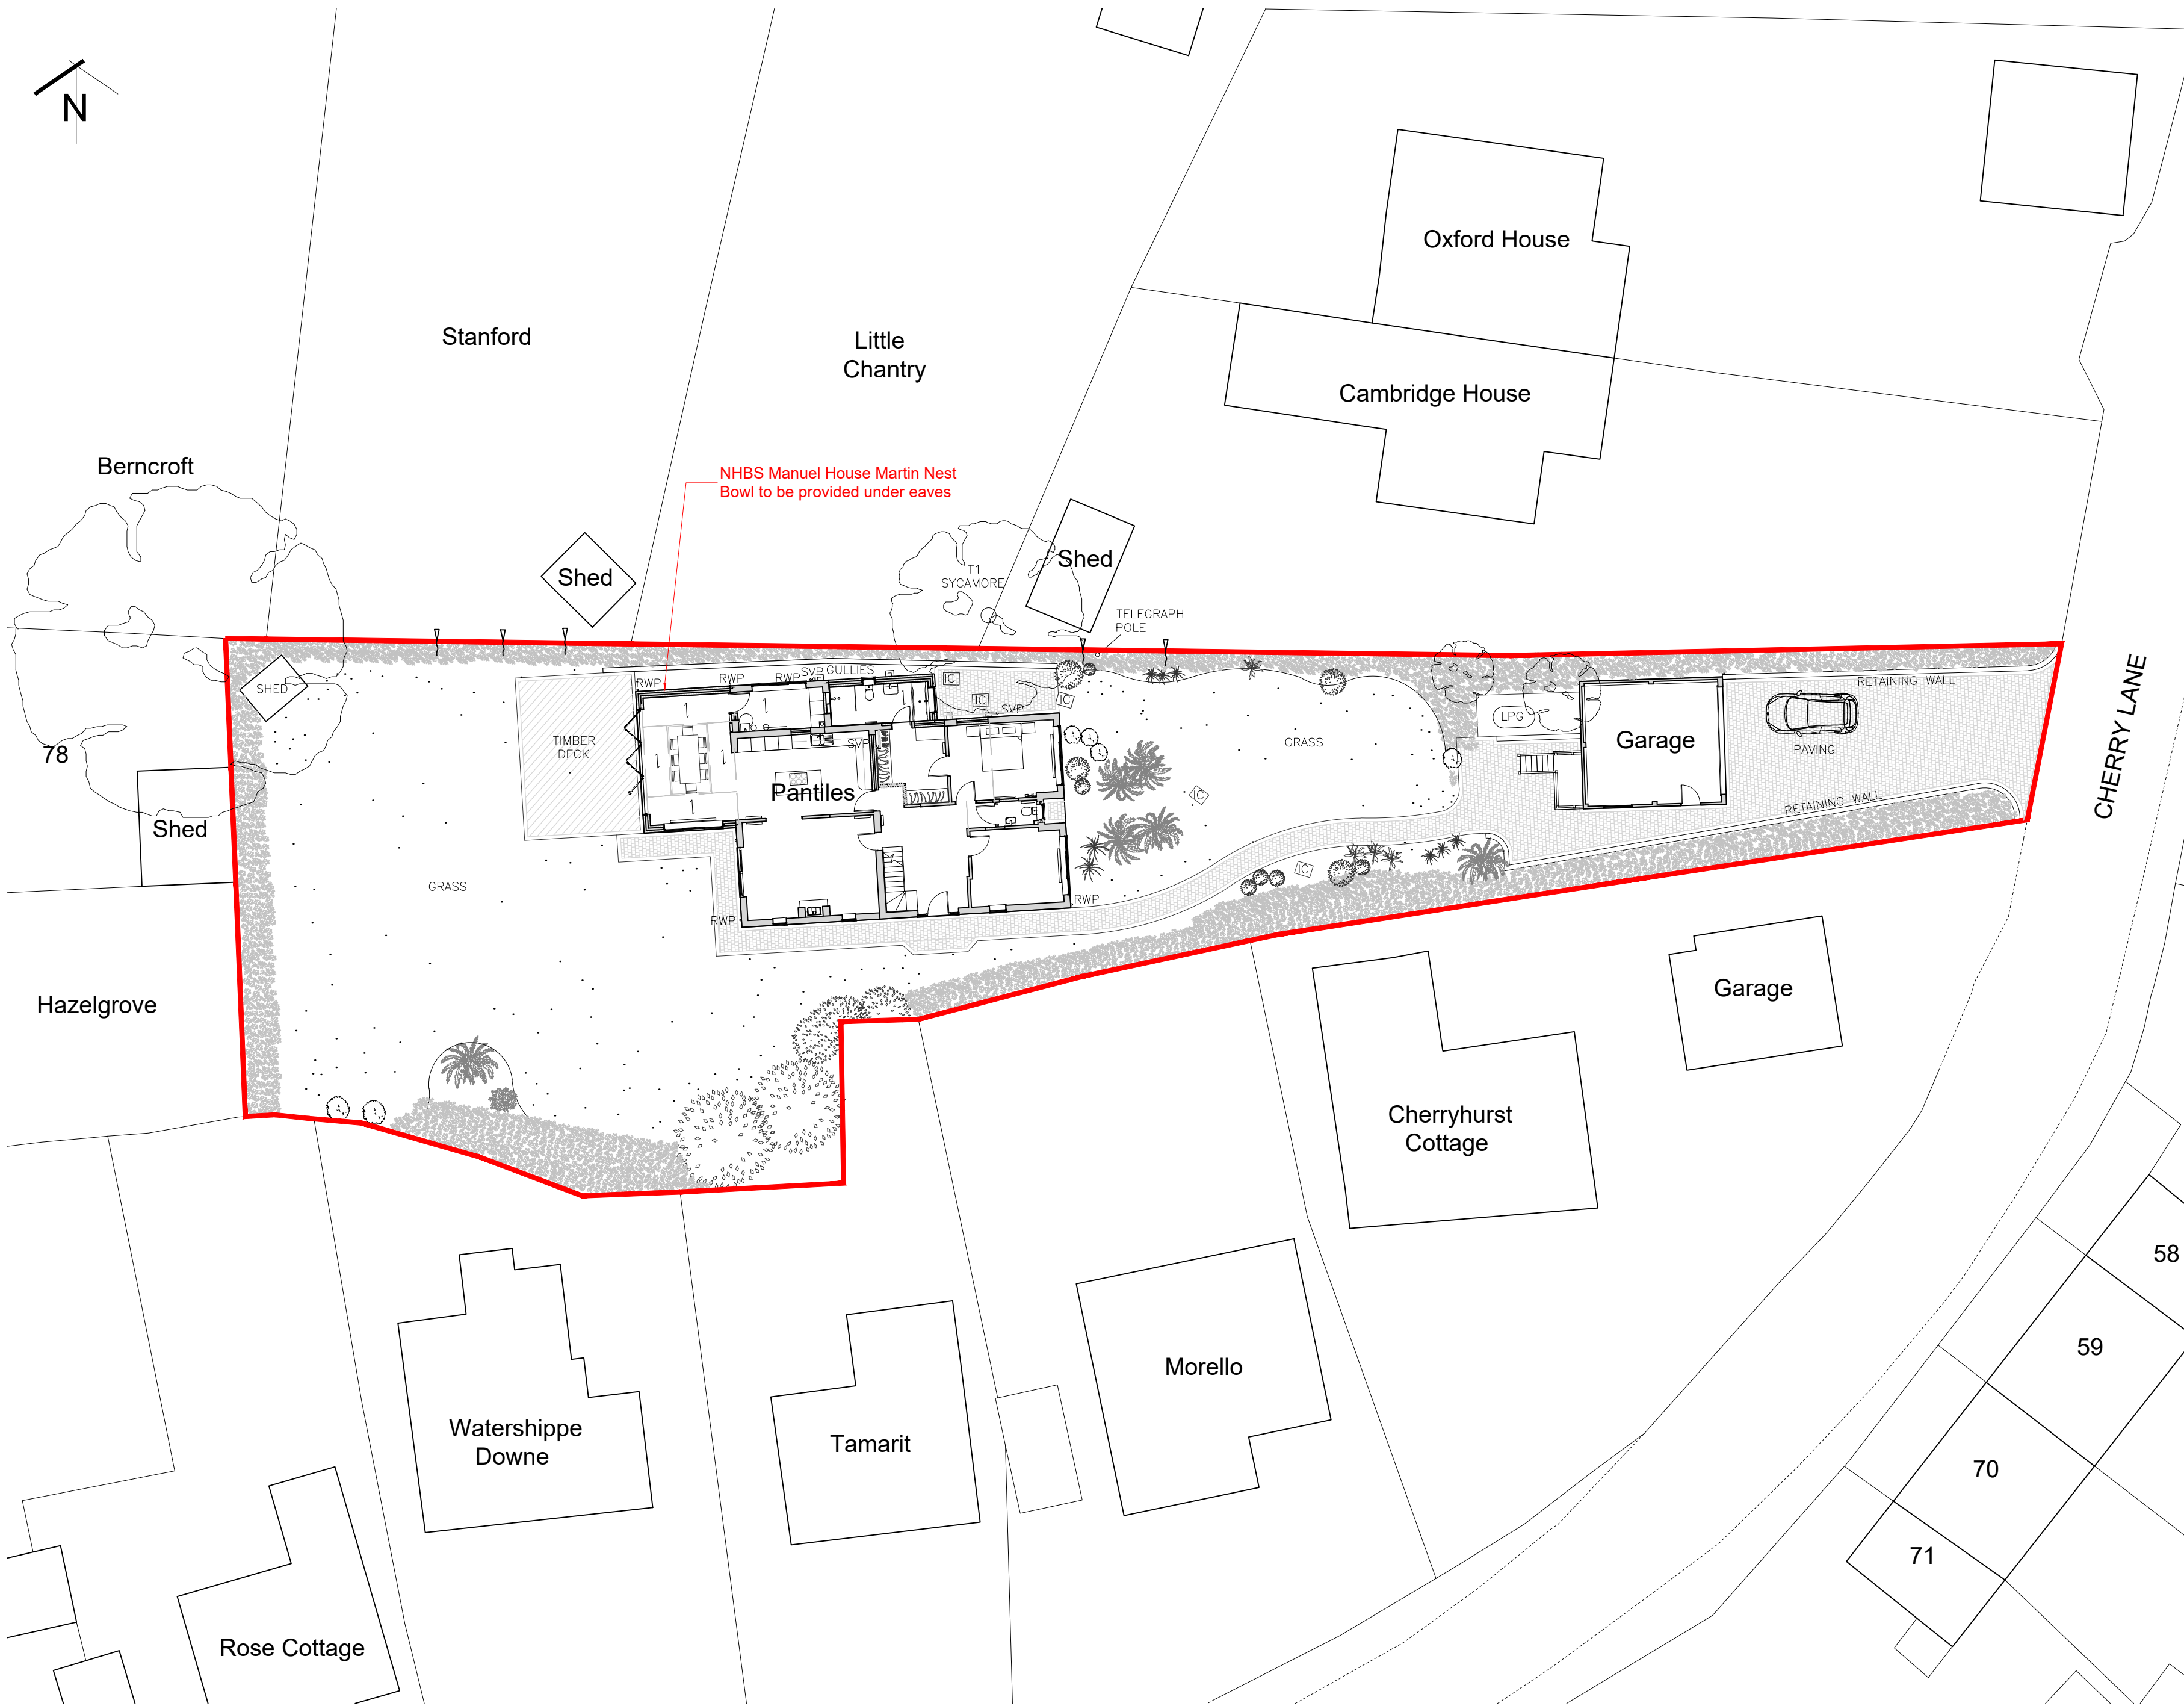

Rev.    Revision    By    Date


|  |  |  |  |
|--|--|--|--|
|  |  |  |  |
|--|--|--|--|



NHBS Manuel House Martin Nest Bowl

Works to take place from September to February if at all possible. If this is not possible, an ecologist will perform a nesting bird watching brief during removal of tiles. In the unlikely event that any nests are encountered during the work, work will stop immediately and an ecologist will be contacted for advice.

# ATRAM ARCHITECTURE

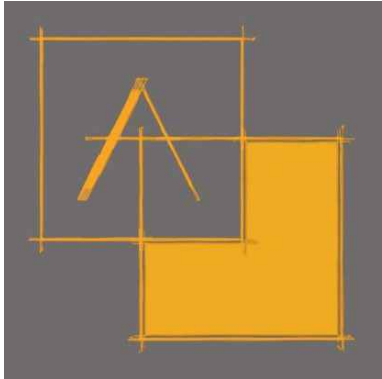

24 Kyoto Court | Bognor Regis | West Sussex | PO21 2UL  
t. 01243 820303  
m. 07834 175378  
e. joe@atramarchitecture.co.uk  
w. www.atramarchitecture.co.uk

CIAT Chartered Practice - No F4642

Client    **Stuart Shee**

Job title    **Pantiles, Cherry Lane  
Bolney, RH17 5PR**

Drawing title    **Biodiversity Enhancement  
Layout**

|        |          |            |          |             |
|--------|----------|------------|----------|-------------|
| Drawn  | Date     | Checked    | Date     | Scale at A2 |
| JNG    | 19.12.25 | JNG        | 19.12.25 | 1:200       |
| Job N° | 24.17    | Drawing N° | 100      | Rev.        |

Status    **FOR PLANNING**