


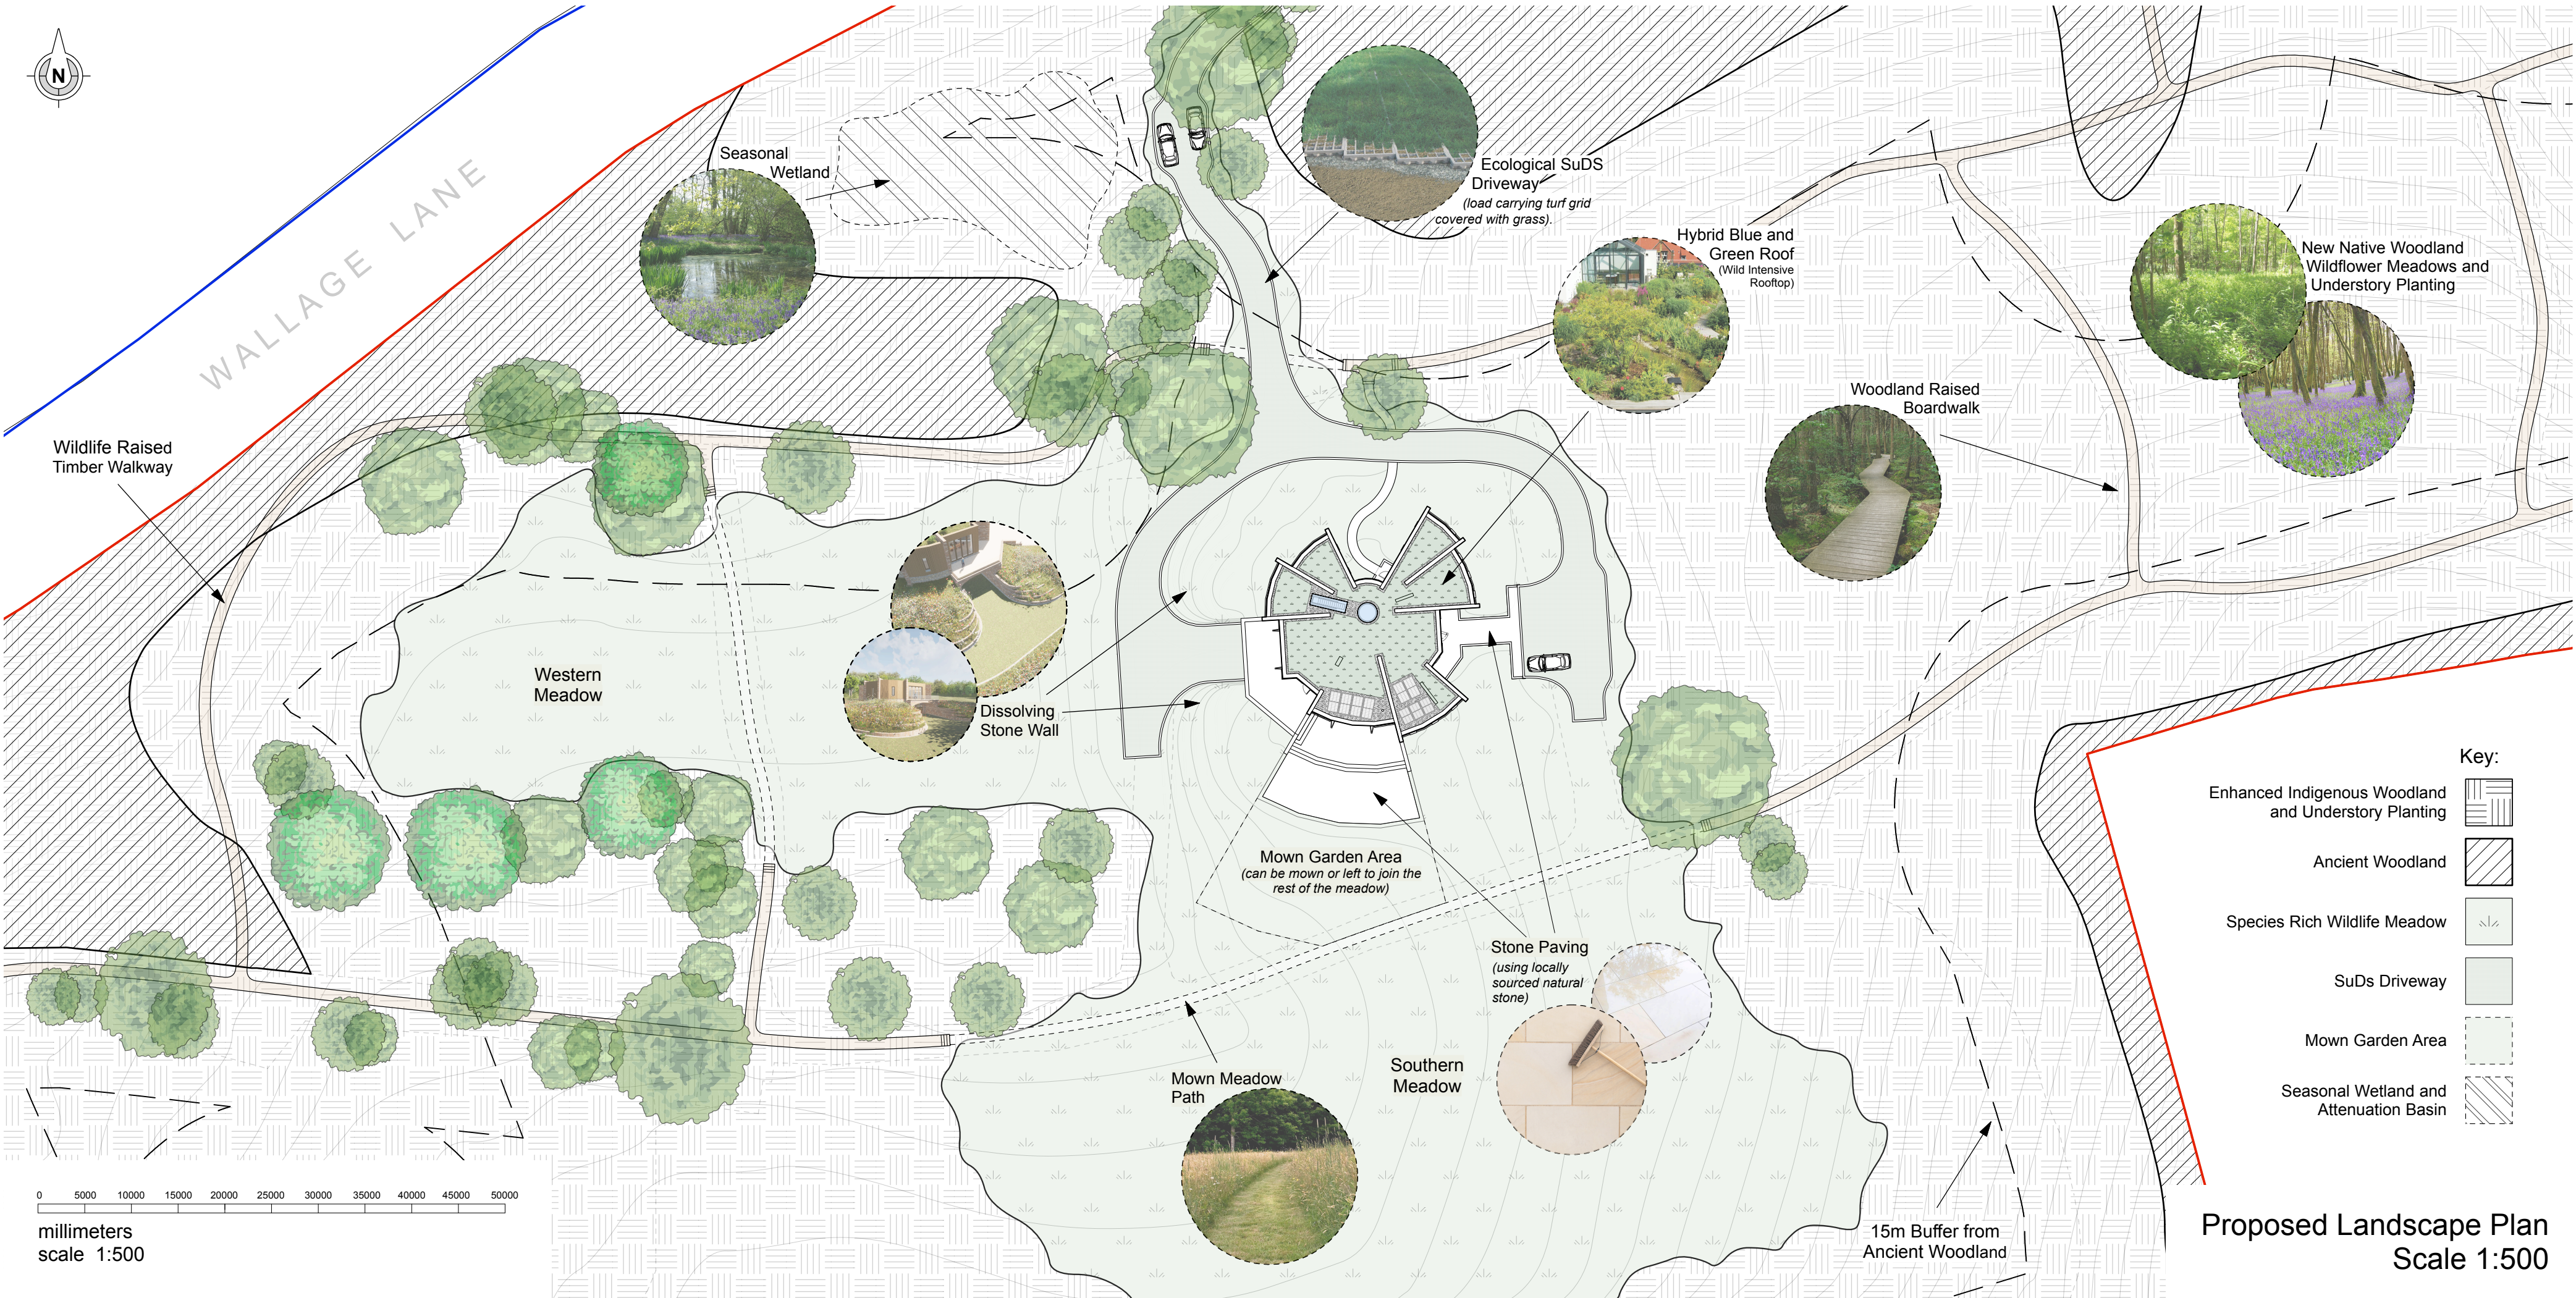

GENERAL NOTE

Do not scale from this drawing Except for planning purposes

All Dimensions to be checked on site prior to commencing works

Any discrepancy between drawings must be reported to the Architect immediately

All materials and workmanship shall conform with the relevant British standard specifications and codes of practice

This drawing is issued on condition that it is not copied, reprinted or disclosed to a third party without the prior written consent of Didacious Designs Ltd.

No work to commence until all planning or listed building conditions have been approved. All work to be carried out in accordance with the approved drawings/planning and listed building consent.

No alteration shall be undertaken to the design and/or drawings without the prior written consent of the architect.

A licence for the use of these drawings is subject to agreement

NOT FOR CONSTRUCTION

Key:

- Enhanced Indigenous Woodland and Understory Planting
- Ancient Woodland
- Species Rich Wildlife Meadow
- SuDS Driveway
- Mown Garden Area
- Seasonal Wetland and Attenuation Basin

Rev	Date	Note
A	22/05/23	Redesigned following DRP (28/07/21) and Urban Designers Comments (29/11/23 & 26/01/23)
B	11/10/23	Second redesign following the DRP Comments (11/07/23)

Plumpton Pit Stop,
Ditchling Rd,
Plumpton,
East Sussex
BN7 3AF

DD Architects
© copyright Didacious Designs Ltd

Job Title Caldyne Park		
Drawing Title Proposed Landscape Plan		
Client Caldyne Ltd		
Drawn HH	Checked CH	Date 25/01/21
Scale 1:500	Drawing No. 1608 - SK21	Revision B

Proposed Landscape Plan
Scale 1:500